
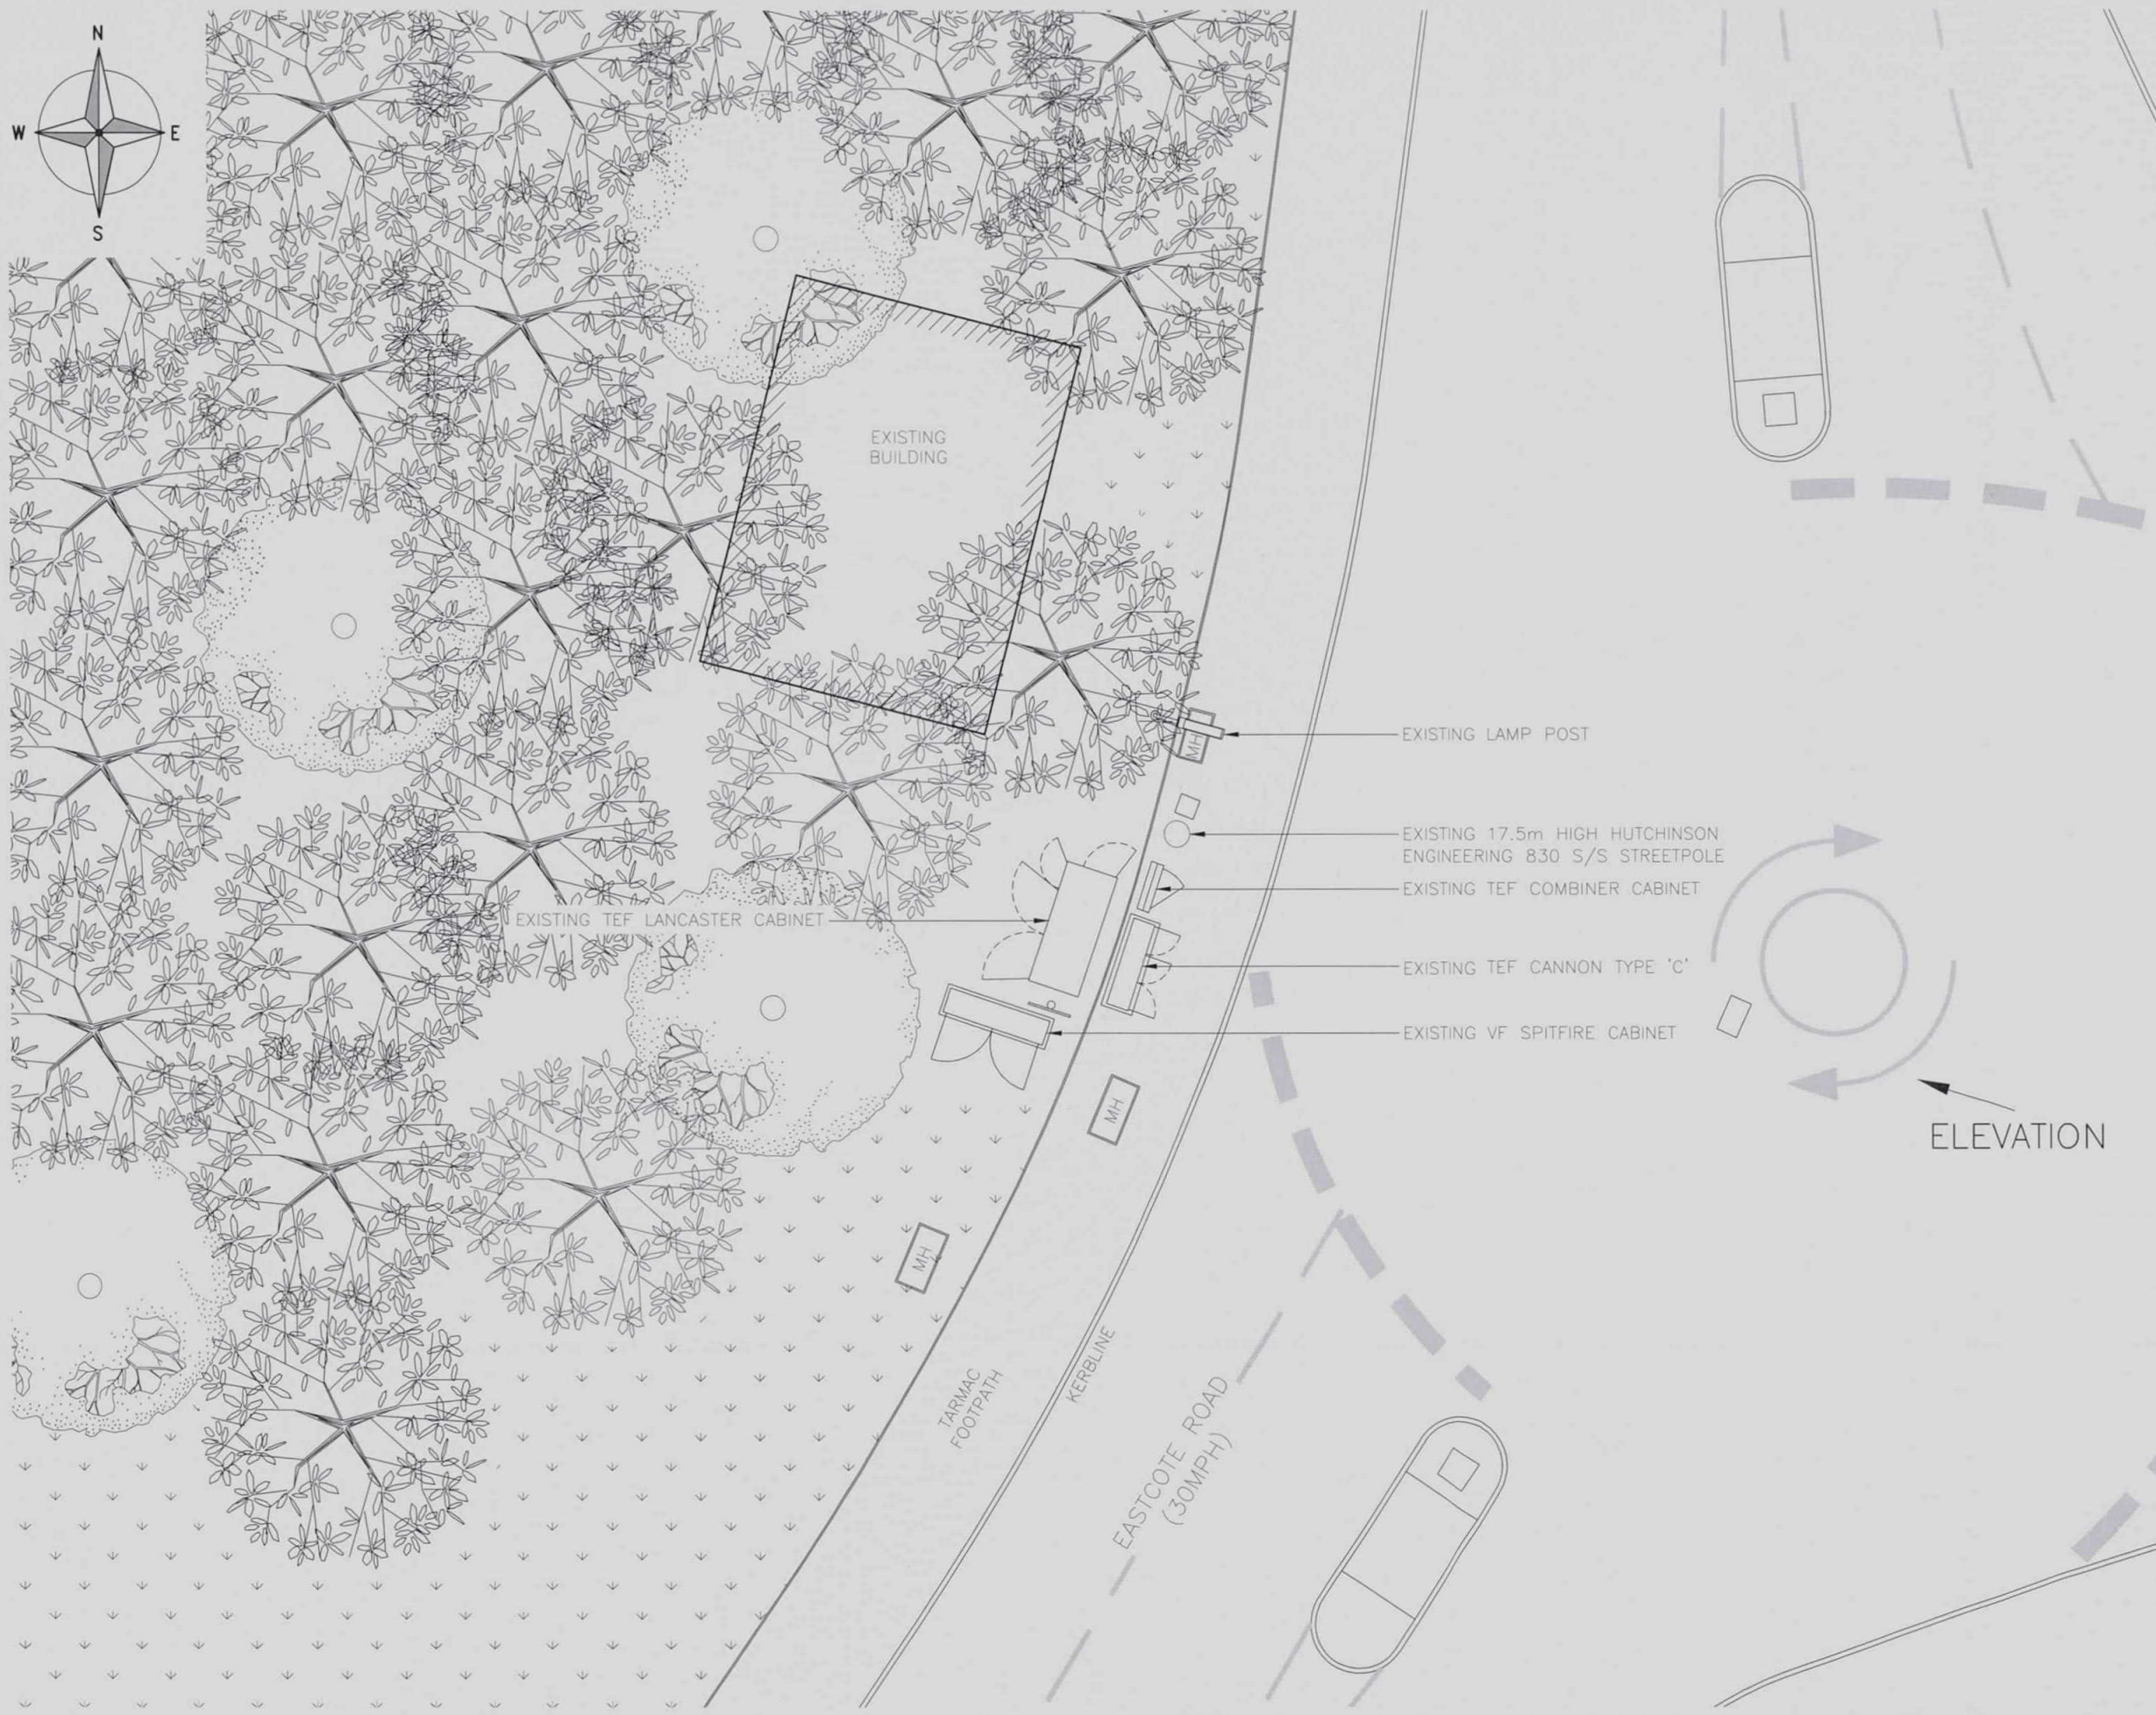


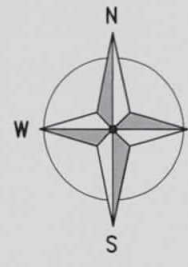

EXISTING SITE PLAN
(1:100)

ALL DIMENSIONS ARE IN mm UNLESS NOTED OTHERWISE

N.G.R	E: 510588	N: 188638
CONCESSION REQUIRED		NO

NOTES:

A	Issued for Approval	SPD	SH	12.09.18
REV	MODIFICATION	BY	CH	DATE

WHP Telecoms Ltd
St James Court
Wilderspool Causeway
Warrington WA4 6PS
Tel: 01925 424100 Fax: 01925 424101
e-mail: info@wilkinson-helsby.co.uk

CTIL - LONDON

Cell Name		Opt.
EASTCOTE ROAD SW		A
Cell ID No		
CTIL	TEF	VF
E325779 147016	009076	46999
Site Address / Contact Details		
EASTCOTE ROAD EASTGATE VILLAGE HILLINGDON MIDDLESEX HA5 2QW		
Drawing Title: EXISTING SITE PLAN		
Purpose of issue: PLANNING		Dwg Rev: A
Drawing Number: 200		A
Surveyed By: MS		Original Sheet Size: A3
Drawn: SPD	Date: 12.09.18	Checked: DS
	Date: 12.09.18	Pack Issue: X1