




13 DRAWINGS

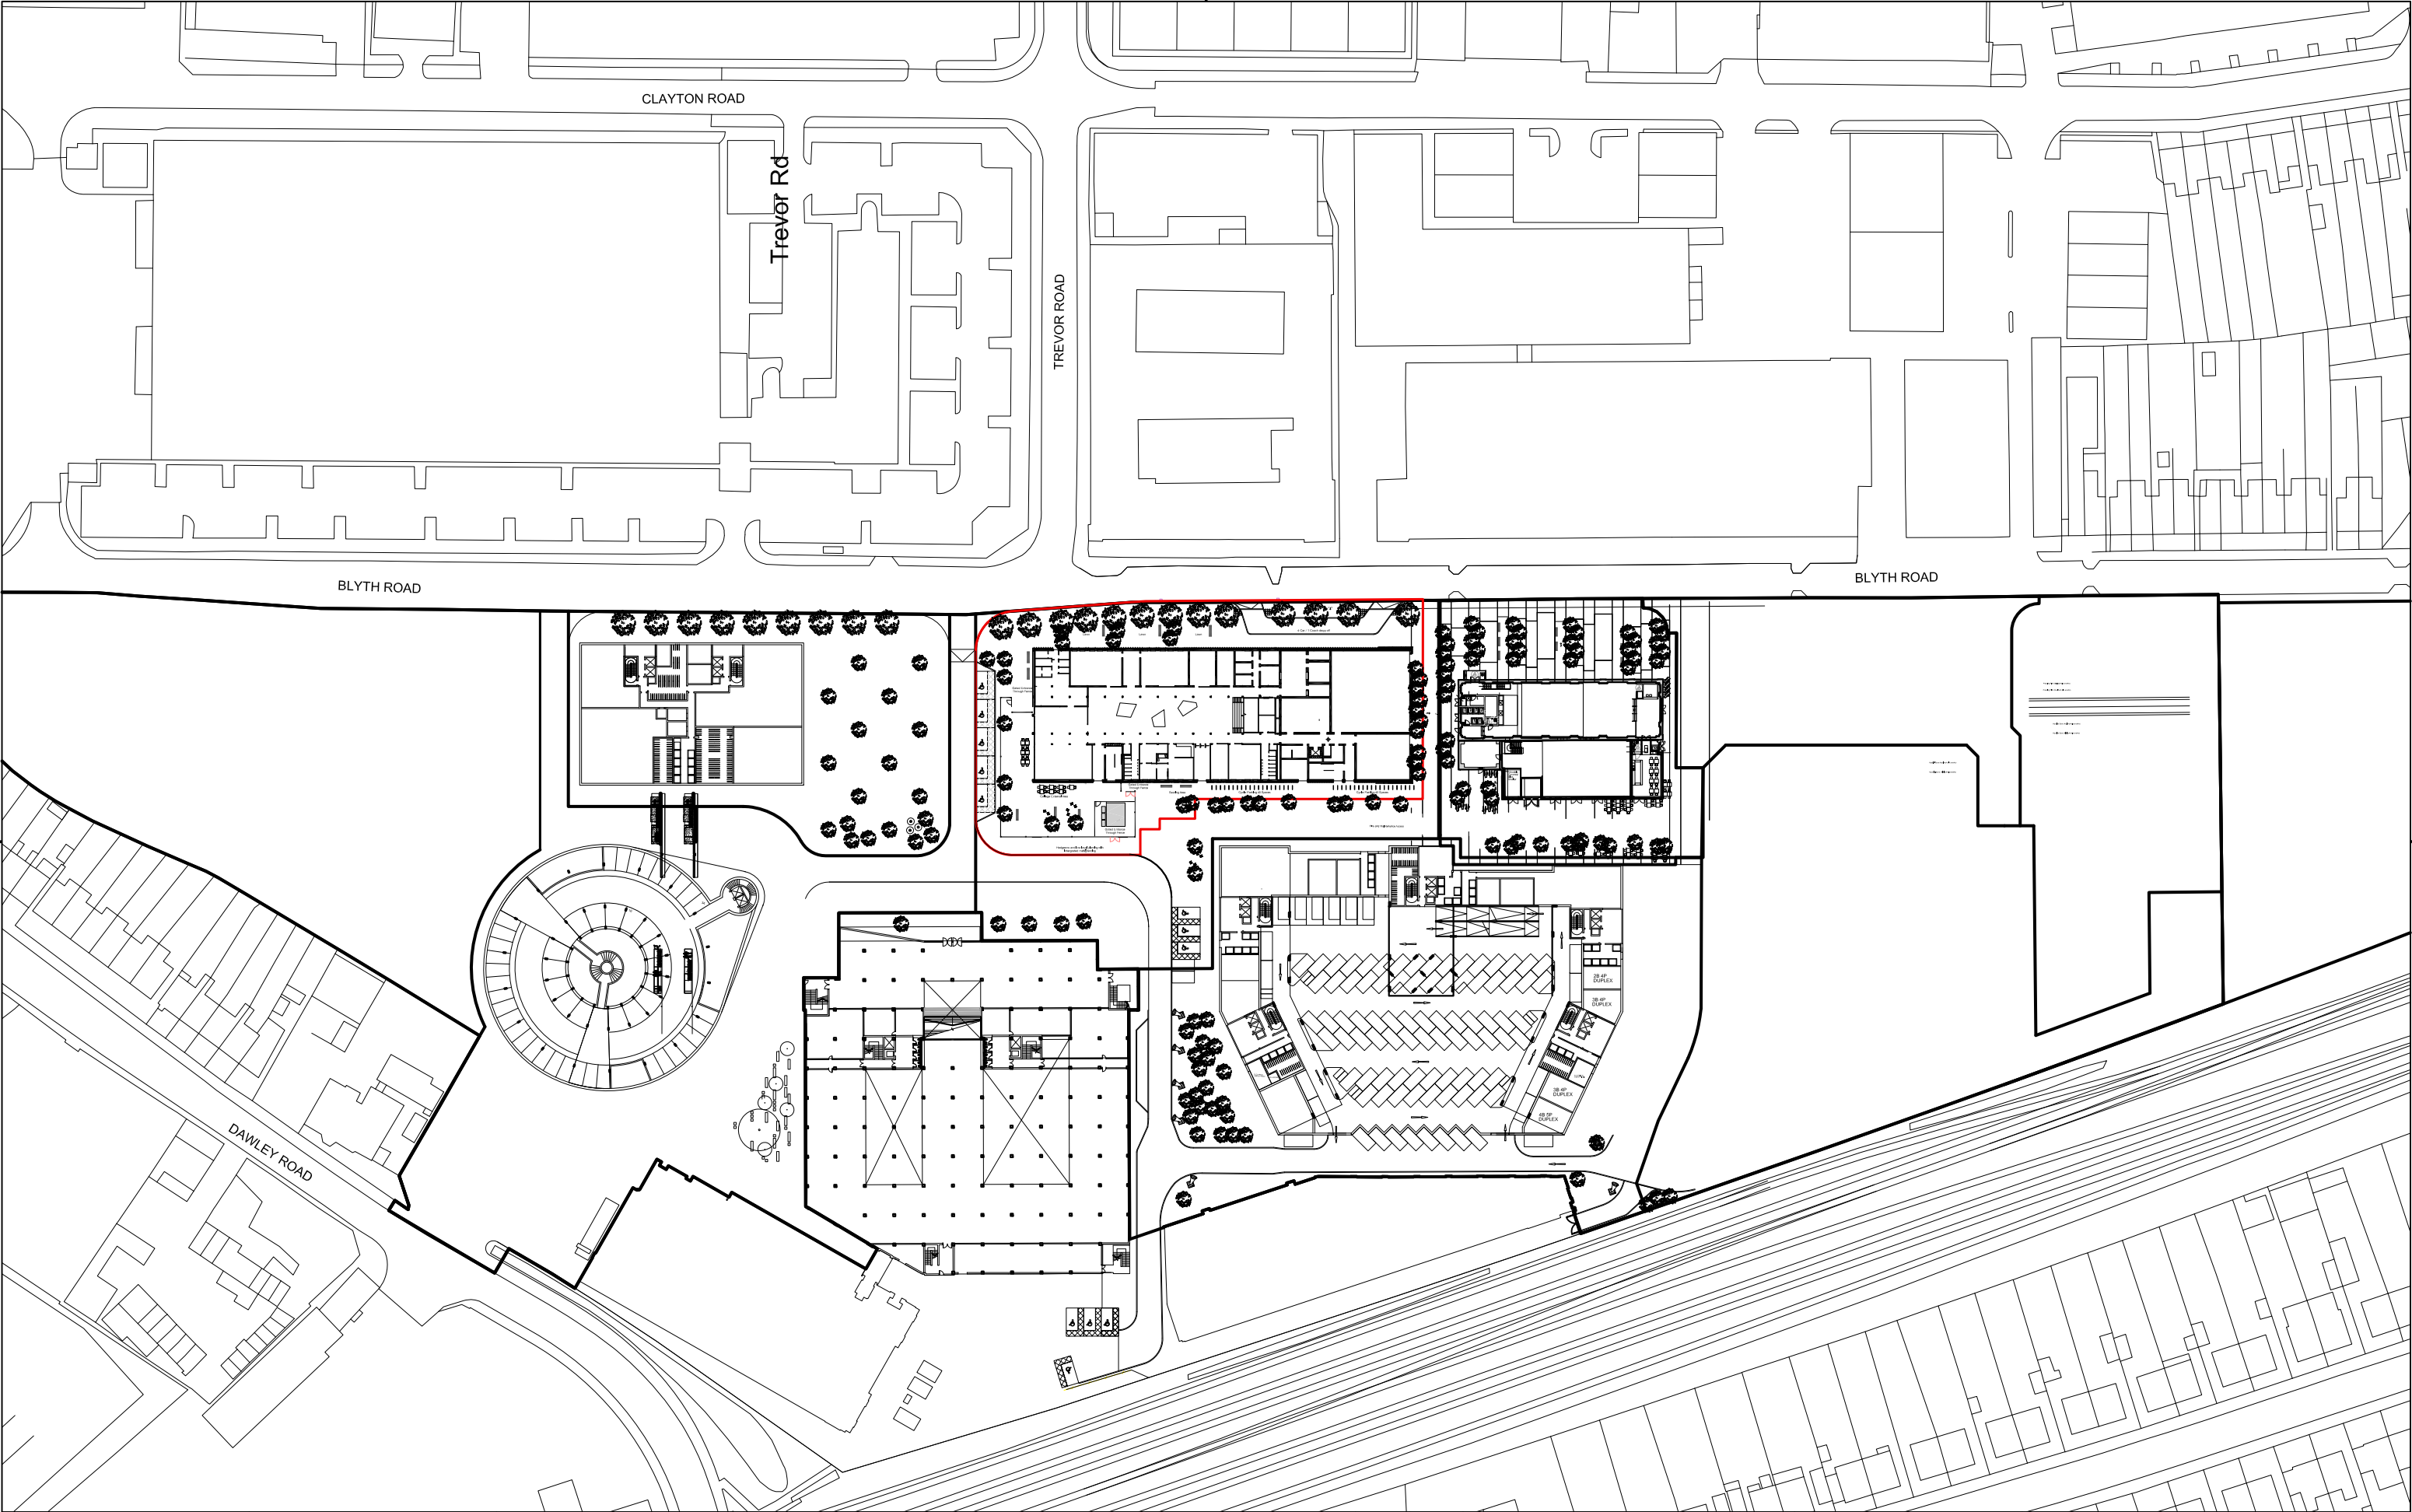


- 495-S2A-A-GF-DR-00-000 LOCATION PLAN
- 495-S2A-A-GF-DR-00-001 BLOCK PLAN
- 495-S2A-A-ZZ-DR-00-003 SITE SECTIONS
- 495-S2A-A-GF-DR-01-100 to 104 PROPOSED FLOOR PLANS
- 495-S2A-A-ZZ-DR-01-200 to 203 SECTIONS
- 495-S2A-A-ZZ-DR-01-300 to 302 ELEVATIONS
- 495-S2A-A-ZZ-DR-01-310 to 312 COLOURED ELEVATIONS




General Notes	Project Notes	Package Notes	Location	Revision	Date	Description	Checked										
1. Drawing indicates design intent only. 2. The contractor is responsible for taking and scheduling all dimensions on site. 3. Do not scale from drawings. 4. Report all discrepancies to the architect before proceeding. 5. All stated areas are indicative. Refer to schedules for areas. 6. All OS information is used under license for the preparation of information for this project only.				A	14/05/15	PLANNING ISSUE		Client Global Academy UTC Project Global Academy UTC Drawing Title Location Plan Scale 1:1250@A3 495-S2A-A-GF-DR-00-000 Checked HM UNIT 210, METROPOLITAN WHARF WAPPING, E1W 3SS T +44 (0)20 37273300 E info@surface-to-air.com Registered office in England and Wales No: 05302392 Project Number Originator Role Zone Level Type Class Number Status Revision									
				495	S2A	A	XX	GFDR	00	001	-	-					

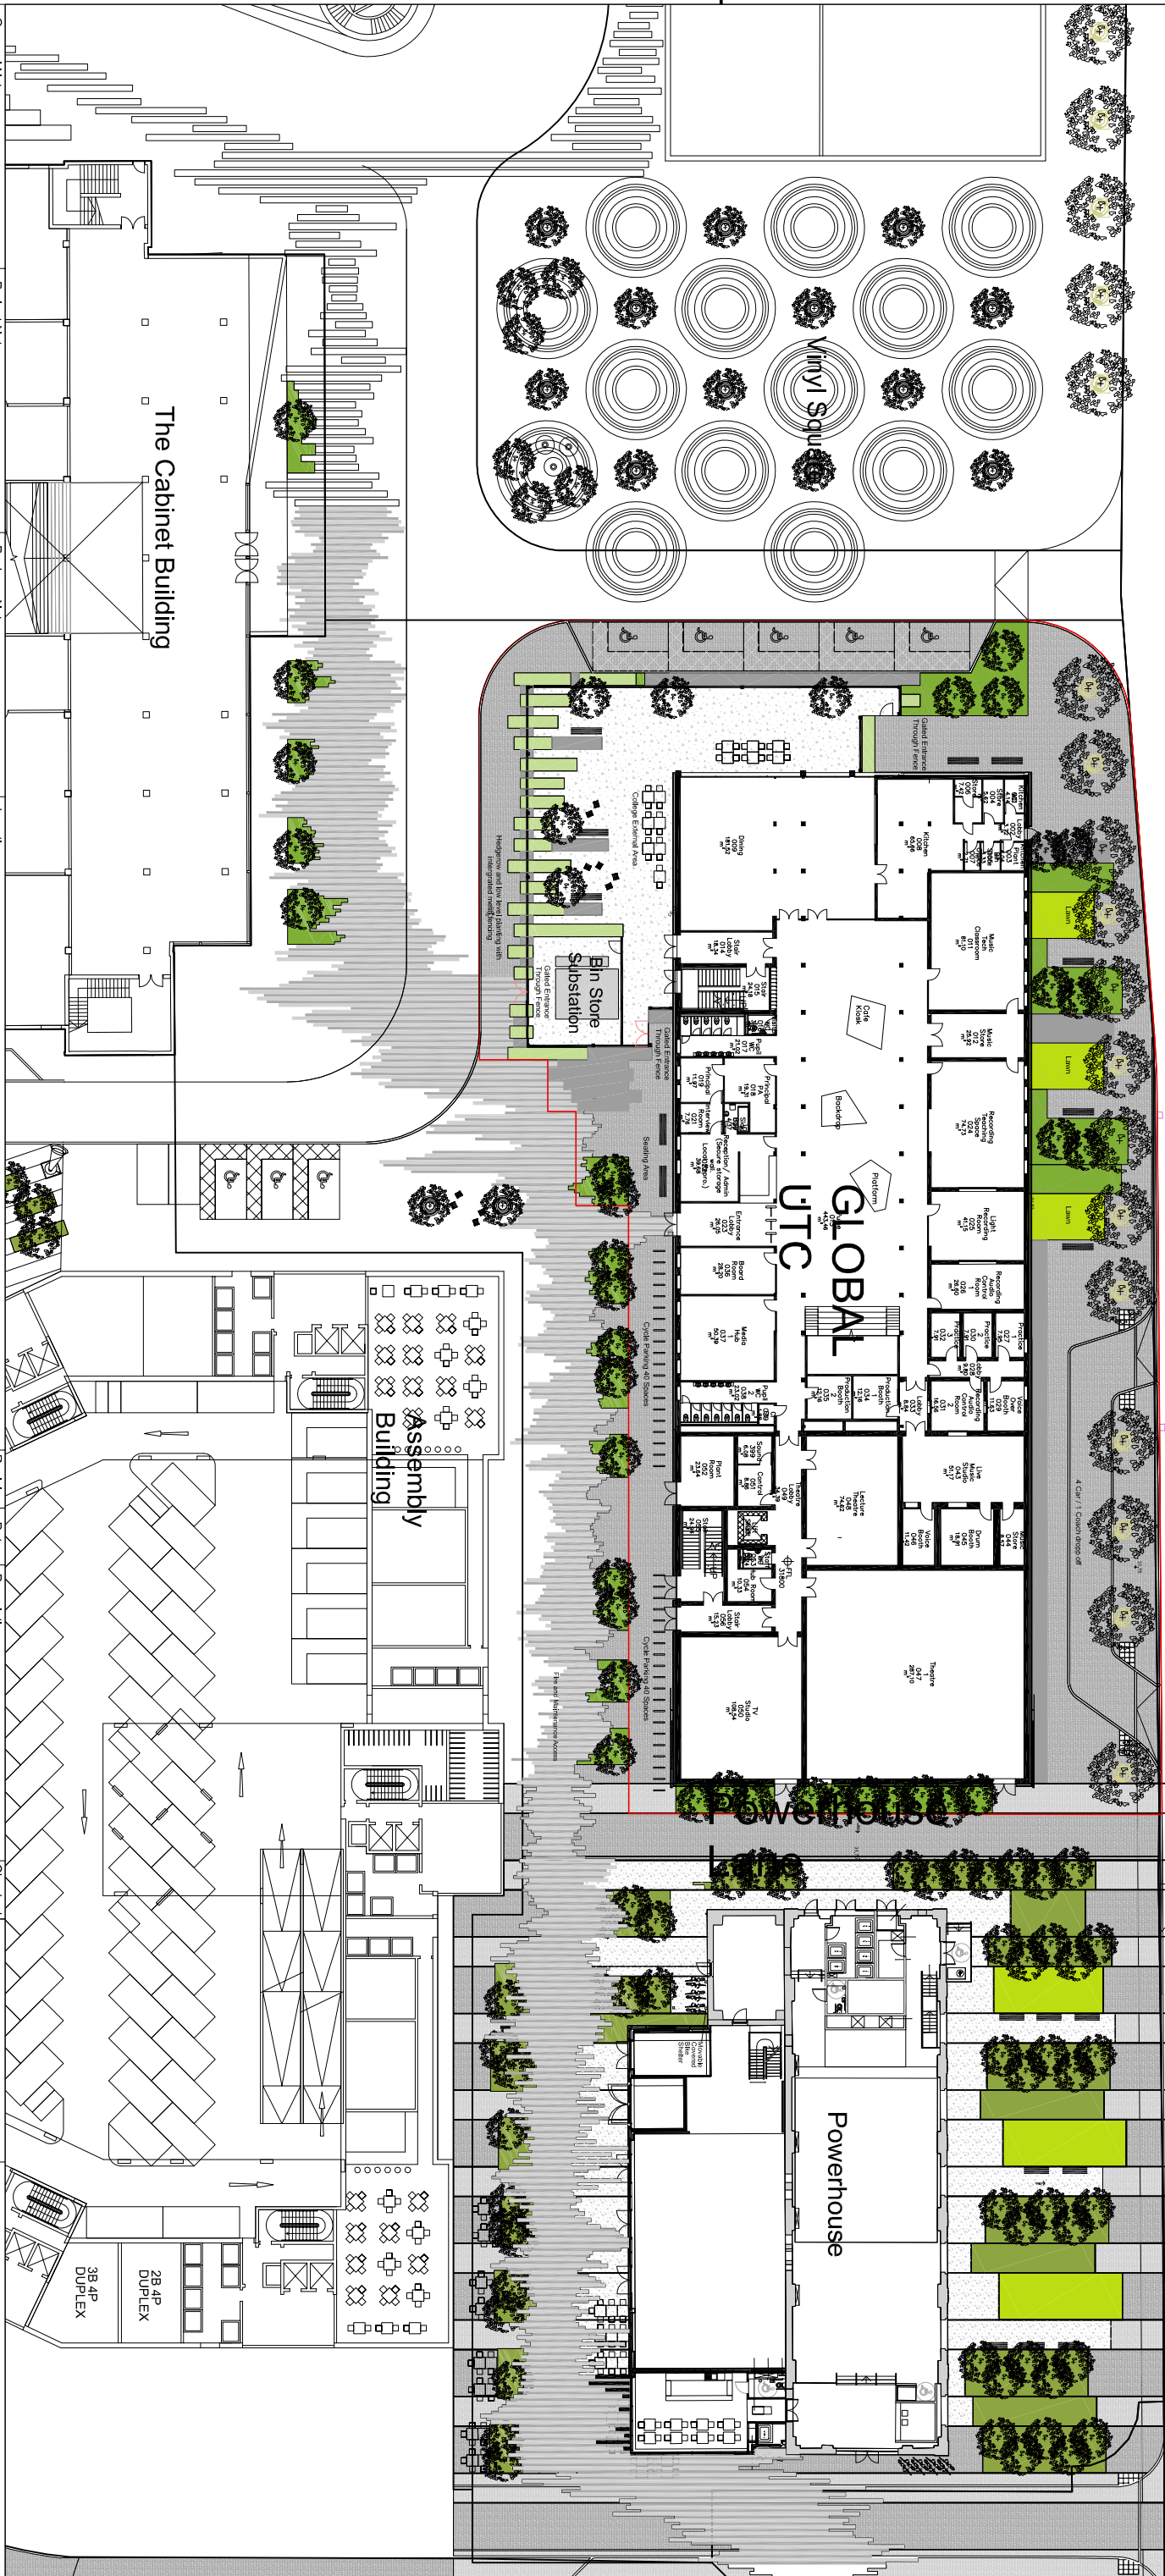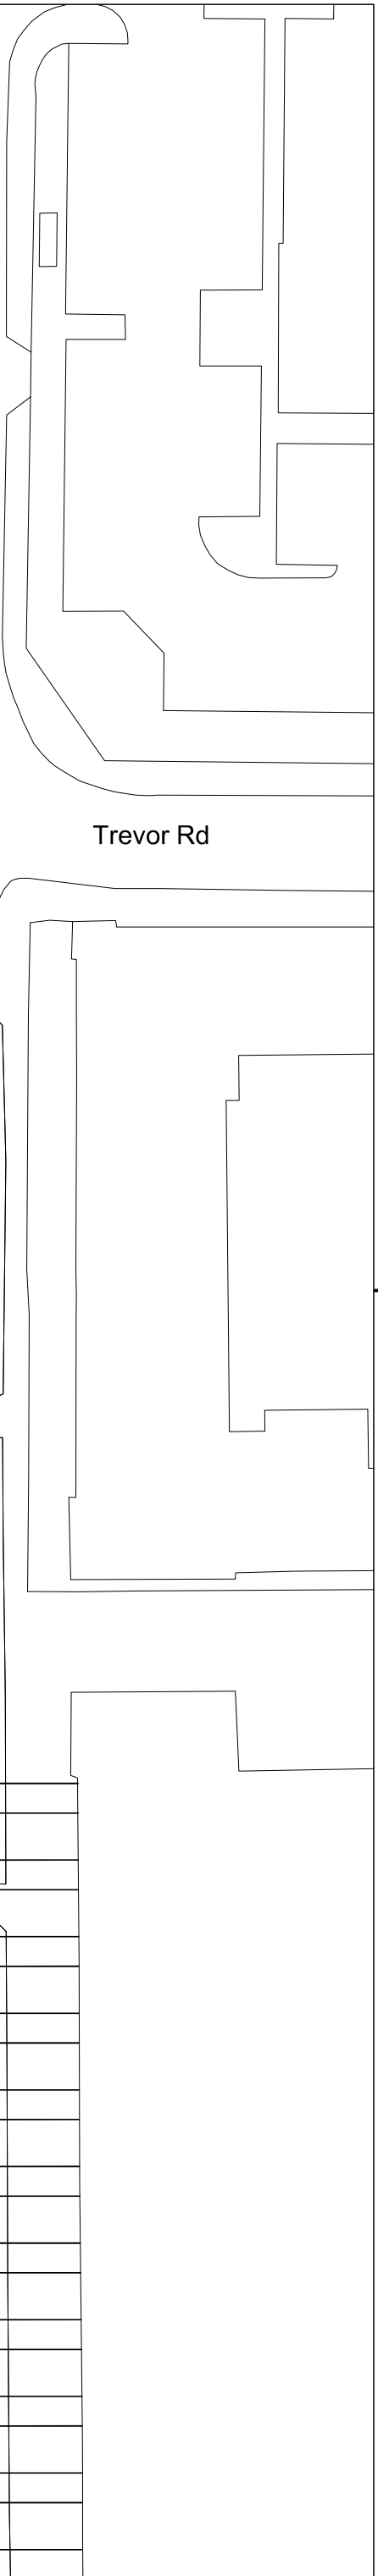


General Notes		Project Notes		Location		Package Notes		Client	
1. Domestic incidents subject to prior work. 2. The contractor is responsible for taking and extending all dimensions on site. 3. The contractor is responsible for taking all dimensions on site. 4. Report all discrepancies to the architect before proceeding. 5. All related areas are indicated. Refer to schedules for areas. 6. All information is used under license for the preparation of information for the project only.								Client Global Academy UTC Project Global Academy UTC Drawing Title Site Plan	
Scale Bar								Scale 1:500@A3 495-S2A-A-GF-DR-00-001 Project Number 00000000 Originator S2A_A Zone XX Level GF Type DR Class 00 Number 001 Status - Revision B Checked HIM	

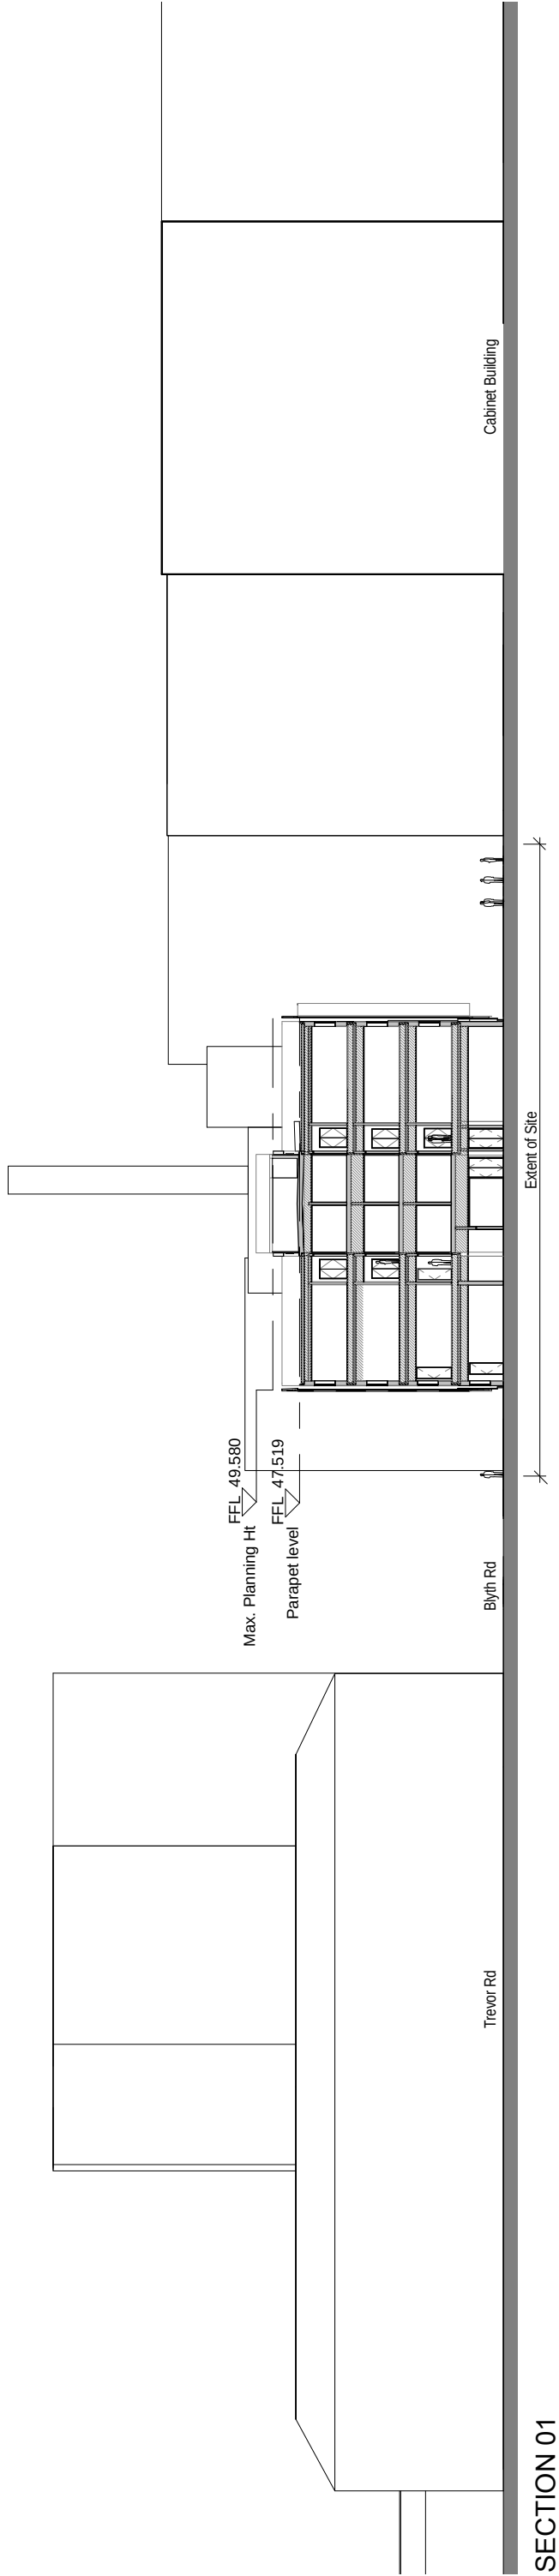

SECTION 01

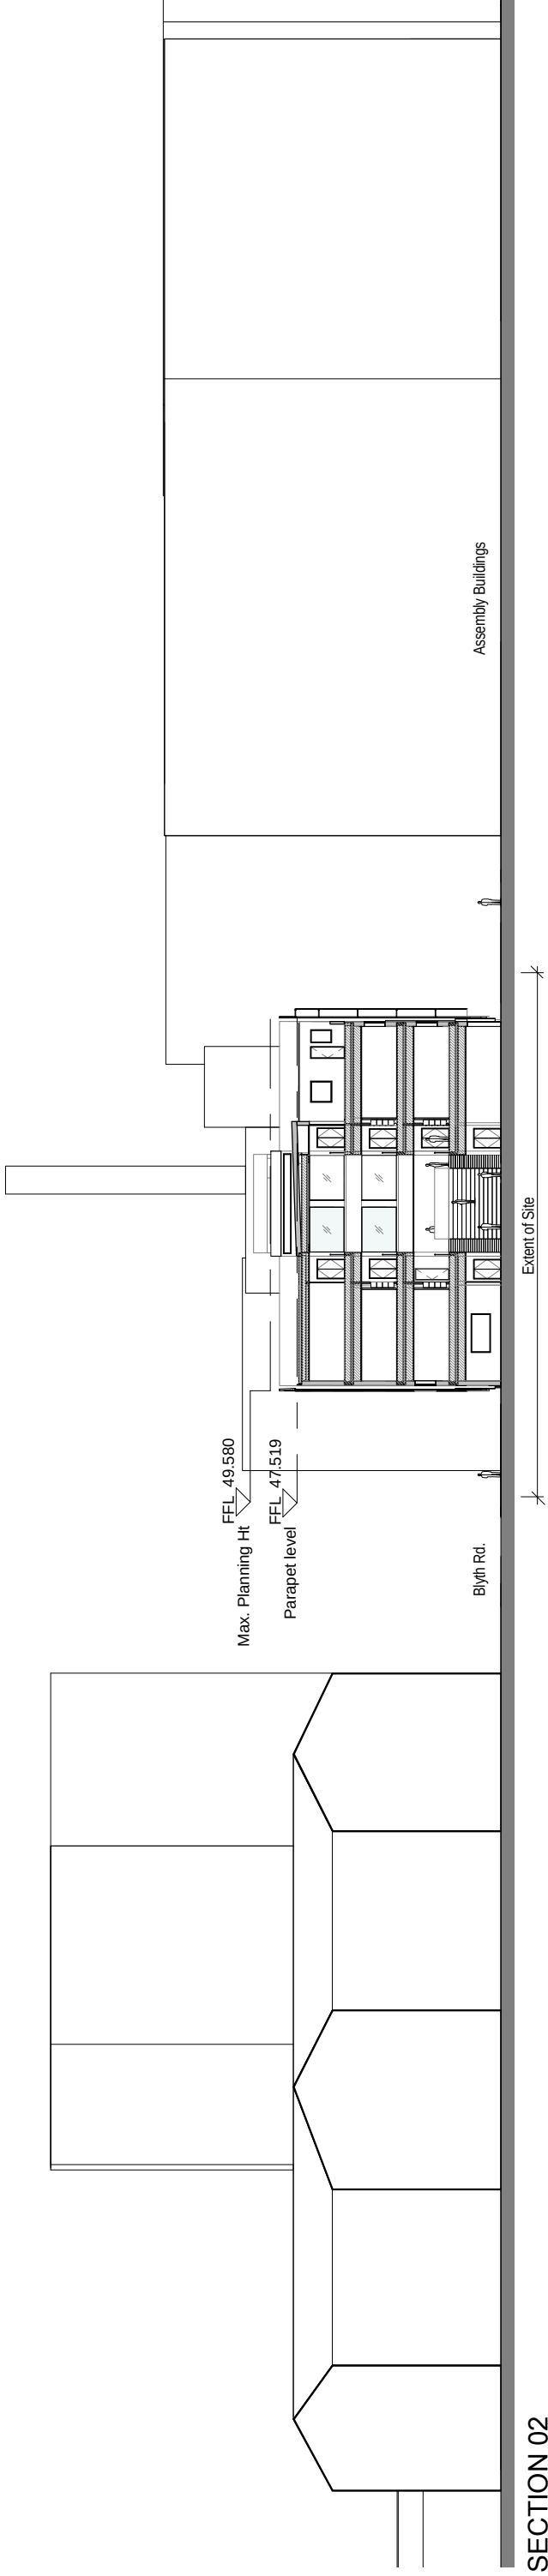


SECTION 02

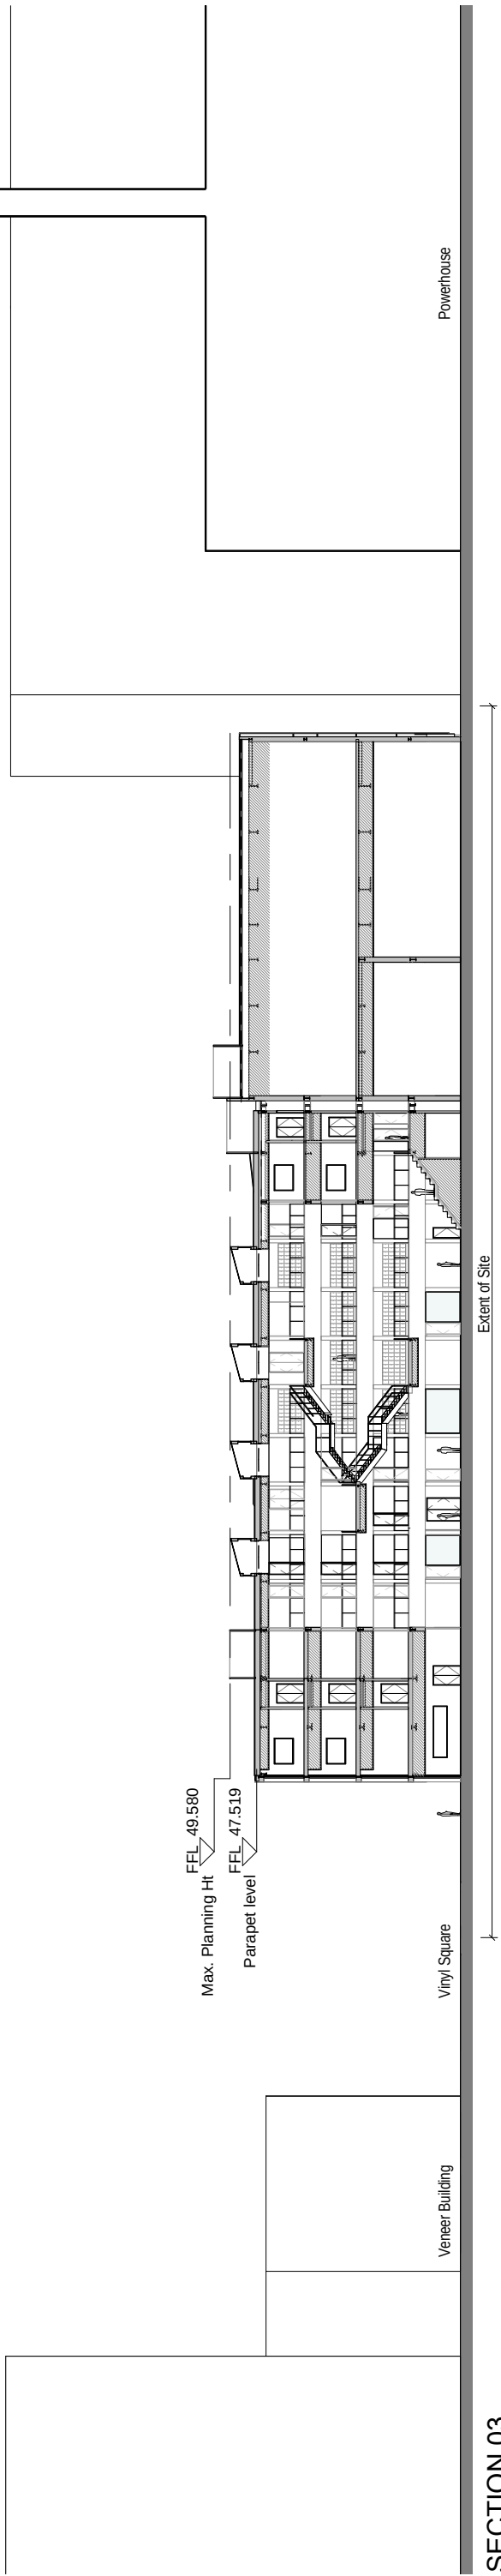

SECTION 03


- General Notes
- Drawing indicates design intent only.
 - Do not scale dimensions for taking and scheduling all dimensions on site.
 - Do not scale from drawings.
 - Report all discrepancies to the architect before proceeding.

KEY PLAN

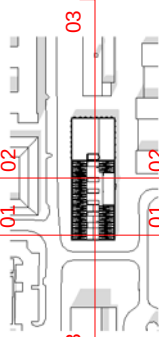

SURFACE TO AIR

Client		Project	
Global Academy UTC Trust		Global Academy UTC	
Drawing Title		Site Sections	
Scale		Scale	
1:500 @ A3		1:500 @ A3	
Project		Project	
495		495	
Zone		Zone	
A		A	
Level		Level	
ZZ		ZZ	
Number		Number	
003		003	
Revision		Revision	
B		B	
Checked by		Checked by	
HM		HM	

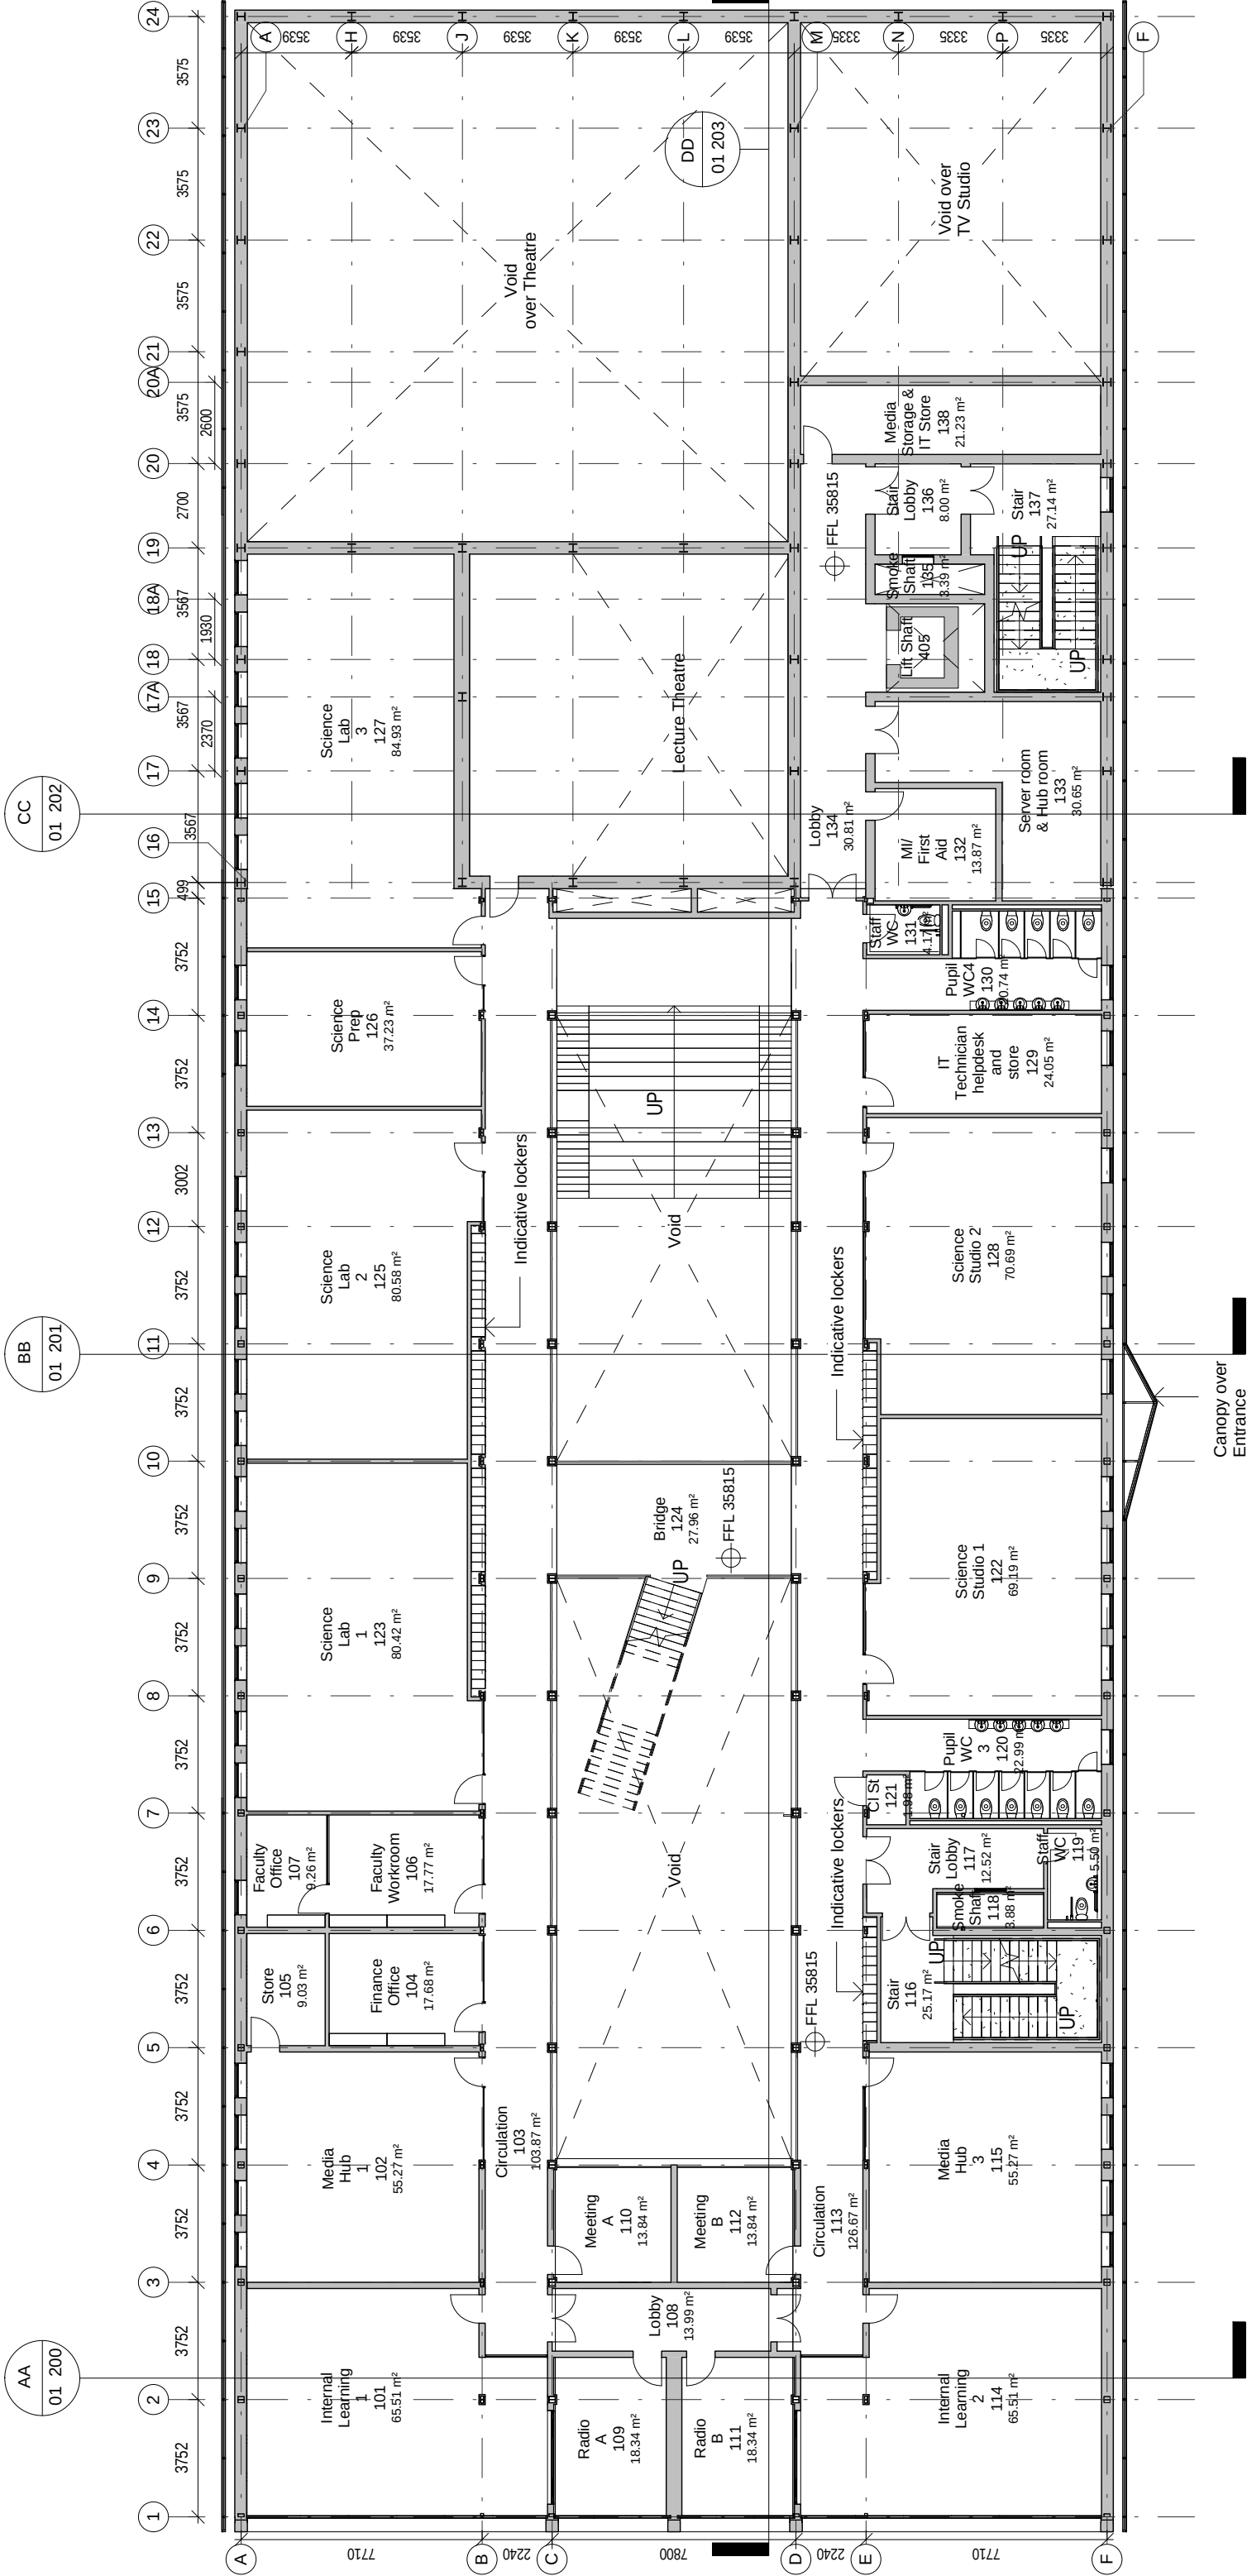


General Notes		Client		Project	
Drawing indicates design intent only. The contractor is responsible for taking and scheduling all dimensions on site. Do not scale from drawings. Report all discrepancies to the architect before proceeding.		Global Academy UTC Trust		Global Academy UTC	
		Revision		Drawing Title	
		Date		Proposed 1st Floor Plan	
		Description		Scale	
A		01/05/2015	ITT Issue	1:200 @ A3	
B		12/05/2015	Planning Issue	Status For Information	
				Checked by HM	
				Project	
				Level	
				Type	
				Class	
				Number	
				Zone	
				Origin	
				Scale	
				Revision	
				Date	
				By	
				For	
				Information	
				Scale	
				Revision	
				Date	
				By	
				For	
				Information	
				Scale	
				Revision	
				Date	
				By	

AA
01 200

BB
01 201

CC
01 202

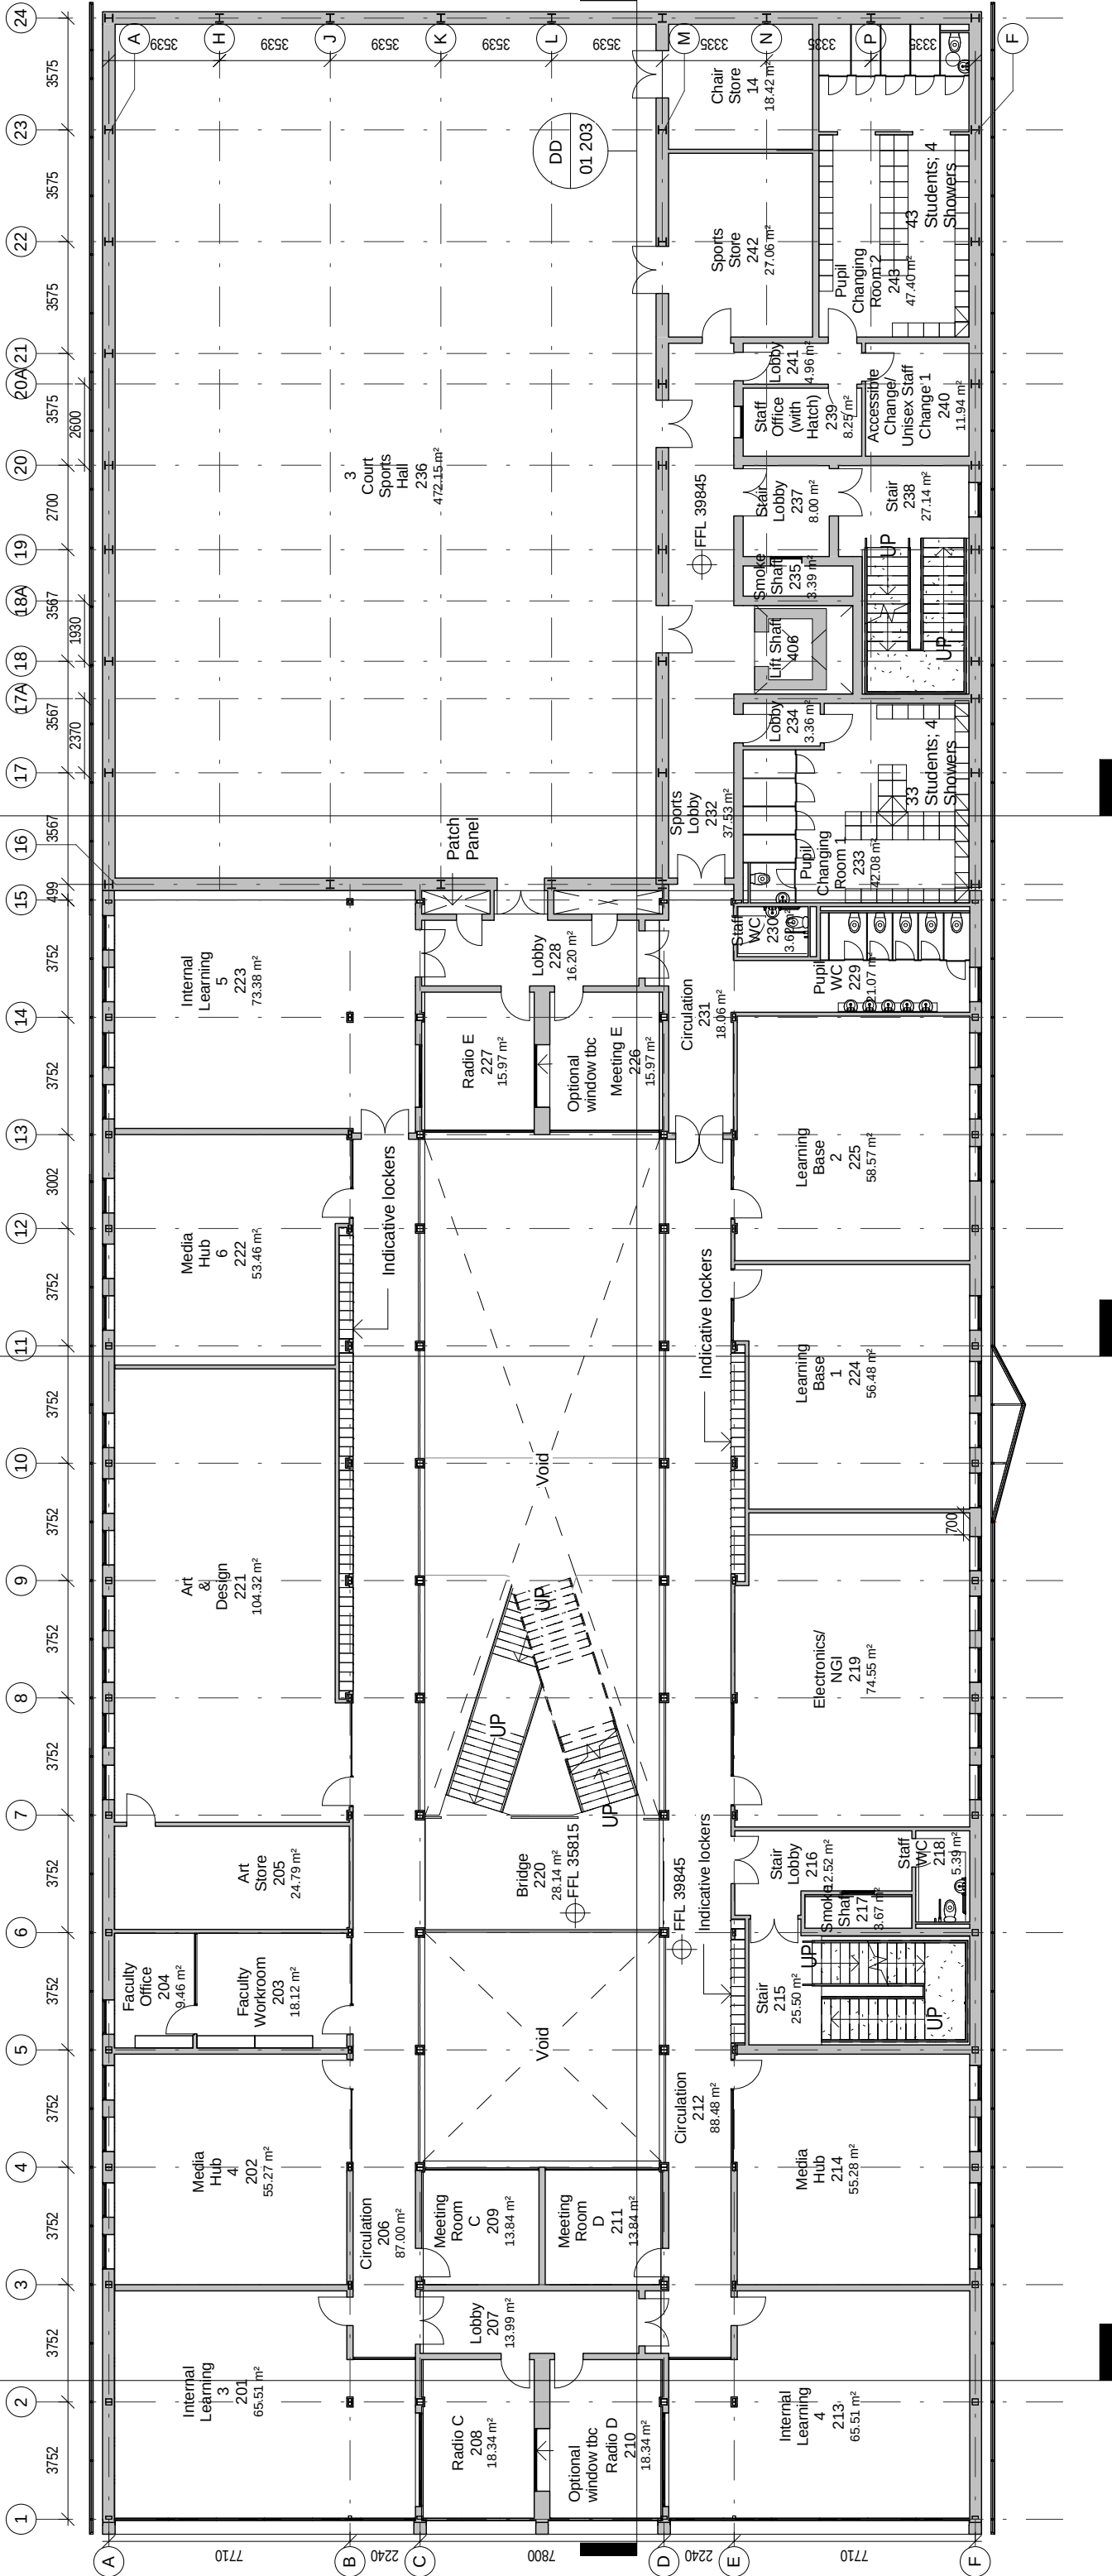

General Notes

- Drawing indicates design intent only.
- Dimensions are for taking and scheduling all dimensions on site.
- Do not scale from drawings.
- Report all discrepancies to the architect before proceeding.

Revision	Date	Description
A	01/05/2015	ITT Issue
B	06/05/2015	Internal Layout Amendments
C	12/05/2015	Planning Issue

Client
Global Academy UTC Trust

Project
Global Academy UTC

SURFACE TO AIR

Unit 210 Metropolitan Wharf
70 Westway, W12 7LJ, London, E1W 3SS
T: +44 (0)20 57 33 5000 info@surface-to-air.com


AS 59247 51025901

C:\Users\j.lawrence\Documents\101502_Global UTC - 1st floor.rvt

AA
01 200

BB
01 201

CC
01 202

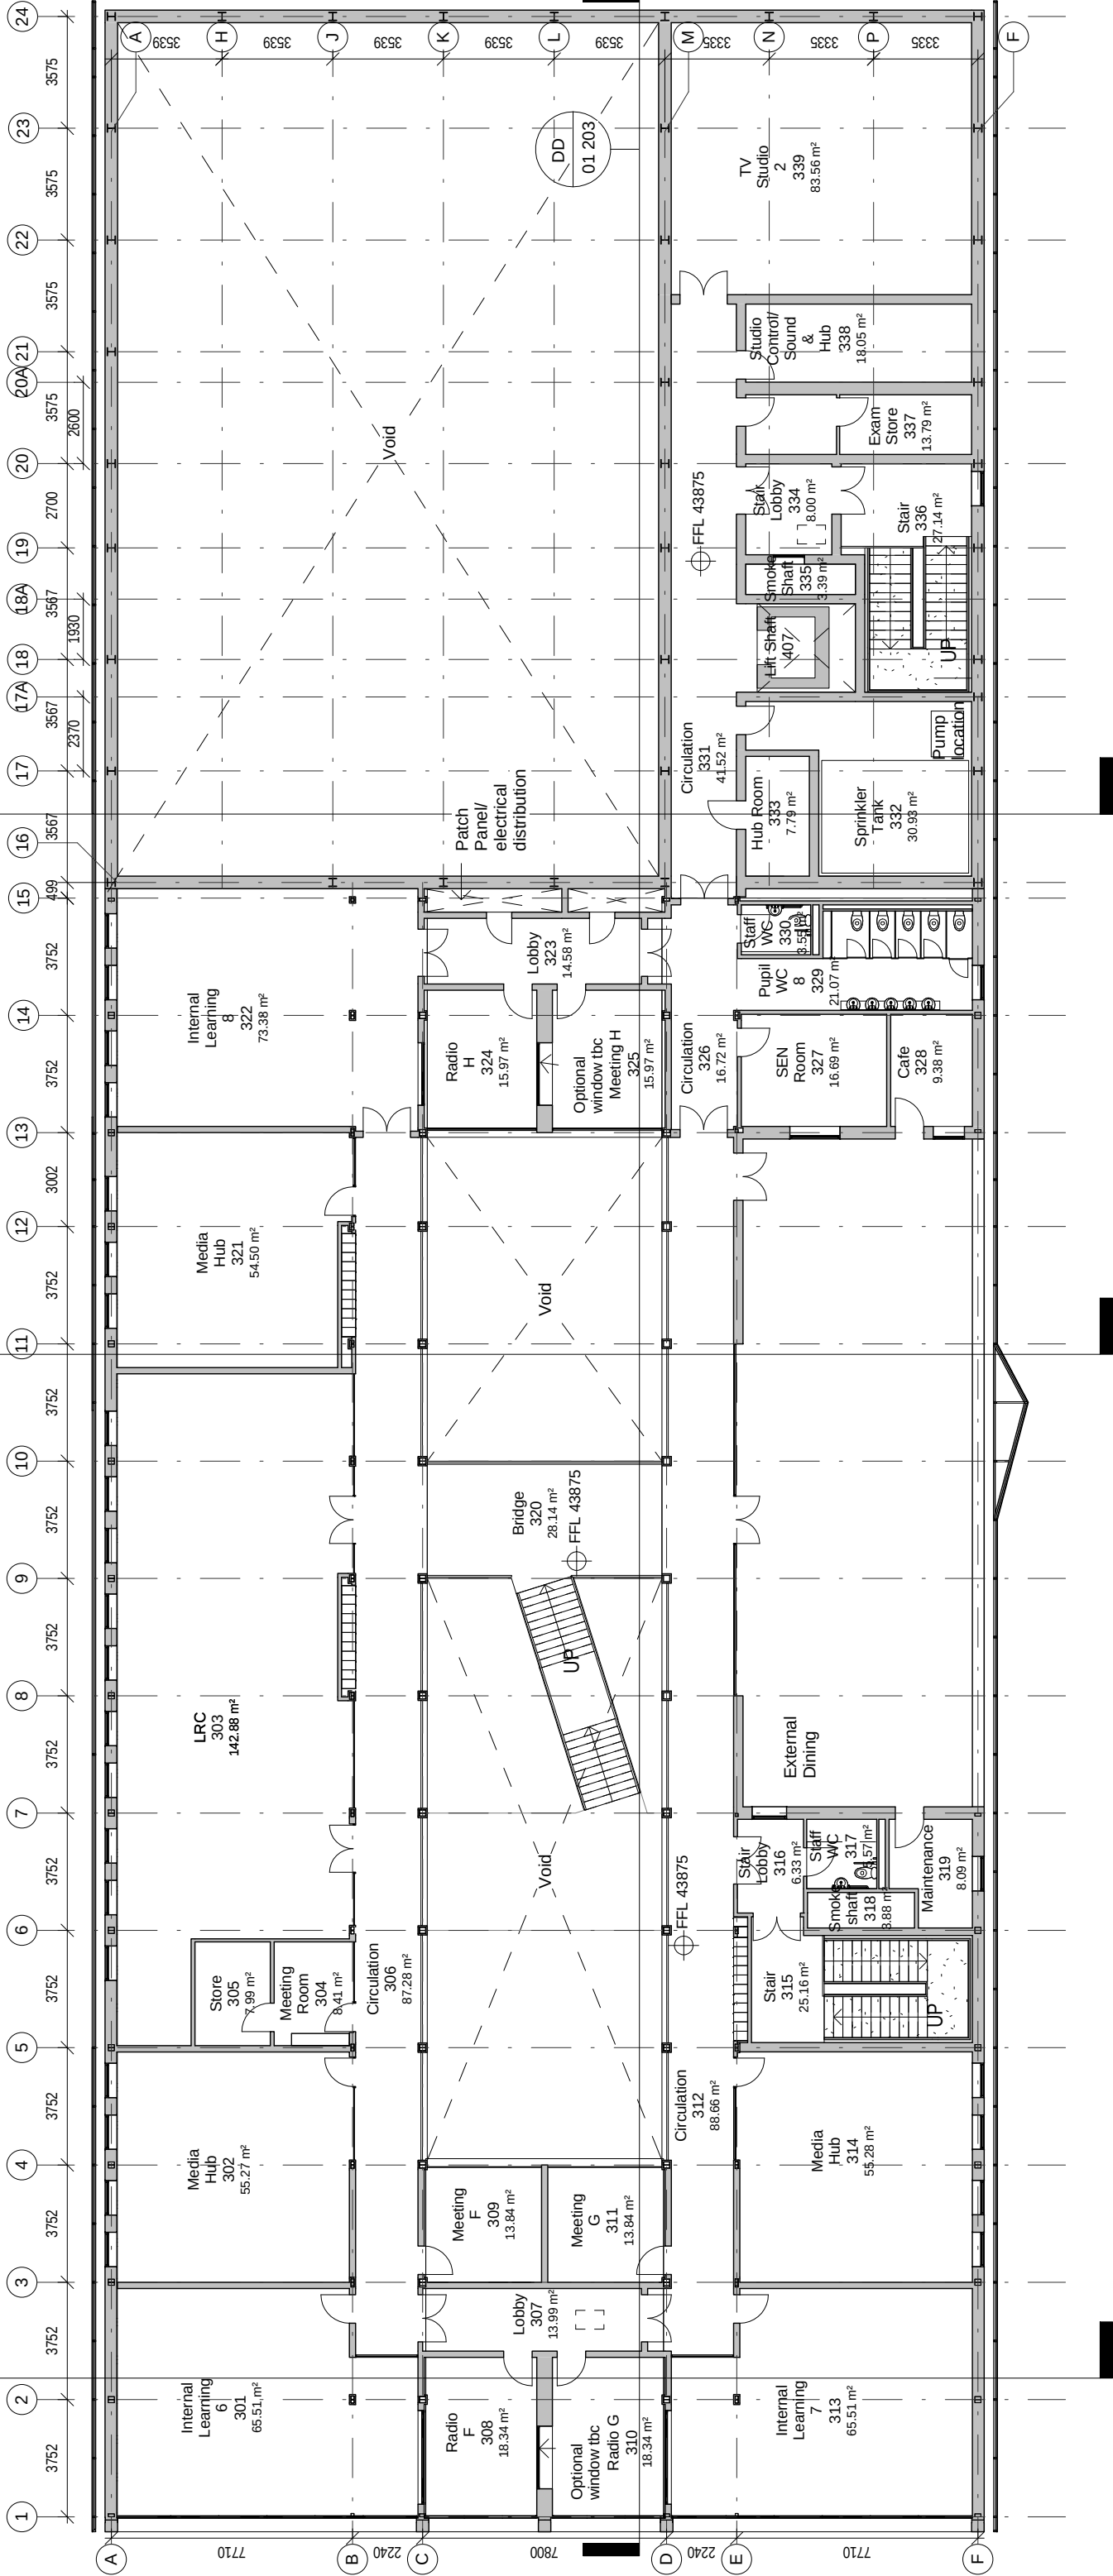

General Notes

- Drawing indicates design intent only.
- Dimensions are for taking and scheduling all dimensions on site.
- Do not scale from drawings.
- Report all discrepancies to the architect before proceeding.

Revision	Date	Description
A	01/05/2015	ITT Issue
B	06/05/2015	Internal Layout Amendments
C	12/05/2015	Planning Issue

Client
Global Academy UTC Trust

Project
Global Academy UTC

SURFACE TO AIR


Drawing Title
Proposed 3rd Floor Plan

Scale		Status				Checked by			
1:200 @ A3		For Information				HM			
Project	Origin	Role	Zone	Level	Type	Class	Number	Suitability	Revision
495	S2A	A		03	DR	01	103	S0	C

Unit 210 Metropolitan Wharf
70 Westway, W12 7LZ, London, E1W 3SS
T: +44 (0)20 7171 3330
WWW.SURFACE-TO-AIR.COM


82 98121 5102501

C:\Users\j.stewart\Documents\101501_Global_UTC_3rdFloor.rvt

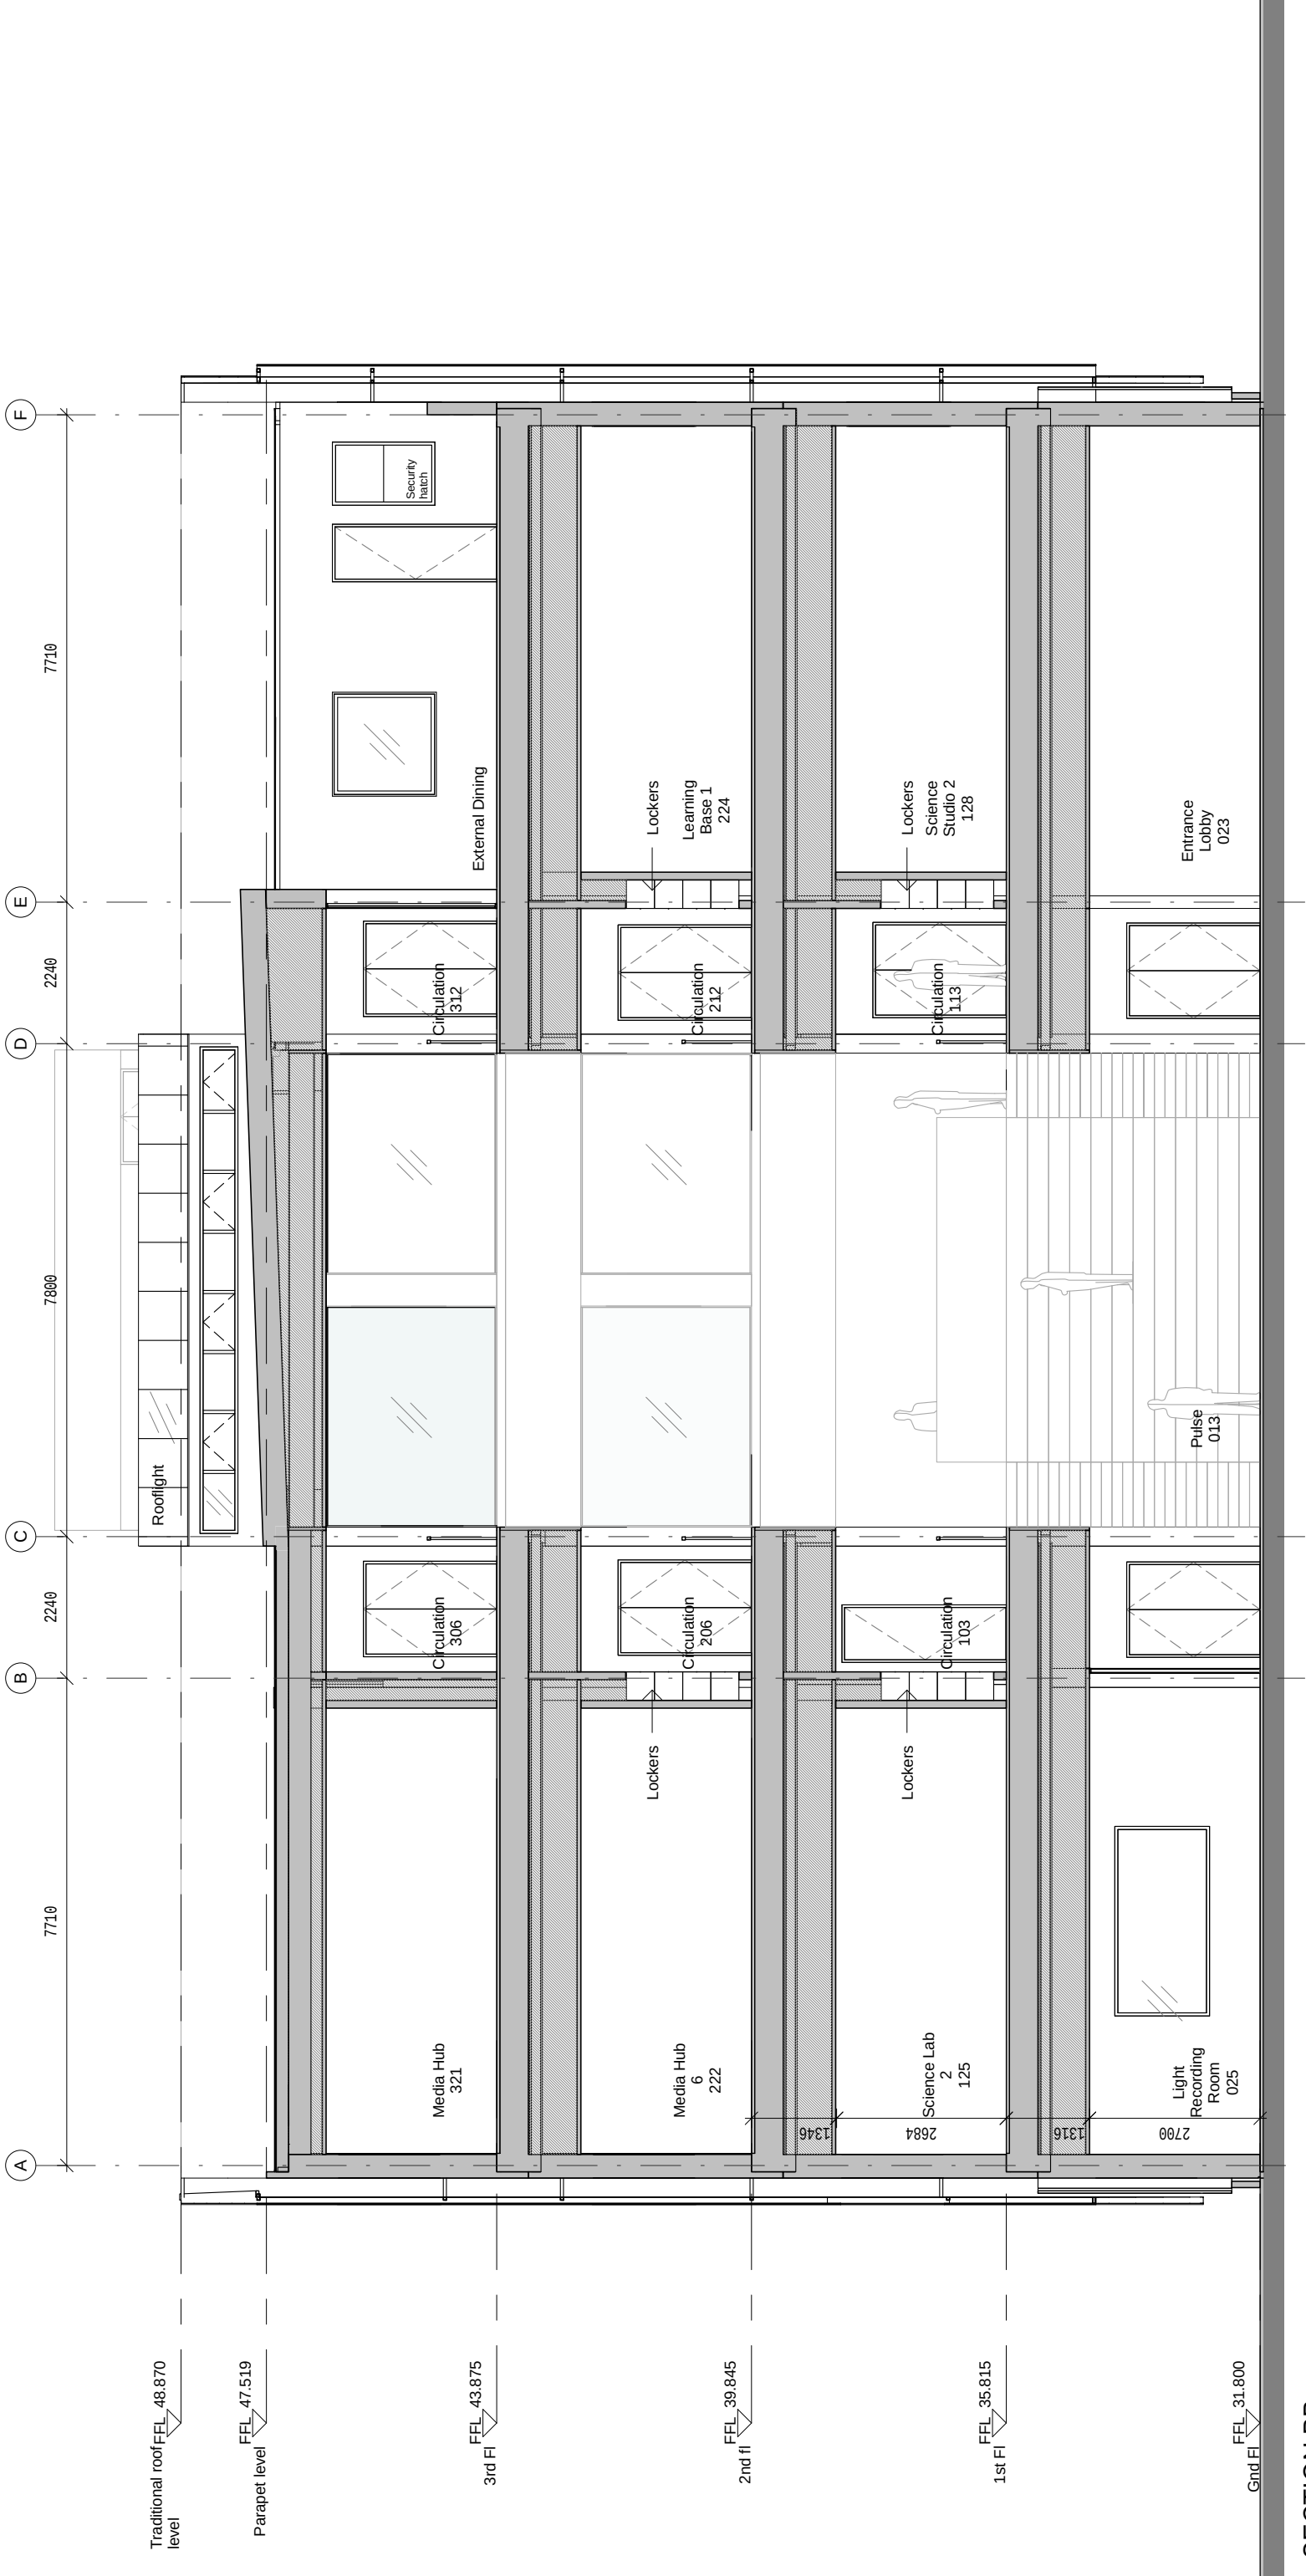

SECTION BB

- General Notes
- Drawing indicates design intent only.
 - Dimensions are for taking and scheduling all dimensions on site.
 - Do not scale from drawings.
 - Report all discrepancies to the architect before proceeding.

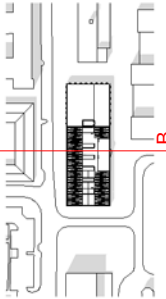

Client
Global Academy UTC Trust

Description
ITT Issue

Revision
A
B

Date
01/05/2015
12/05/2015

Project
Unit 210 Metropolitan Wharf
70 Westway, W14 8LW, London, E1W 3SS
T: +44 (0)20 717 3300 E: info@global-utc.com

Scale
1:100 @ A3

Project
495

Design
SZA

Draw Zone
A

Level
ZZ

Type
DR

Class
01


Number
201

Scale
ISO

Revised by
HM

Revised
B

SURFACE TO AIR

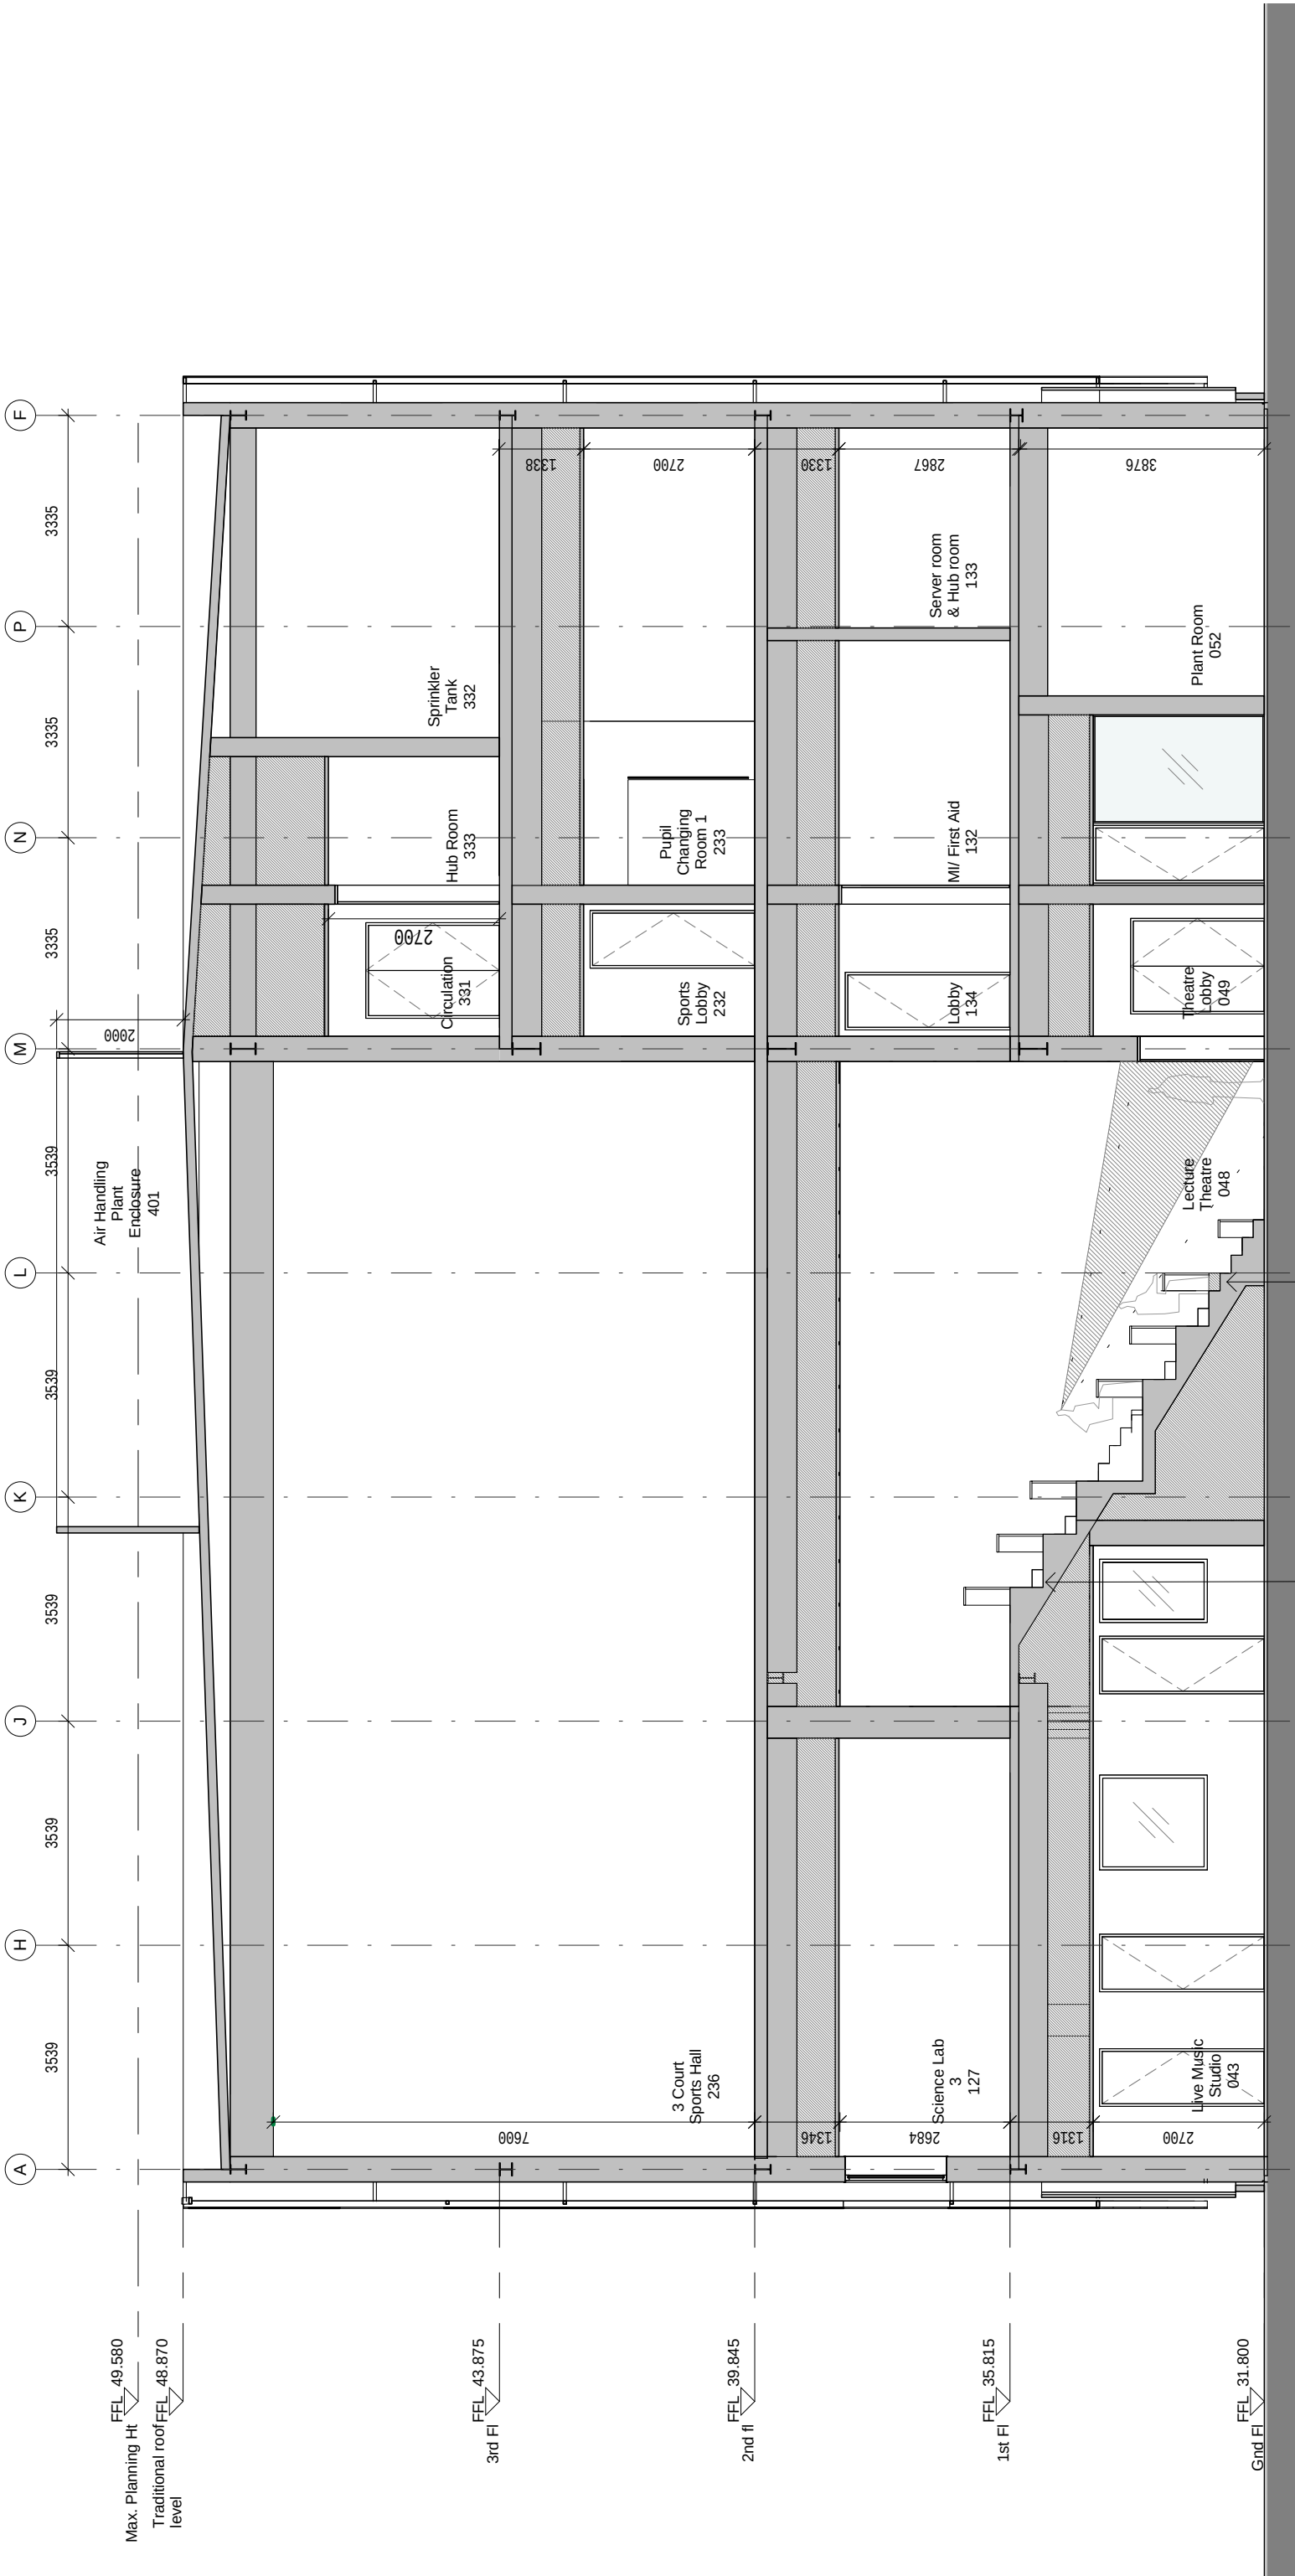

SECTION CC

General Notes


Drawing indicates design intent only.

1. Do not scale dimensions for taking and scheduling all dimensions on site.

2. Do not scale from drawings.

3. Report all discrepancies to the architect before proceeding.

4.

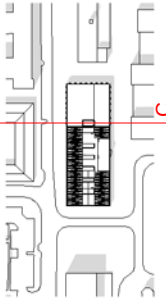


Revision	Date	Description
A	01/05/2015	ITT Issue
B	12/05/2015	Planning Issue

Client
Global Academy UTC Trust


SURFACE TO AIR

Unit 210 Metropolitan Wharf
70 Westway, W12 9LZ, London, E1W 3SS
T: +44 (0)20 717 3350 E: info@surface-to-air.com

Project Global Academy UTC		Drawing Title Proposed Section CC		Scale 1:100 @ A3		Checked by HM	
Project 495		Drawing SZ A		Level ZZ		Number 01	
Project 495		Drawing SZ A		Level ZZ		Number 01	
Project 495		Drawing SZ A		Level ZZ		Number 01	

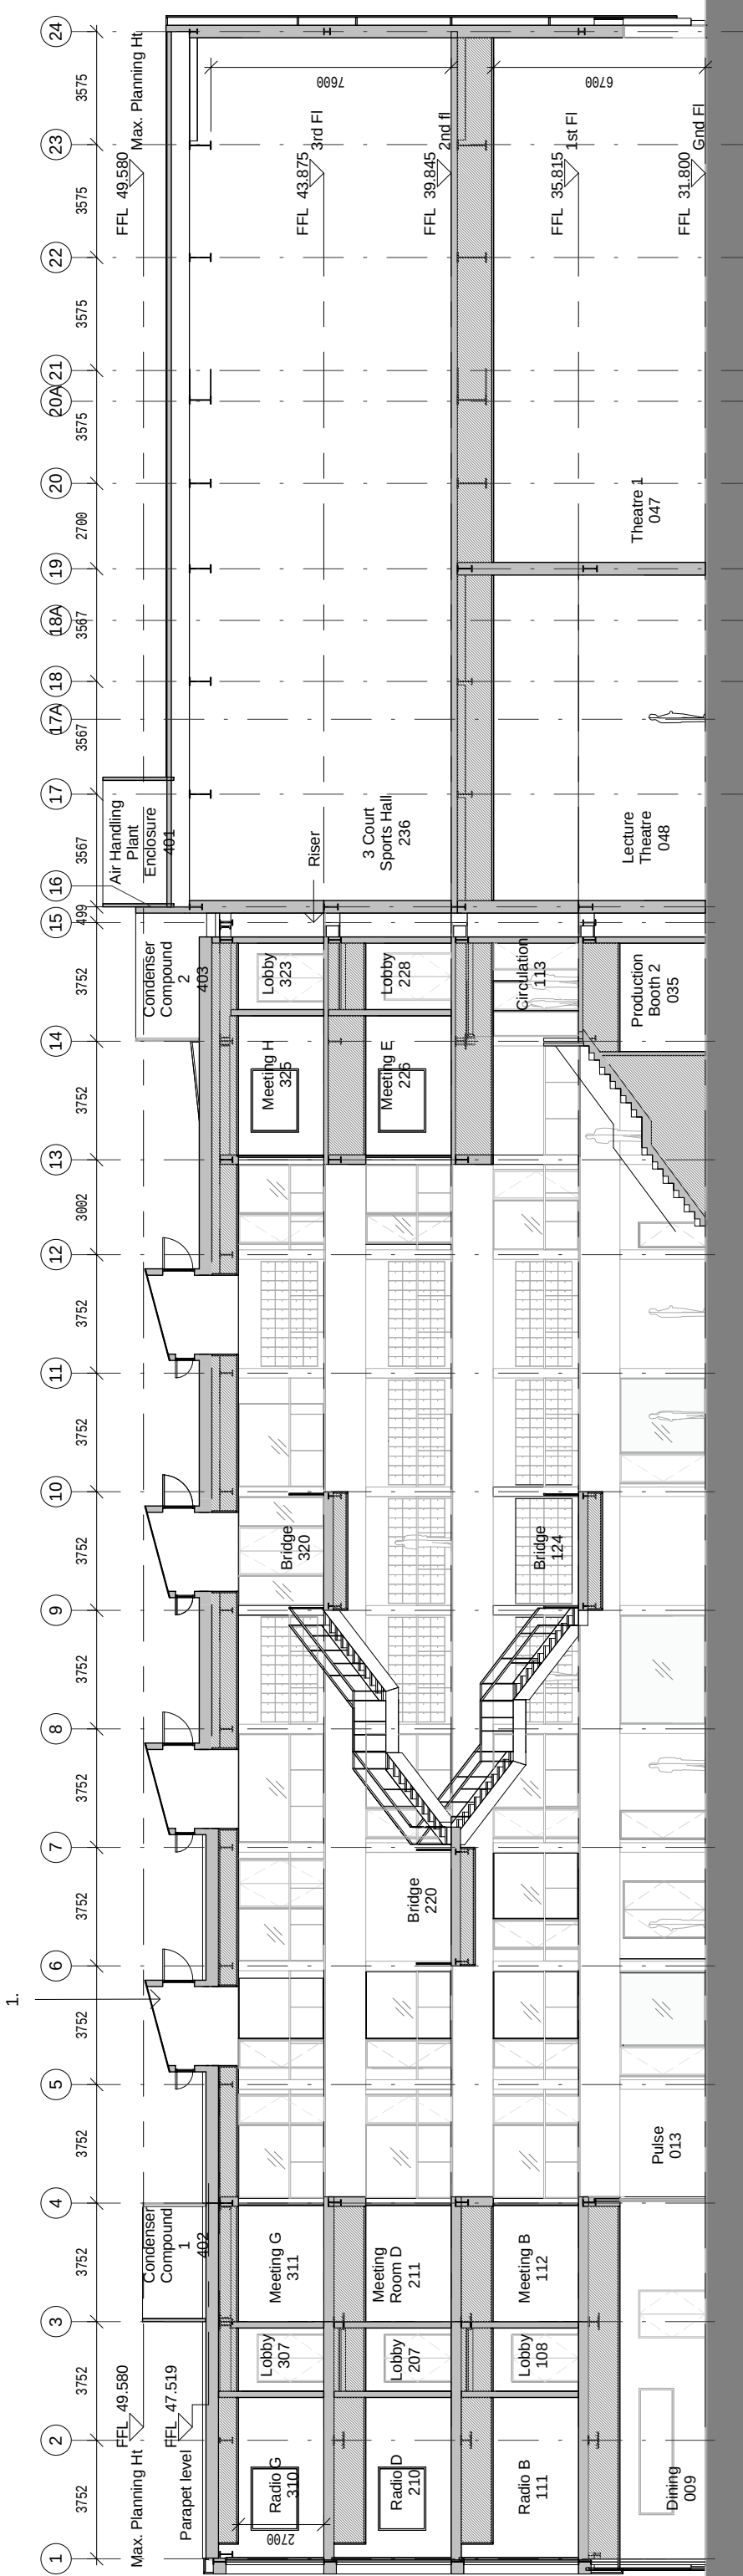

SECTION DD

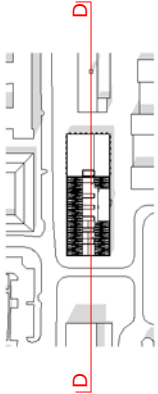

- General Notes
- Drawing indicates design intent only.
 - Dimensions are for taking and scheduling all dimensions on site.
 - Do not scale from drawings.
 - Report all discrepancies to the architect before proceeding.

Client
Global Academy UTC Trust

Date
01/05/2015
12/05/2015

Description
ITT Issue
Planning Issue

Revision
A
B

Project
Unit 210 Metropolitan Wharf
70 Westway, W12 7LJ, London, E1W 3SS
T: +44 (0)20 717 3350 P: info@global-utc.com

Scale
1:200 @ A3

For Information
Project: 495
Design: SZA
Draw: A
Level: ZZ
Class: A
Number: 01
Revision: 203
ISO: B

Checked by
HM

SURFACE TO AIR



- General Notes
1. Drawing indicates design intent only.
 2. Dimensions are approximate for taking and scheduling all dimensions on site.
 3. Do not scale from drawings.
 4. Report all discrepancies to the architect before proceeding.

Note:
Graphic and branding / logos are indicative.
Please refer to drawings for area / extent / locations etc.
Final design to be developed.

Client Global		Revision		Date	Description		Project Global Academy UTC	
Drawing Title Proposed Coloured Elevation - South		Scale @ A3		Status For Information		Checked by HM		
Project	Origin	Area/Zone	Level	Type	Class	Number	Locality	Revision
495	SSA	A	GF	DR	01	310	SO	