




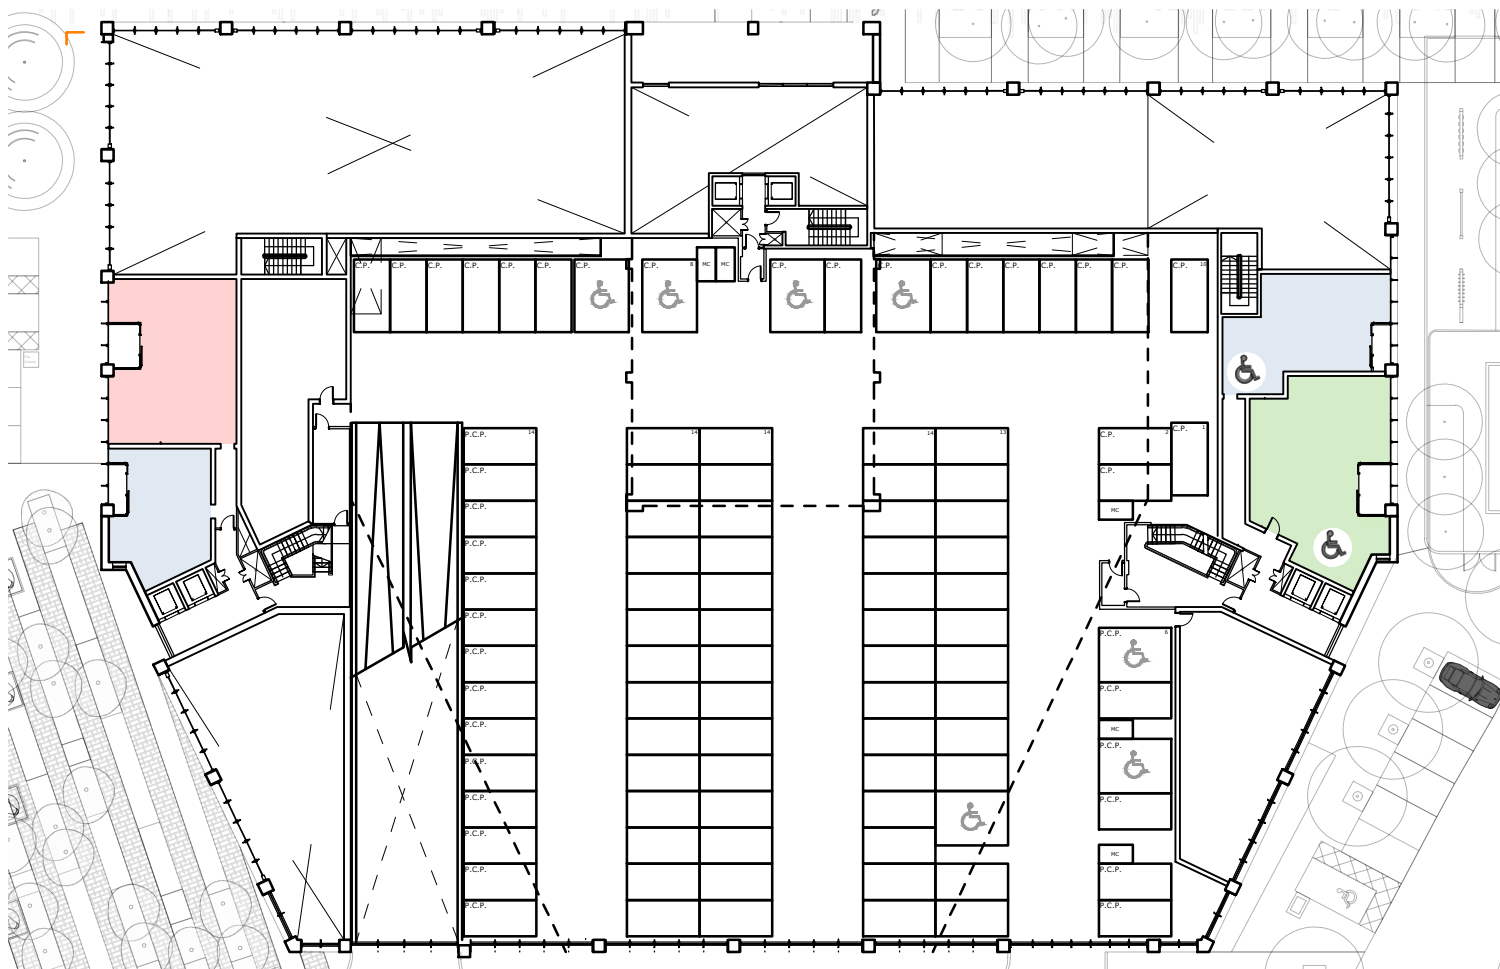

1st Floor Plan

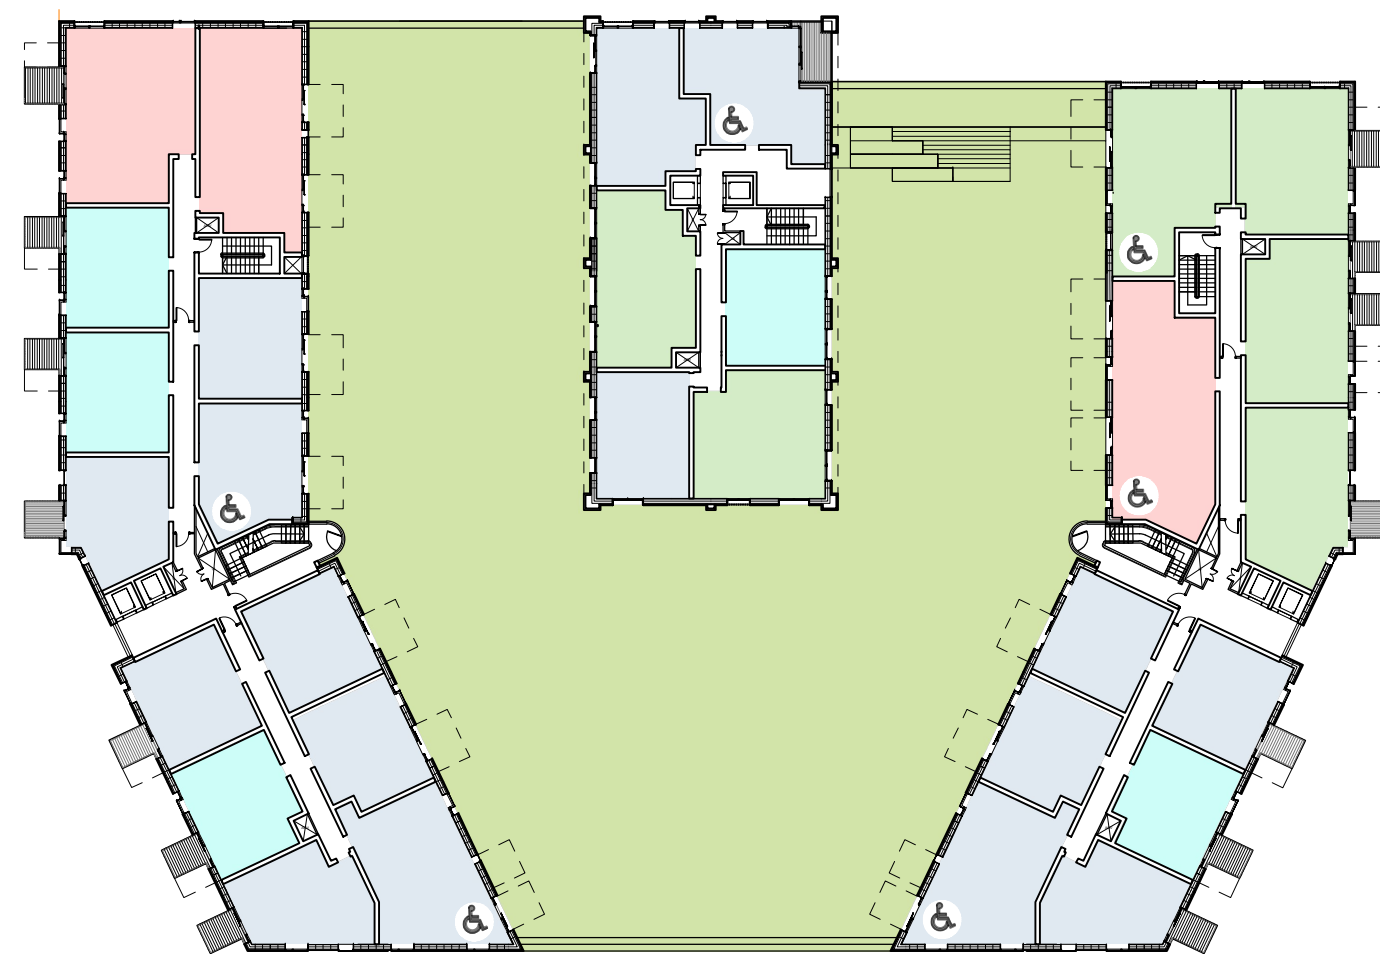


2nd Floor Plan

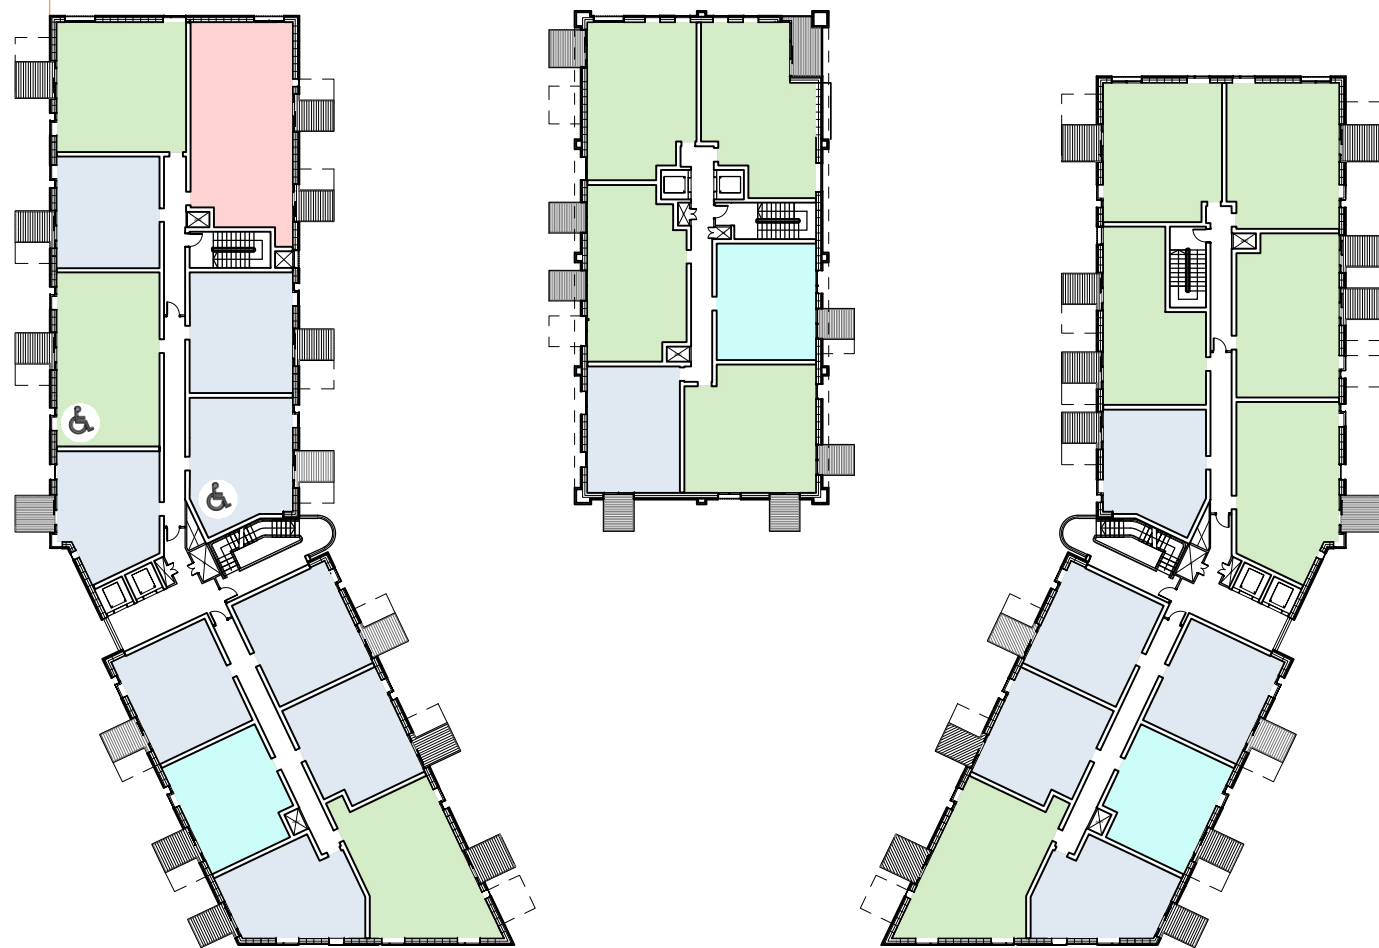


3rd-4th Floor Plan



5th-6th Floor Plan

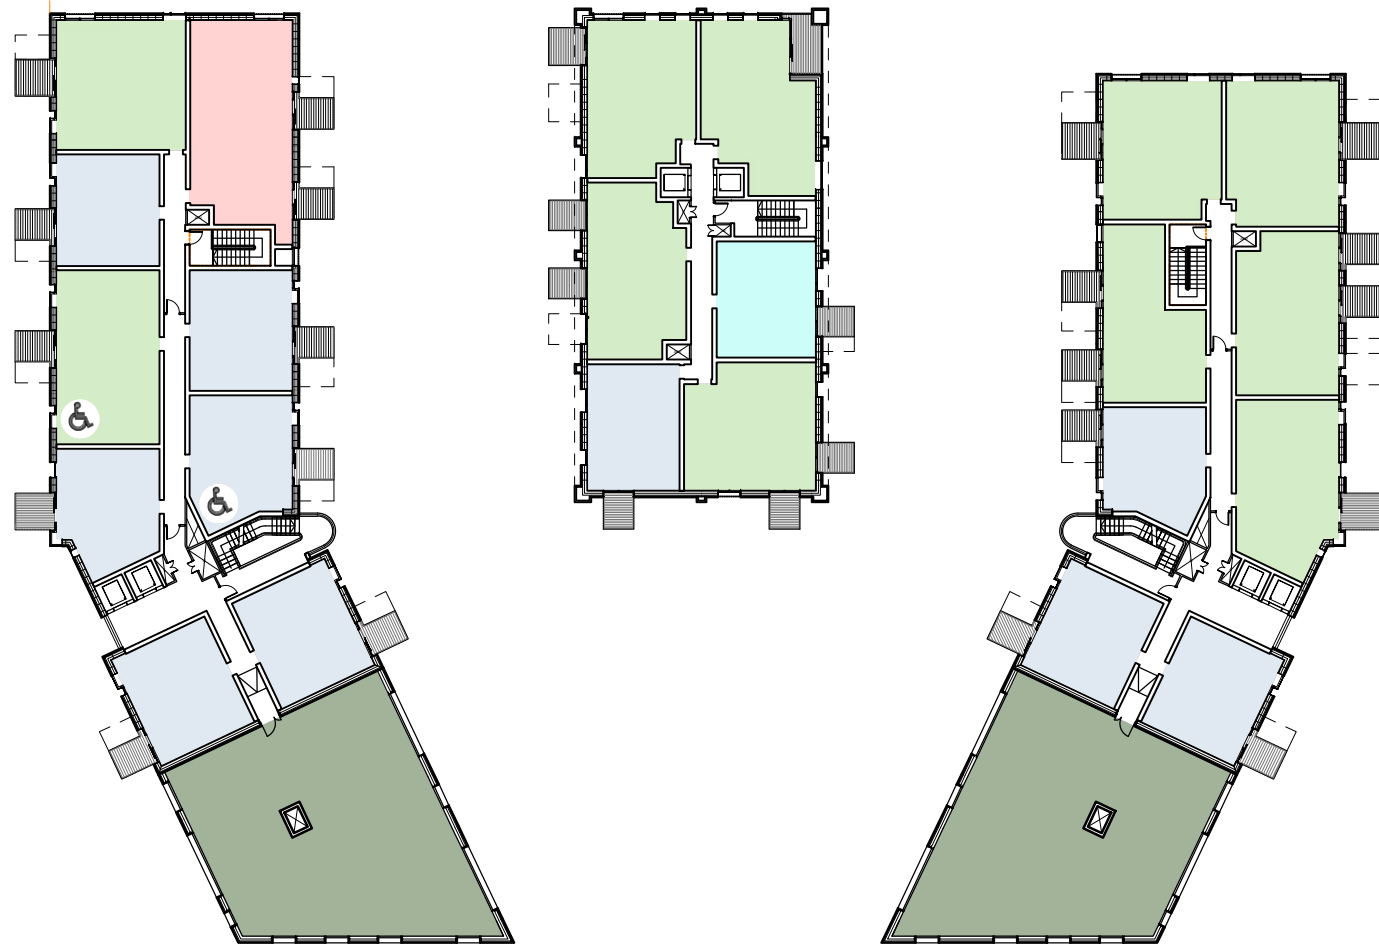


7th Floor Plan

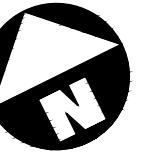

KEY

- Shared Amenity Space
- STUDIO Apartment
- 1BED Apartment
- 2BED Apartment
- 3BED Apartment
- ♿ Wheelchair Accessible Unit

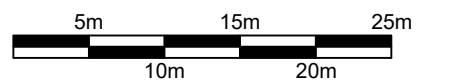

rev	description			by date
PLANNING ISSUE				
Title Proposed Apartment Mix				
Site The Assembly Buildings, Hayes				
Drg. WH199/20/P/10.01				
Date Jan 2020		Rev _		
Drawn JM		Scale 1:500 @ A2		
Weston Homes The Weston Group Business Centre, Parsonage Road, Takeley, Essex, CM22 6PU. Tel: 01279 873333 Fax: 01279 873378 info@weston-homes.com 				