


Plans Grand Floor + First Floor.

3

plans as
proposed.

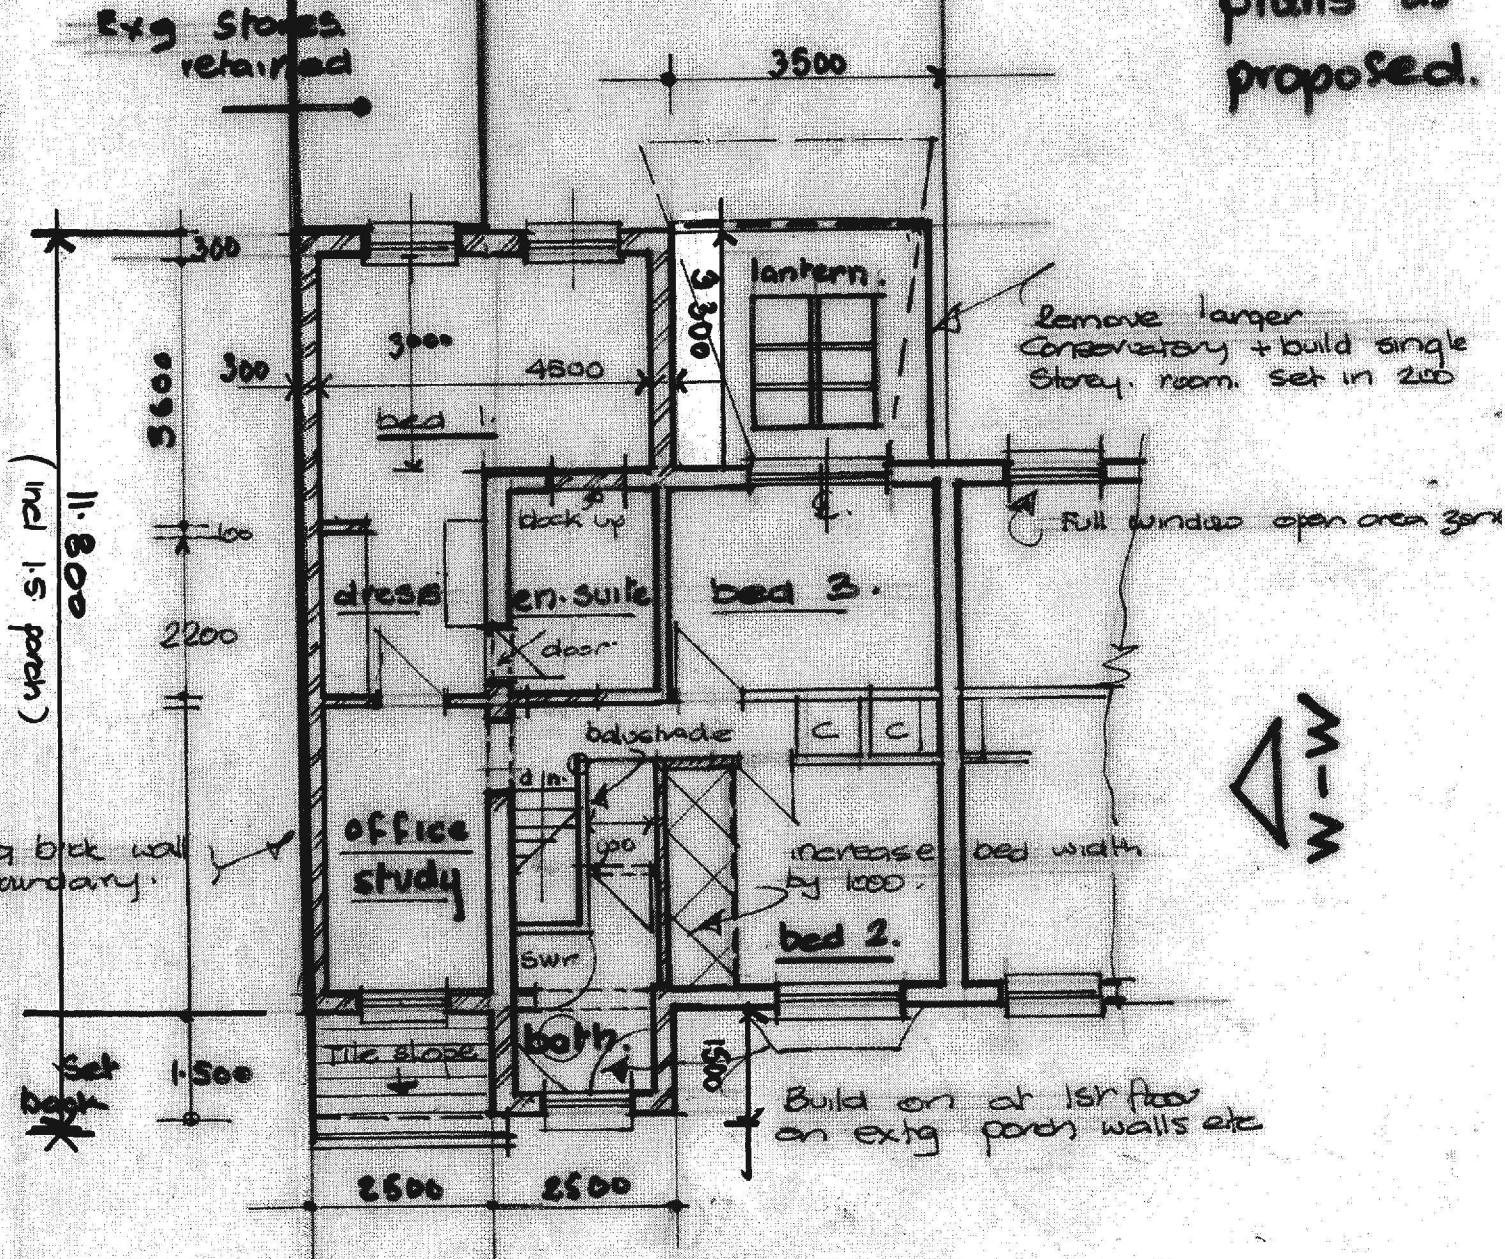


FIRST FLOOR PLAN AS PROPOSED

scale 1:100 H



Dwg no 1.cw. (3) 1/11/19 m.j.


Extensive near garden.

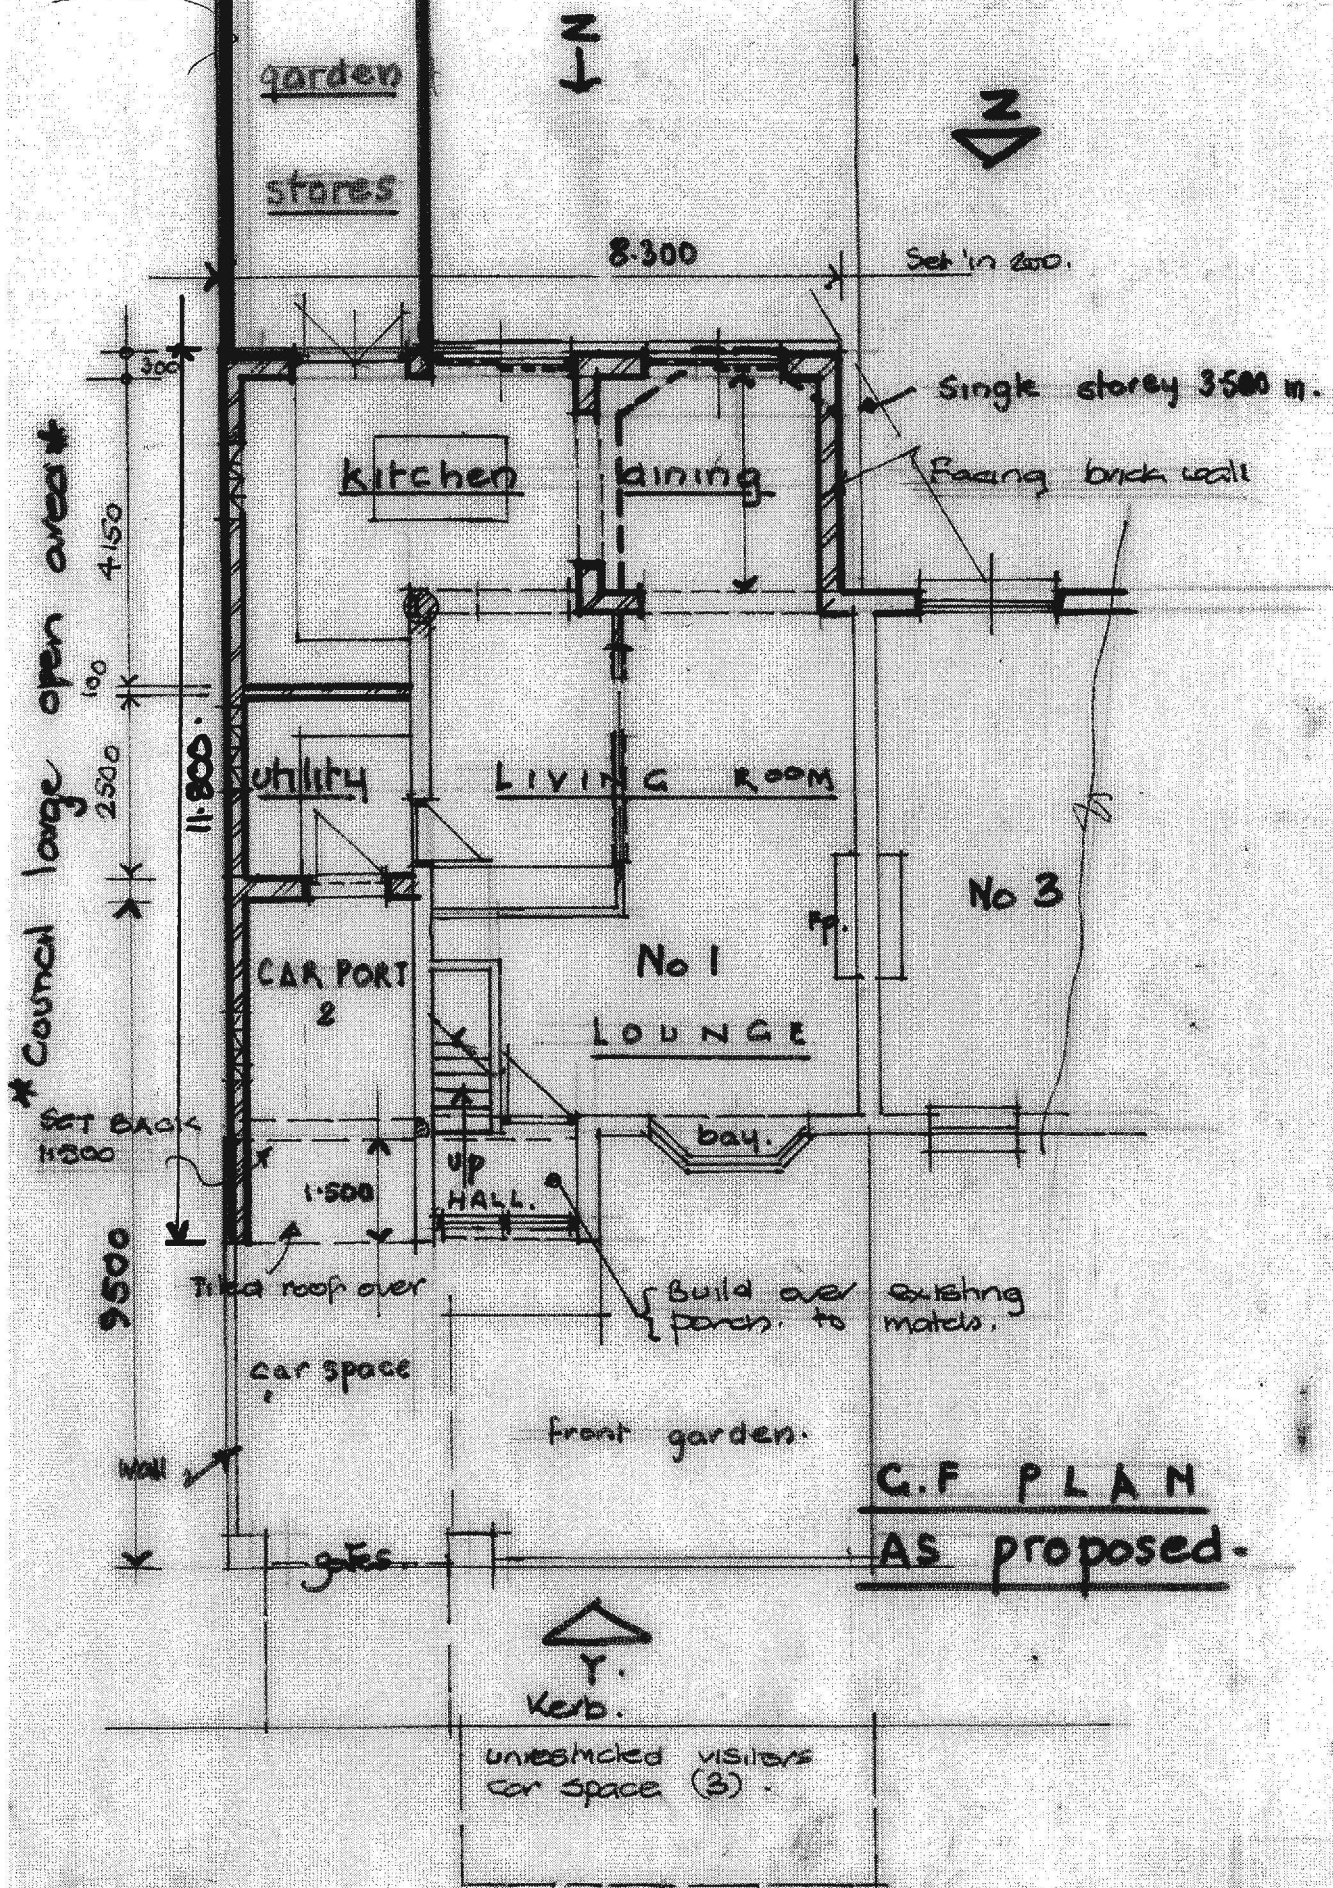

L.B of H. dated 12/Nov.

Amended plans.

- (1) East elevation plan accords
with floor plan

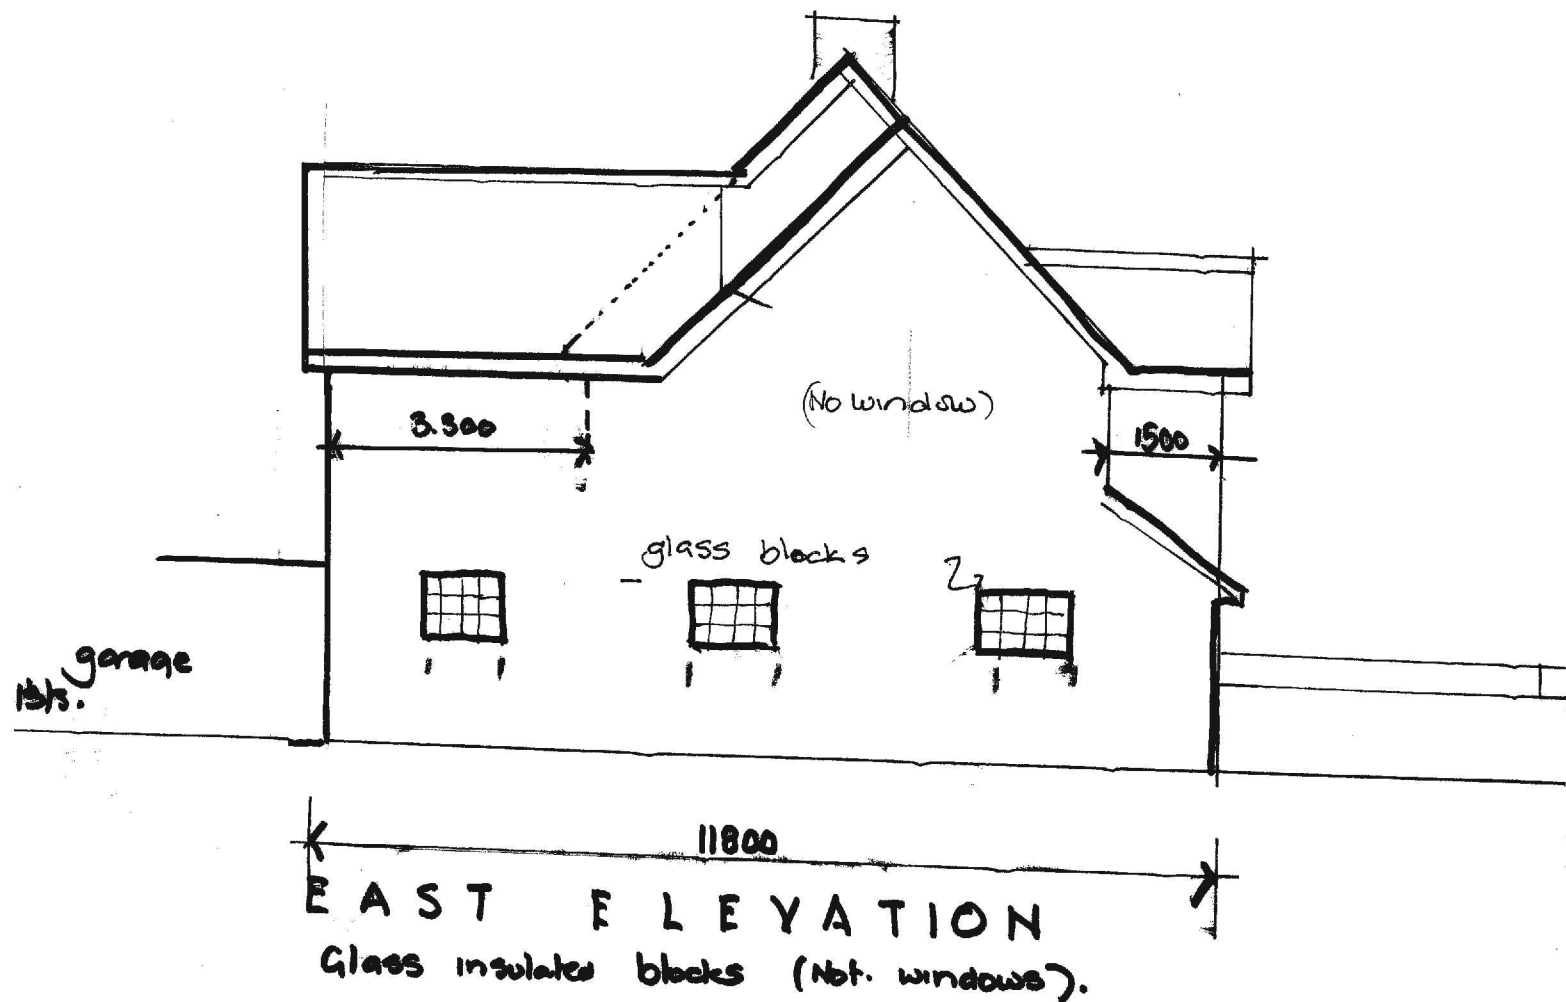

Ref G160/APP/2019/3638.

dated. 14/11/19

Dwg ICW. E. 14.19.2.

@ 1:100 Scale





Michael Jaquiss <michael.jaquiss@gmail.com>

Fwd: Planning Application for 1 Coleridge Way (Ref: 6160/APP/2019/3638)

1 message

Selsdon Consultancy <selsdonconsultancy@gmail.com>

Tue, Nov 12, 2019 at 2:13 PM

To: Michael Jaquiss <michael.jaquiss@gmail.com>

FOR ACTION!

Best wishes,

Michael Jaquiss

Principal

Selsdon Consultancy

Email: SelsdonConsultancy@gmail.com

Oakwood Studio, Rowley Lane, Wexham, Buckinghamshire SL3 6PB

This email and any attachments are strictly confidential and are for the exclusive use of the addressee/s. The content may contain legal, professional or other privileged information. If you are not the intended recipient, please notify the sender immediately and then delete the email and any attachments. Any disclosure, distribution, copying or any action taken in reliance on this transmission is prohibited. Please ensure you have adequate virus protection before you open or detach any documents from this transmission because Selsdon Consultancy accepts no liability for viruses or any loss or damage suffered by any person arising from use of this e-mail. We reserve the right to monitor all e-mail communications through our networks for operational reasons or lawful business practices. Any views expressed in this message are those of the individual sender, except where the message states otherwise and the sender is authorised to state them to be their views.

----- Forwarded message -----

From: **London Borough of Hillingdon** <Hillingdon@terraquest.co.uk>

Date: Tue, 12 Nov 2019 at 13:55

Subject: Planning Application for 1 Coleridge Way (Ref: 6160/APP/2019/3638)

To: selsdonconsultancy@gmail.com <selsdonconsultancy@gmail.com>

Dear Selsdon Consultancy,

We have been appointed by the London Borough of Hillingdon (LBH) to undertake validation checks on planning applications submitted to them. We are currently validating the above application, and would advise your current planning application has been made invalid for the following reasons:

1. Plans Inconsistent: The depth of the extension is inconsistent between the floor plans and east elevation. Please review and amend accordingly; ✓

2. Plans Inconsistent: The window is inconsistent between the proposed first floor plan and east ✓

elevation. Please review and amend accordingly.


Please can you provide us with the outstanding information to this email address. If you need any further clarification on what is required to complete the validation process, do not hesitate to contact me or any of the Hillingdon Team. Once the application has been made valid you should expect to receive written confirmation from the London Borough of Hillingdon.

Please submit the requested information within 14 days of the date of this correspondence, otherwise we will be forced to return the application unprocessed.

When submitting additional plans by email please submit in PDF format with the paper size clearly annotated and with the PDF settings to match the paper size and please ensure that the email does not exceed 9MB in size. When submitting hard copies by post, please submit just 1 copy of the plan, multiple copies are not necessary as the image will be scanned and submitted electronically to Hillingdon Council.

Kind Regards,

The Hillingdon Team

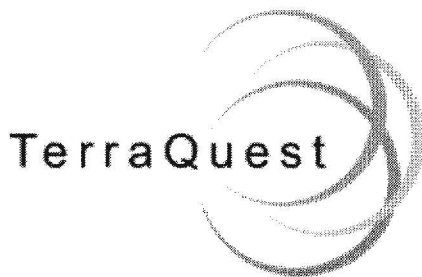

London Borough of Hillingdon

t 0121 234 1390

e Hillingdon@TerraQuest.co.uk | www.terraquest.co.uk

Business & Property Solutions | A Mears Group plc Company
TerraQuest, Floors 7 & 8, Quayside Tower, 252 - 260 Broad Street, Birmingham,
B1 2HF



Disclaimer

The information contained in this communication from the sender is confidential. It is intended solely for use by the recipient and others authorized to receive it. If you are not the recipient, you are hereby notified that any disclosure, copying, distribution or taking action in relation of the contents of this information is strictly prohibited and may be unlawful.

This email has been scanned for viruses and malware, and may have been automatically archived by **Mimecast Ltd**, an innovator in Software as a Service (SaaS) for business. Providing a **safer** and **more useful** place for your human generated data. Specializing in; Security, archiving and compliance. To find out more [Click Here](#).