


* Large open grass area + tree screen.

18

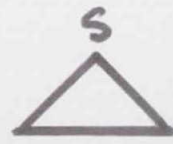

No 81
Keats Way

No 1. Side as extg photo And.

Existing example of similar built Scheme adjacent to No 1.


Nb one of circa 6. examples.

(Schedule available)


President • Council Policy notes

- o Subordinate ridge. to extn.
- o Set back at front.
- o Can Build on porch (see above).
- o Can Build on side boundary to open space. (numerous examples) on estate.

2.

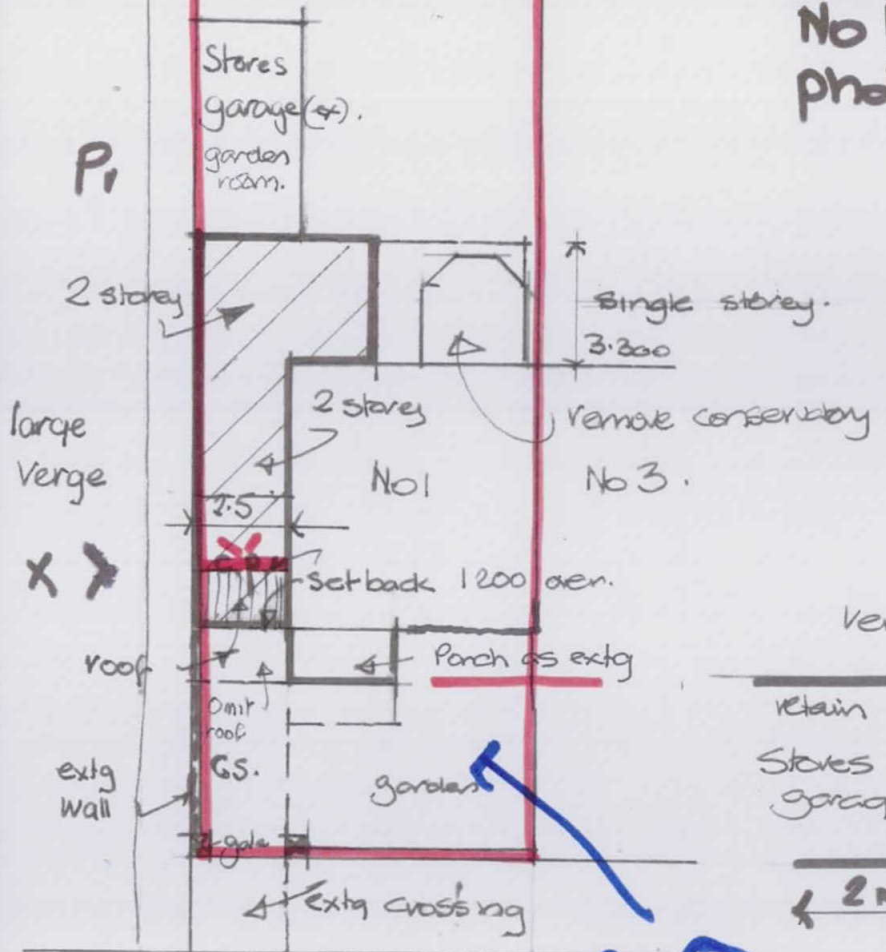

See 1b

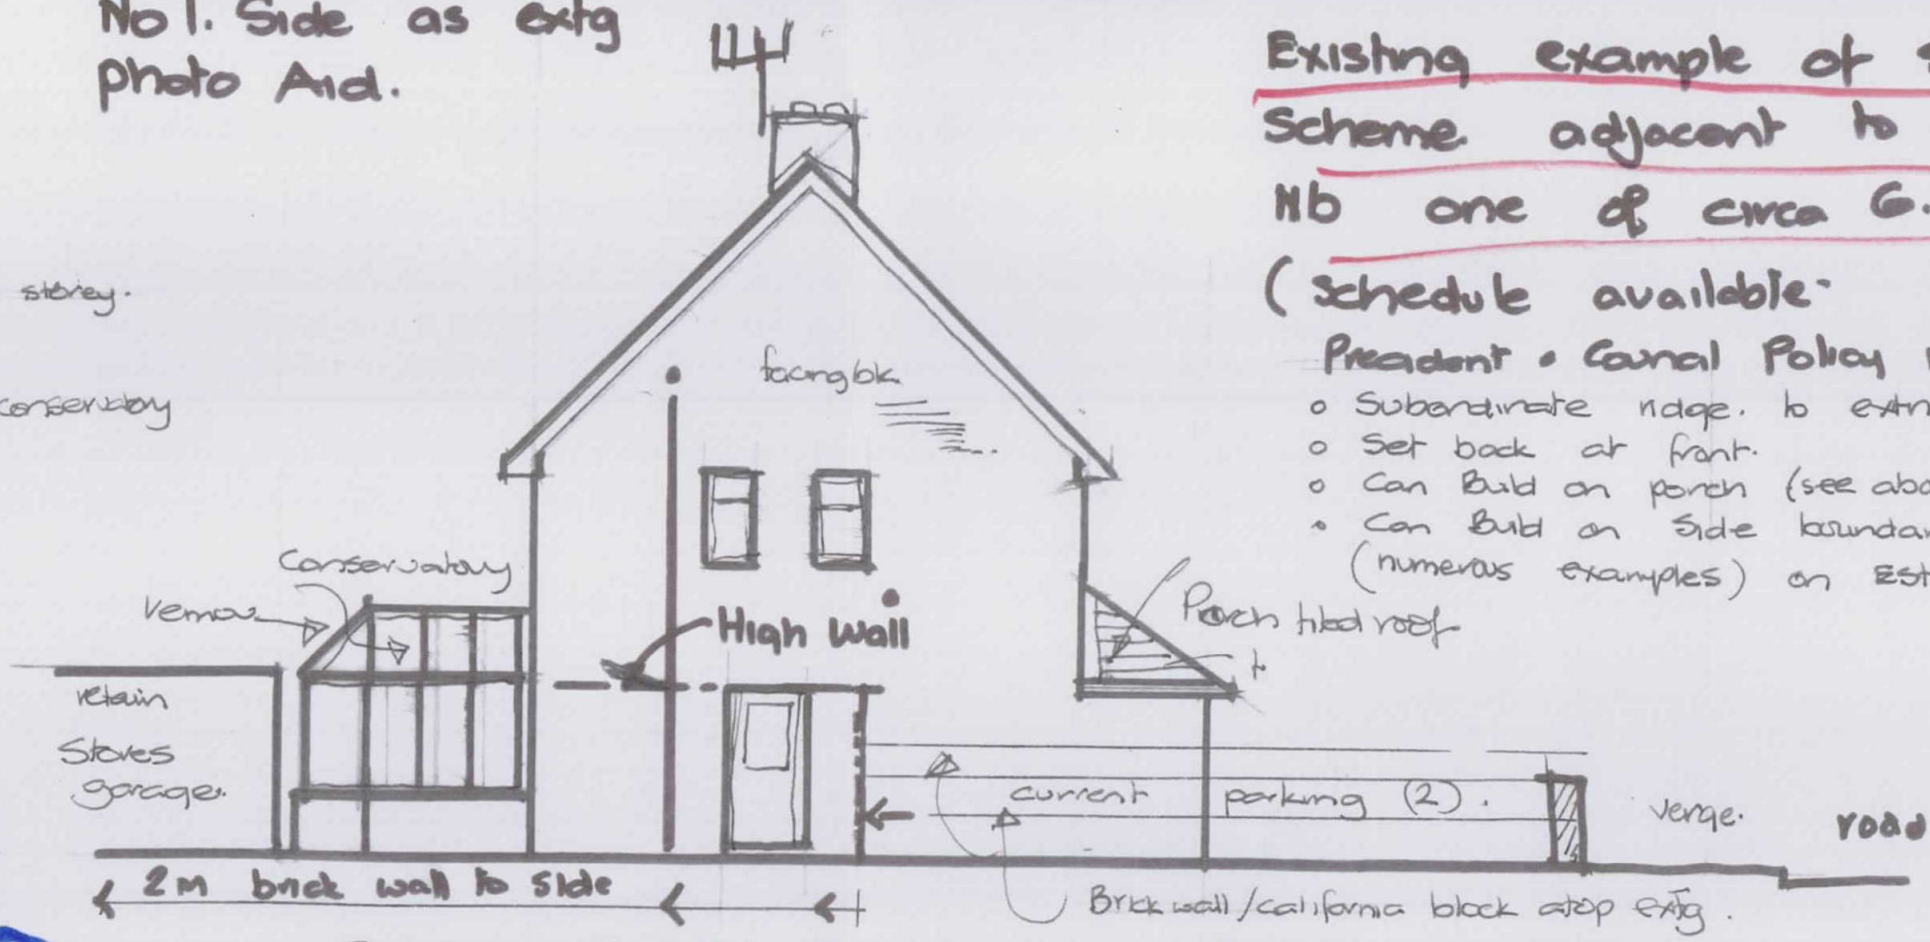

EAST / SIDE TO LARGE VERGE. VIEW X

Note NO 2. Car spaces. L.B or H. sizing retained on site
 + visitors space available on road. no restrictions. See Parking. 1/2

parking 2 cars in site. 2. unrestricted road spaces for visitors.

Dr 1CW (2) 1:11.19 MJ

Scale 1:100. 0 3 5 mtrs

SITE PLAN

1: 200 M. 0 5 10 mtrs