

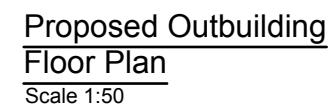
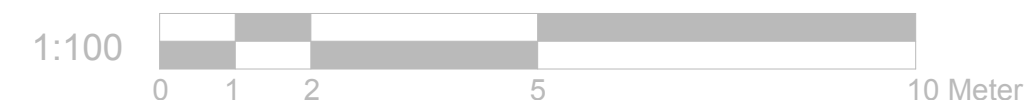


Proposed External Finish
Materials to Match Existing
External Finish Materials

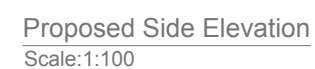

Proposed Window to be
Obscure Glazed and Non
Opening below 1.7m from FFL

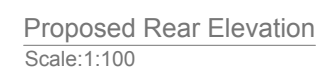

	Project:	Title:	Scale: 1:50;1:100 @ A			
	27 Edgar Road West Drayton UB7 8HN	Proposed Outbuilding Floor Plan	Date: 15.12.2021			
		Proposed Elevations	Drawing No.:			
			LBA 3059L - 01/LB			
			Revision			
info@lbarchgroup.co.uk Mob: 07710410150						