




1 Proposed Location Plan
1 : 1250

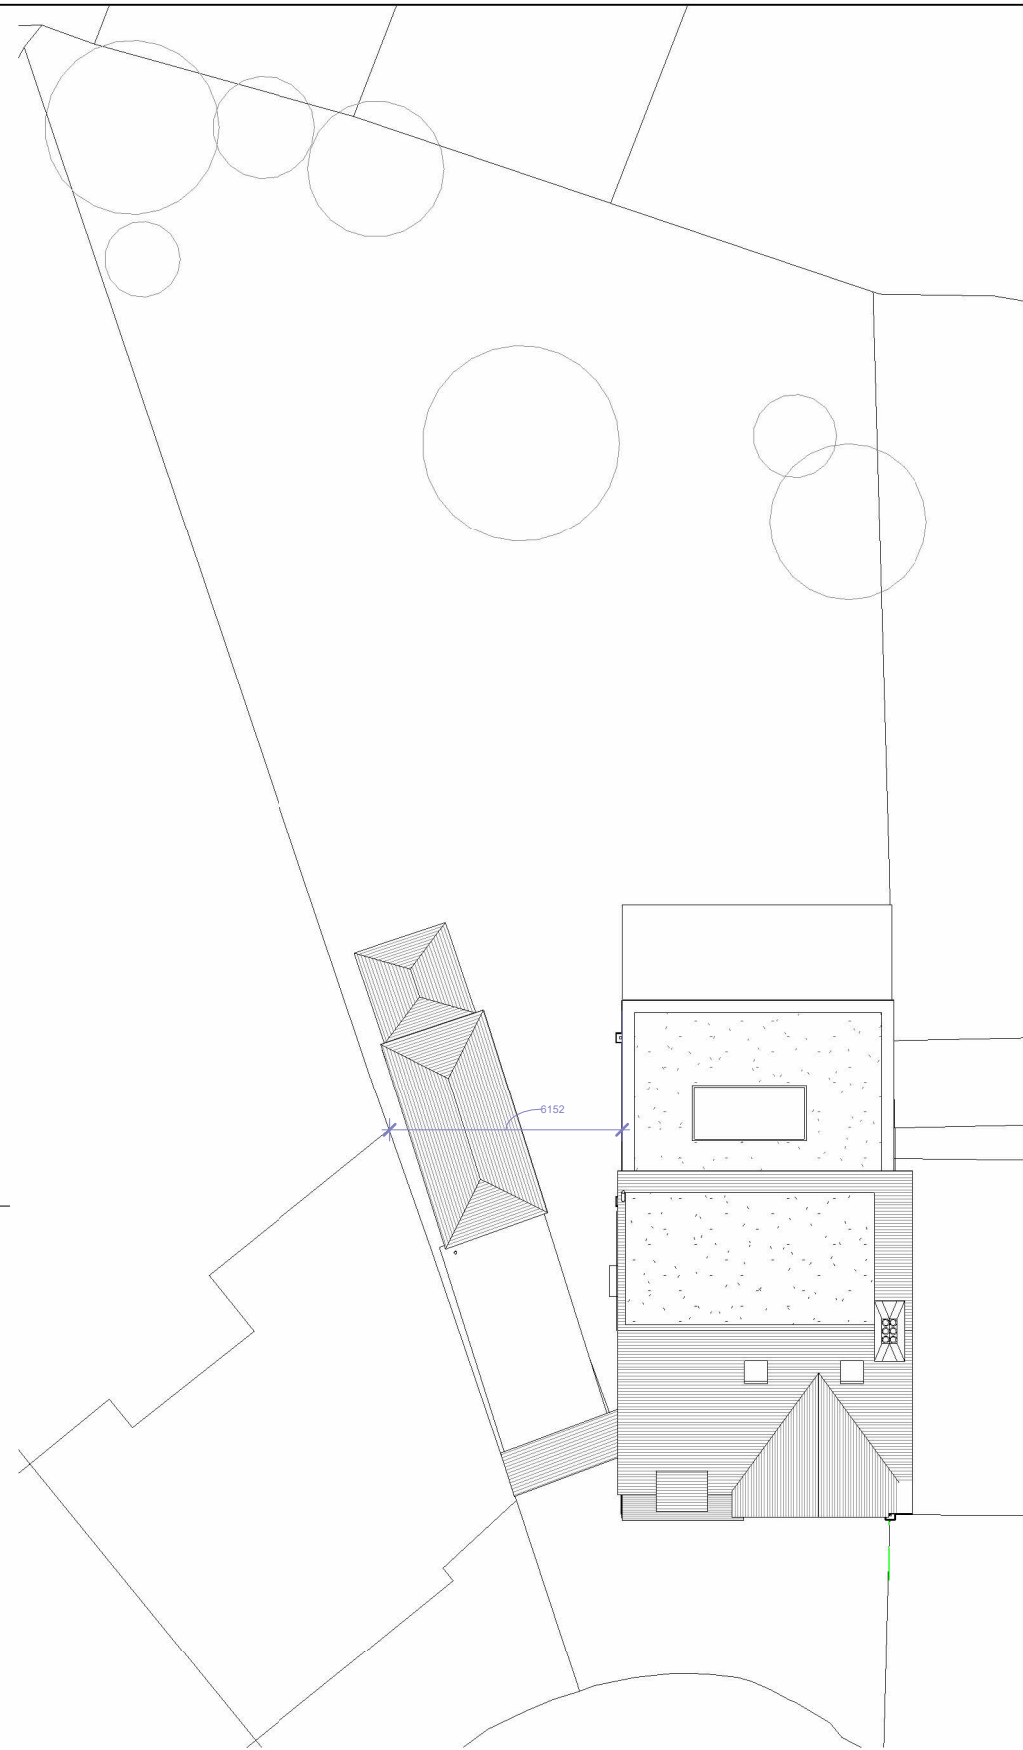

2 Proposed Site Plan
1 : 200

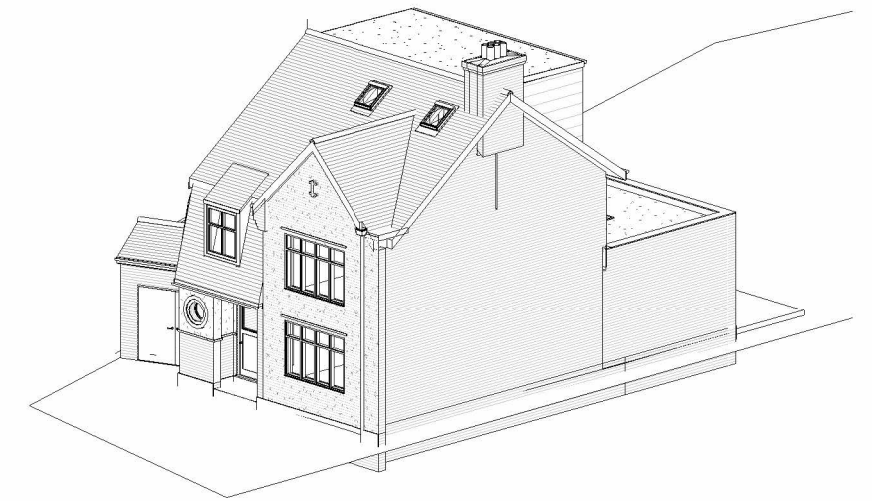

3 Proposed 3D View 1

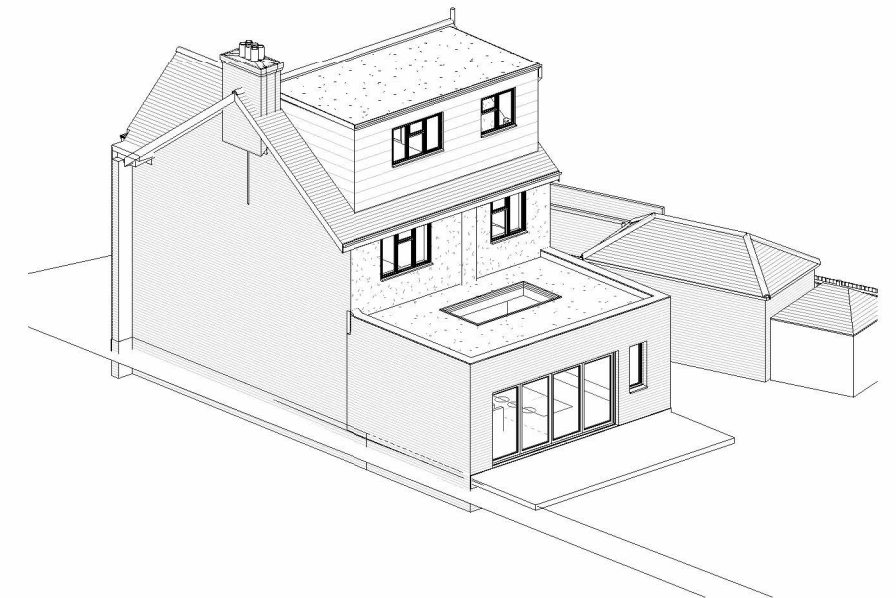

4 Proposed 3D View 2



47 Deane Way Ruislip

Proposed Site Plan and Location

Scale @ A3

As indicated

Date

29.5.2021

Drawn by

GMc

Drawing number

FLU..04

Rev

C

No.	Description	Date
A	Minor amendments	7.6.21
B	Minor amendments	8.6.21
C	Minor amendments	9.6.21