


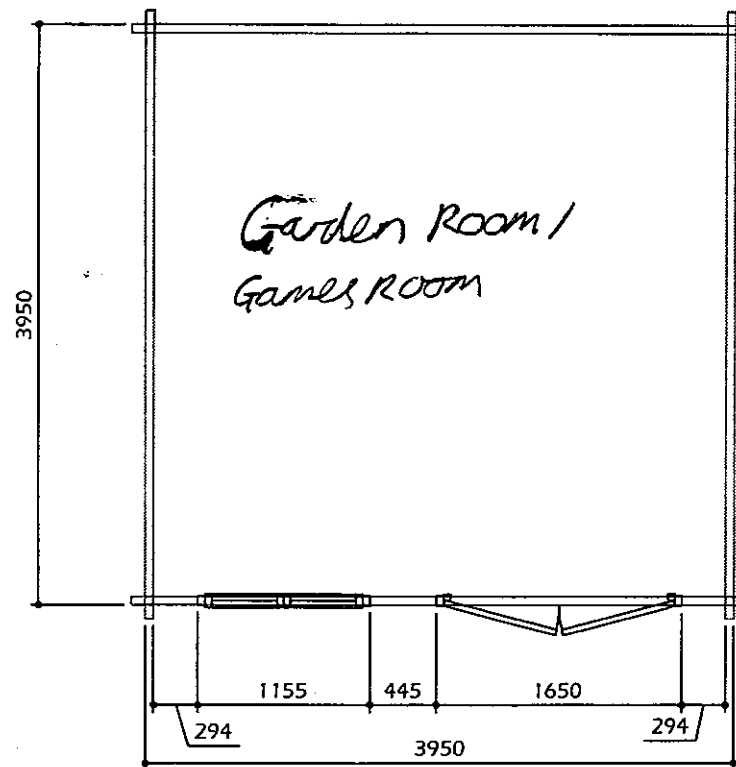

TOP
COTTAGE

floor plan

Datum: 13/06/2014

Getekend: KV

Ref: KEOPS - PATEL N

A4

U:\OTP\Andere\keops - Patel N\Keops - Patel N.dwg

Schaal 1/50

1