

HILLSIDE ROAD
14
777 sq m

Grey shaded area indicates proposed work

Blue dotted line indicates roof pitch above

Green dotted line indicates demolished walls

Existing walls

Proposed walls

NEIGHBOURS GROUND
FLOOR EXTENSION

NEIGHBOURS MAIN HOUSE
16 HILLSIDE ROAD

Dormer

Dormer

The floor plan shows a flat with the following rooms and features:

- STUDY/BEDROOM:** Located at the bottom, featuring a large window and a door leading to the landing.
- LANDING:** Centrally located, featuring a staircase and a door leading to the bedroom.
- BEDROOM w en suite:** Located at the top, featuring a bathroom and a door leading to the landing.
- STORAGE:** Multiple storage areas are indicated, including a large one on the left and several smaller ones throughout the flat.
- Roof Levels:** Indicated by dashed lines and labels: "flat roof above study", "flat roof above garage", and "flat roof above porch".
- Rooflights:** Several rooflights are marked with red dashed boxes and labeled "rooflight above".
- Orientation:** Arrows indicate the orientation of the flat, with a north arrow pointing towards the top right.

NEIGHBOURS MAIN HOUSE
12 HILLSIDE ROAD

Dormer

Dormer


NEIGHBOURS
GARAGE

13

PROPOSED LOFT FLOOR
Scale: 1:100



tel : 0796 222 3141
email : sandeep@sskarchitects.co.uk

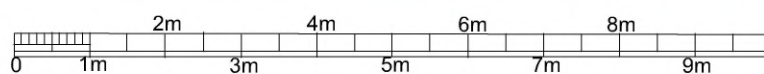

scale - 1 : 100 @ A3

Purpose - Householder Planning Application

All dimensions to be checked on site.
All omissions & discrepancies to be reported
to the designer.

© SSK architects owns the copyright of this drawing which must not be reproduced in whole or part without the written permission.

PROJECT:	14 Hillside Road, Northwood, HA6 1QA	D
----------	---	---

DWG NO:
LOFT

DATE:
12/03/2021

REVISION:

13

PROPOSED