


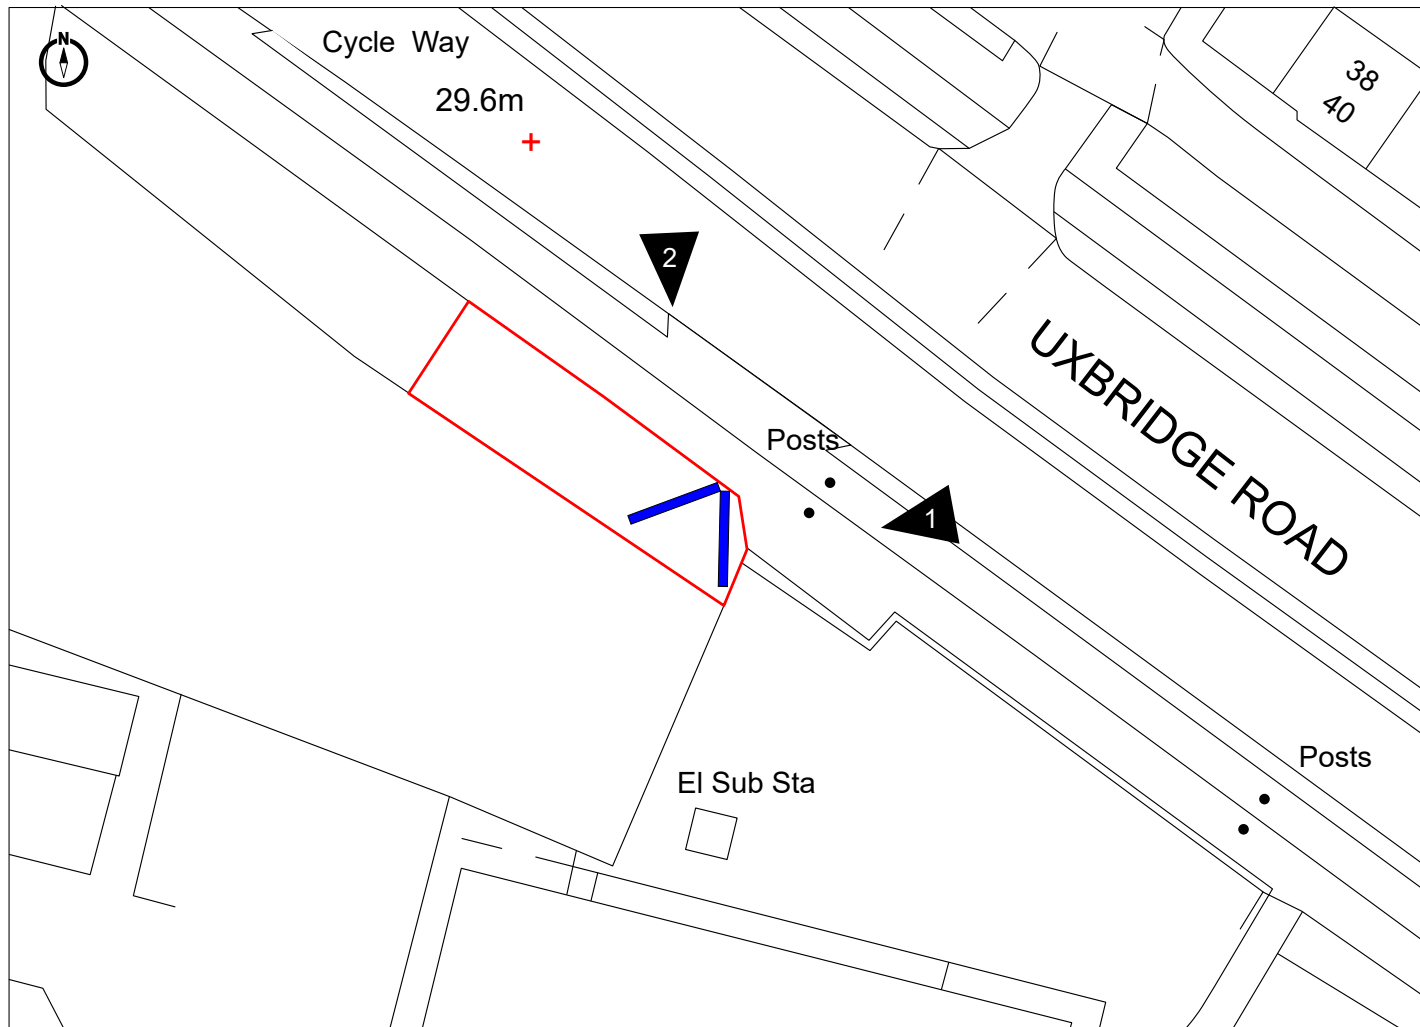

Site:

15-17 Uxbridge Road, Hayes, UB4 0JH

Title:

Site Plan

Date:

21/01/2022

Dwg. No:

PY4201-4/002

Rev:

Scale: 1:500@A4

0m 10m 20m 30m 40m