



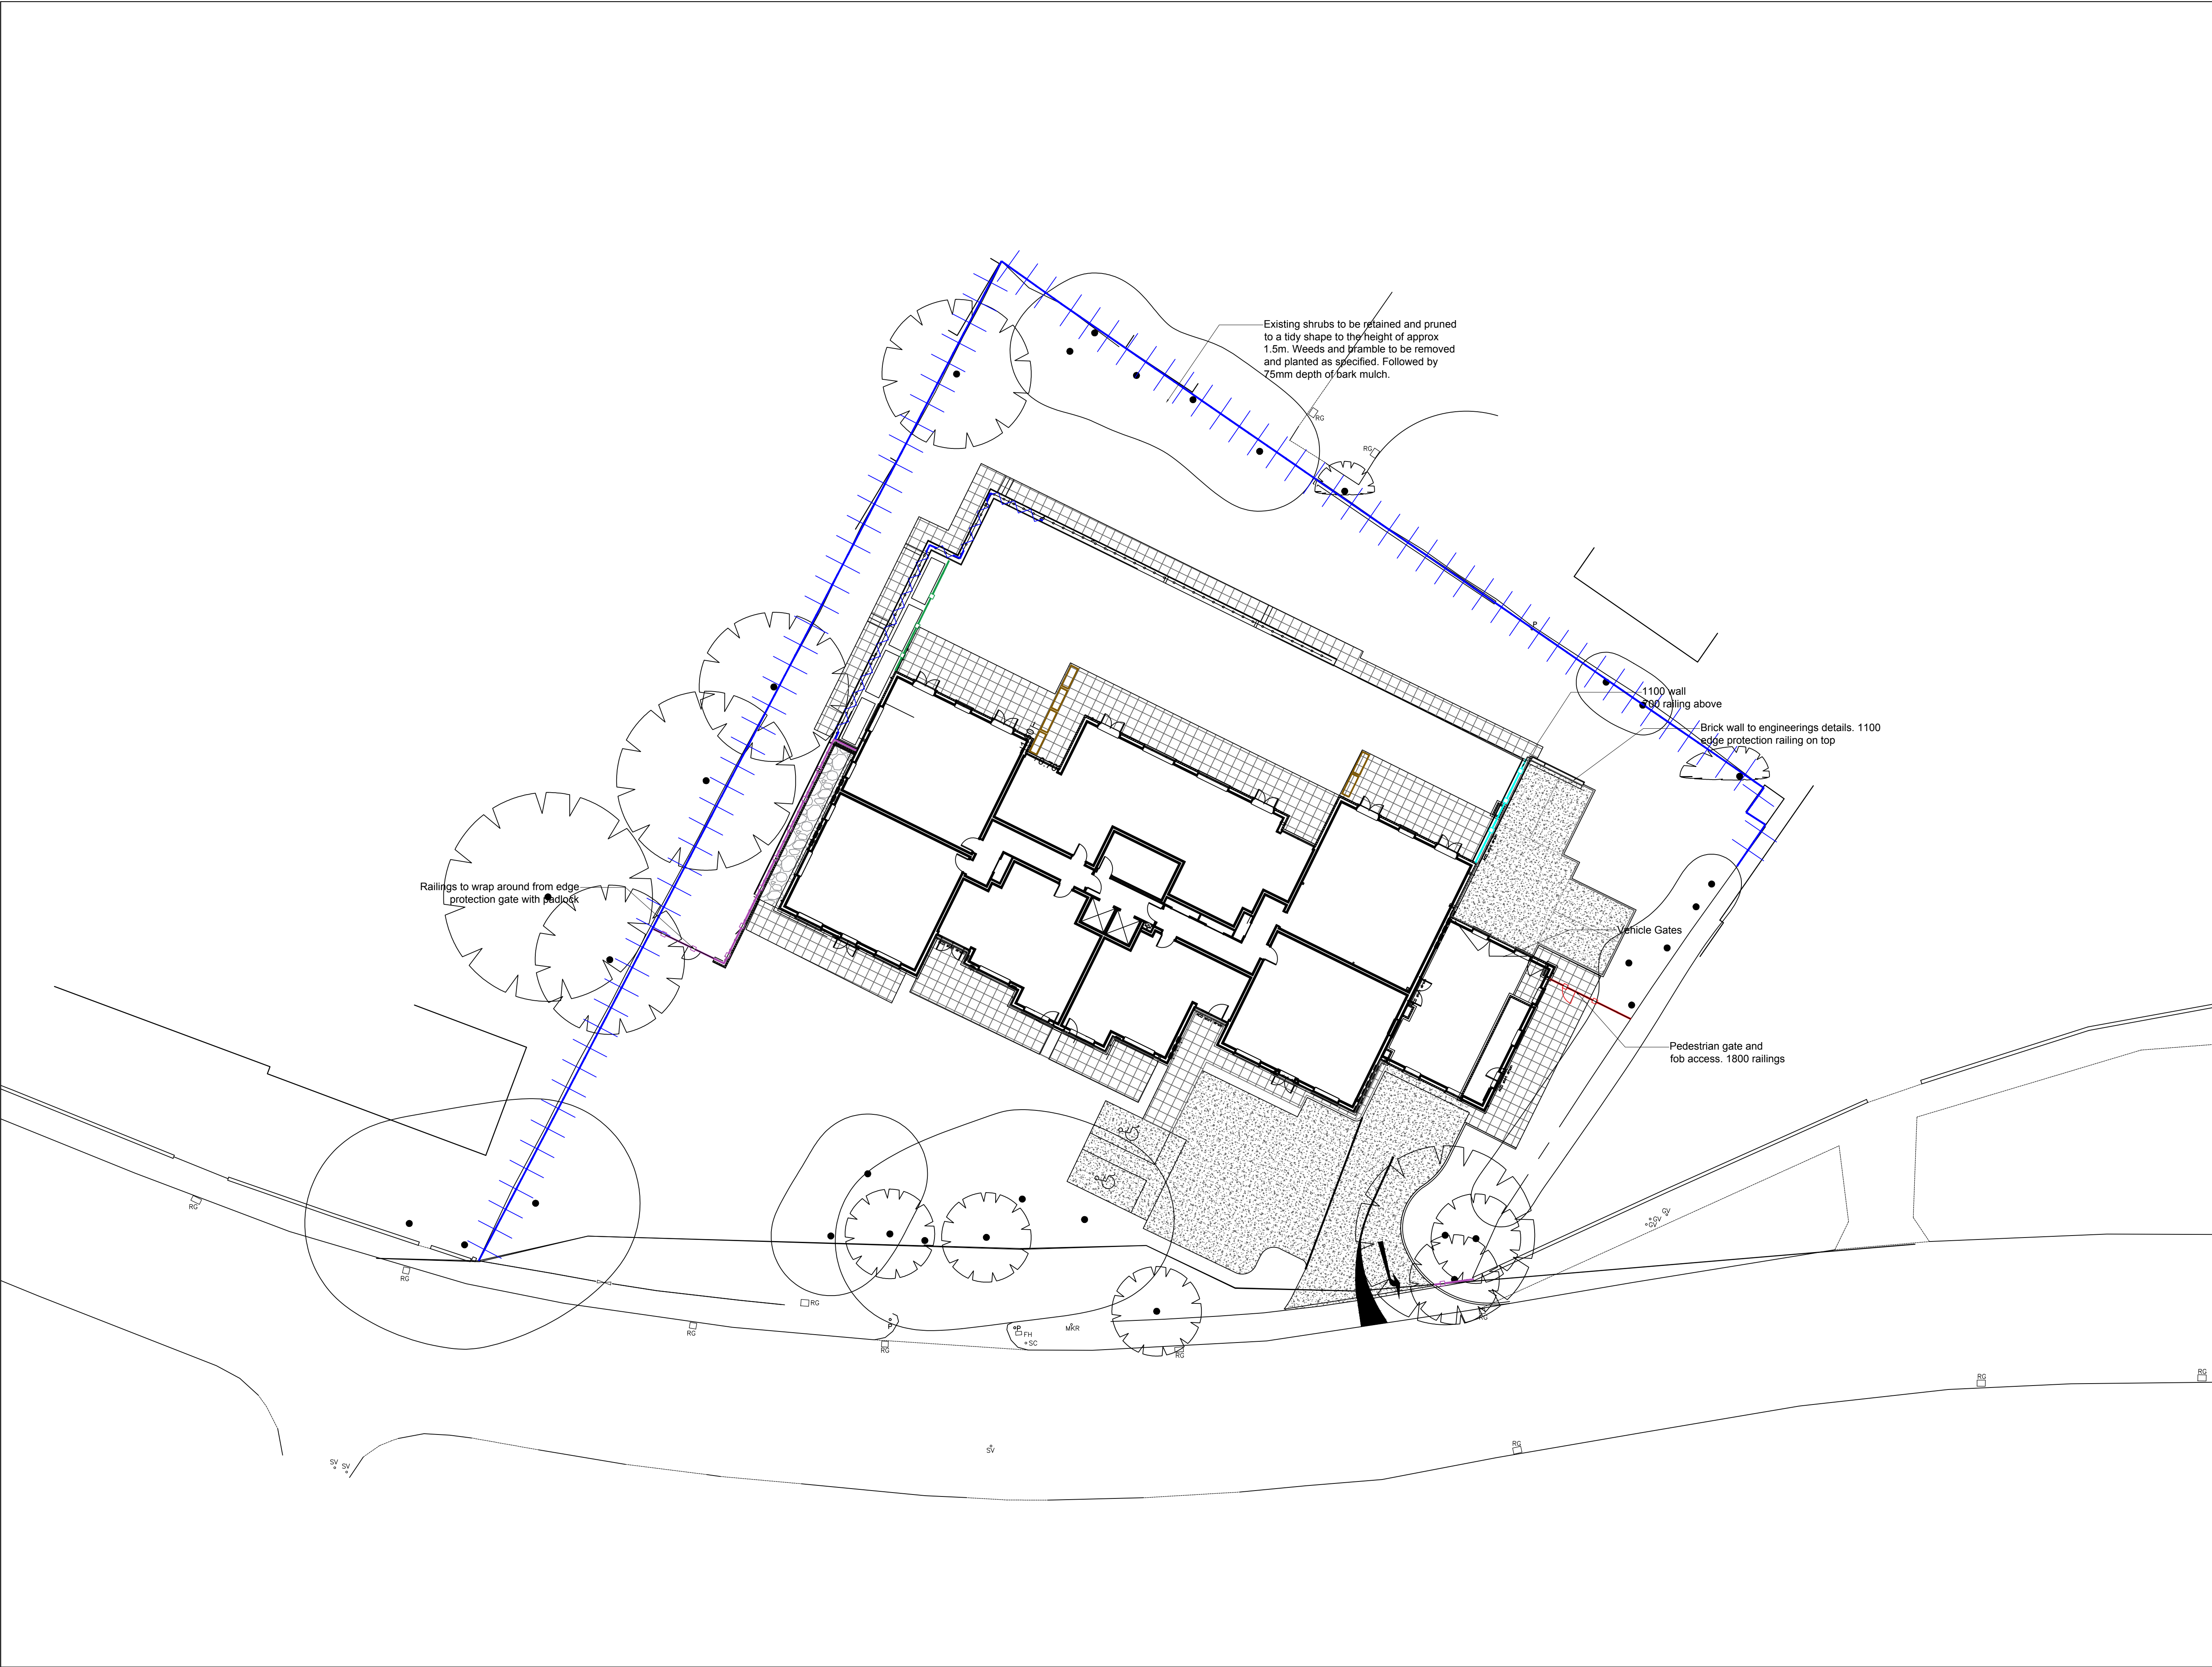

Hard Landscape Legend

- Proposed areas and parking spaces to be bitmac surface laid in line with engineer specification, with solid white line marking for parking space demarcations and steel disc numbering
- Proposed private patios to be 600x600x50 Stipple effect conservation textured concrete paving in harvest buff as supplied by marshalls.co.uk or similar
- Proposed decorative gravel to be laid to 75mm depth on geotextile membrane
- Proposed raised composite planters in an anthralite grey finish or similar, to be between 900-1000mm height
- Proposed 1.8m timber Close Board Fencing where required to repair existing fencing - to be confirmed on site
- Proposed 1.1m high brick retaining wall with 700mm railings on top, to engineers detail, at podium level
- Proposed 1.1m high railings, to engineers detail, at podium level
- Proposed retaining wall to engineers detail with slab finish to top and brick facing. To have 1100mm black metal railings fixed to top of retaining wall
- Proposed 1.2m wall from FFL of first floor
- Proposed 1.8m high square top railings in black, to front boundary, to match gate
- Proposed 1.2m high square top railings in black, to rear boundary, to match front

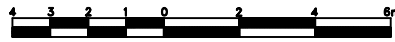

E	10.01.19	Client Comments	JNT
D	29.08.18	Client Comments	JNT
C	10.08.18	Client Comments	JNT
B	29.06.18	Layout Changes	JNT
A	06.06.18	Client comments	JS
Rev	Date	Details	Drawn



HEAD OFFICE
Rodbourne Rail Business Centre, Grange Lane,
Malmesbury, SN16 0ES
Tel: 01666 825646

Courtyard House, Mill Lane, Godalming, GU7 1EY
Tel: 01483 425714

Suite 6, Crescent House, Yonge Close, Eastleigh, SO50 9SX
Tel: 02382 026300

9 Brownlow Road, Cambridge, CB4 3NG
Tel: 07825 868654

Unit 50, Space Business Centre Gloucester, Olympus Park,
Quedgeley, Gloucester, GL2 4AL
Tel: 07769 263864

email: mail@acdenv.co.uk
www.acdenvironmental.co.uk



scheme: 36-40 Rickmansworth
Road, Northwood

client: Howarth Homes Plc

drawing: Landscape Proposals

date: Jul. 2017

scale: 1:200@A1

drawing no: HOW21285-12 E

drawn: JNT checked: HCS

Copyright of ACD Environmental Ltd. All rights described in
Chapter IV of the Copyright, Designs and Patents Act 1988
have been generally asserted. 2011. Copyright of this plan
remains with ACD until all fees have been paid in full.