


Householder Application for Planning Permission
for works or extension to a dwelling.
Town and Country Planning Act 1990
This drawing for planing application only
This drawing is © P.J.Stasch Architect 2014
Copyright
Plans, drawings and material submitted to the council
are protected by the Copyright Acts (Section 47, 1988 Act).
You may only use material which is downloaded
or printed for consultation purposes.
Further copies must not be made without prior permission
of the copyright owner.



14 Airdrie Close

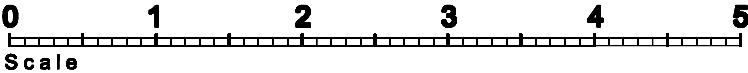

	3DArch Studio 2,Panmuir Road London SW20 0PZ	Drawing title: House extension Front & rear elevation New proposal	Job title: 14 Airdrie Close HAYES UB4 9SR	Job no:		Drawing no: 7	
	C/S/B			Revision suffix:			
	Scale: 1:50@A3			Date: 02.10.14	Drawn by: P.J.S.	Checked by:	
Pawel J. Stasch Architect M.A. CEng. RIBA							