



Front Elevation




Side Elevation



Rear Elevation



Side Elevation

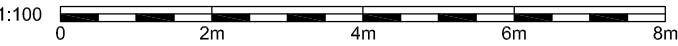

© This drawing is the copyright of SHANLY HOMES
All dimensions and levels must be checked on site and verified
prior to construction

Notes

Rev.	Description	Date

Project

No.10 Jackets Lane
Northwood

Drawing Title

Plot 2
Elevations

SHANLY
HOMES

'Sorbon', Aylesbury End, Beaconsfield,
Buckinghamshire. HP9 1LW
Tel: 01494 671331
Fax: 01494 676417
DX 34507 Beaconsfield

Drawn By: CE	Date: 11.04.17
Scale: 1:100	A3
Drawing No. 1300/PLN/405	Revision