
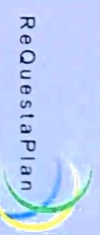


Site plan 29 Austin Waye, Uxbridge.

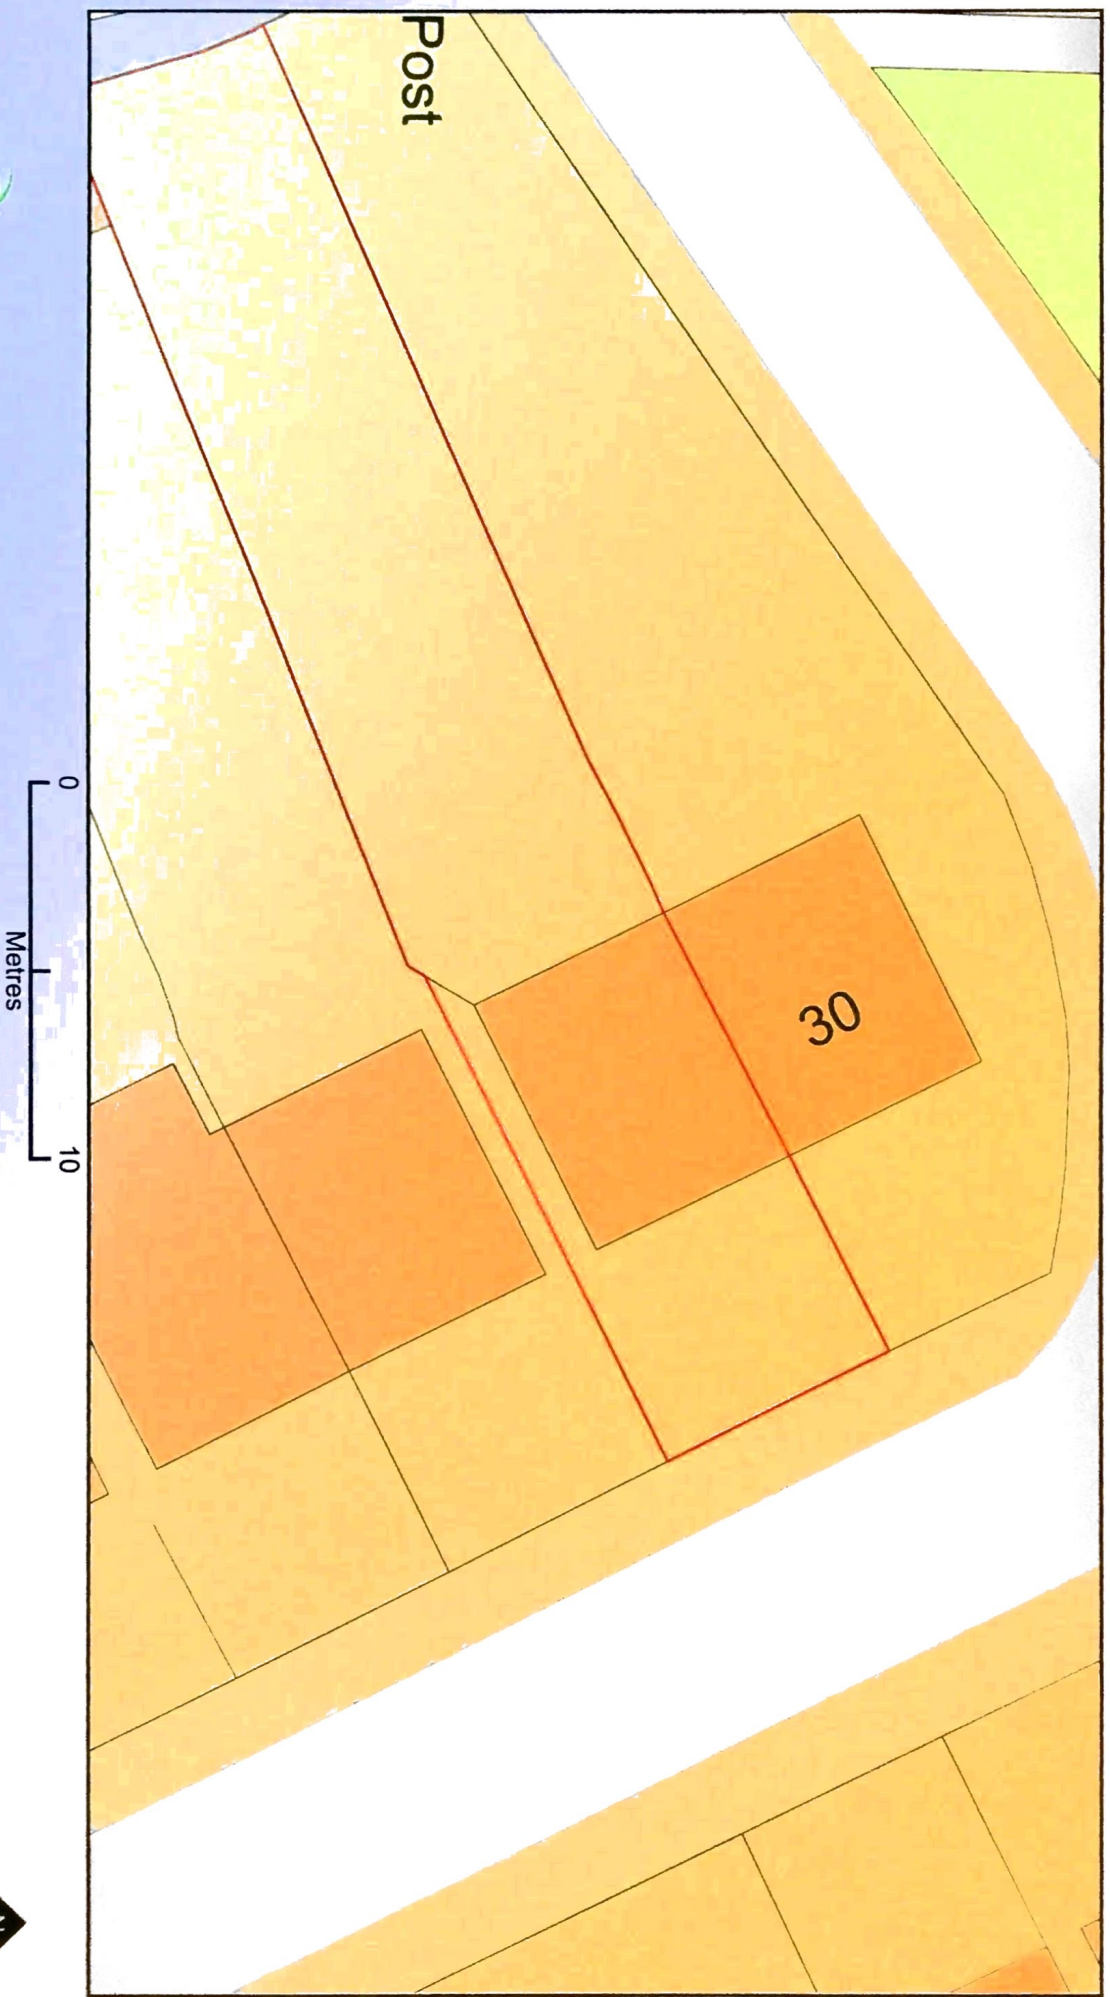

Plan Produced for: **Matthew Szurgot**

Date Produced: 01 Mar 2020

Plan Reference Number: TORQM20081110041194

Scale: 1:200 @ A4

© Crown copyright and database rights 2019 OS 100042766