


NOTES



The Contractor must verify all dimensions at the site before setting out. Any discrepancies must be reported to the Contract Administrator before proceeding.
DO NOT SCALE FROM THIS DRAWING

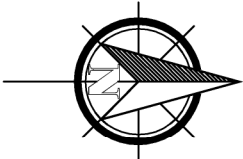

Schedule of Accommodation

1 No 2 Bed 4P bungalow
@ 71m²
1 No 1 Bed 4P bungalow
@ 58m²

Parking - 1 space for each
bungalow

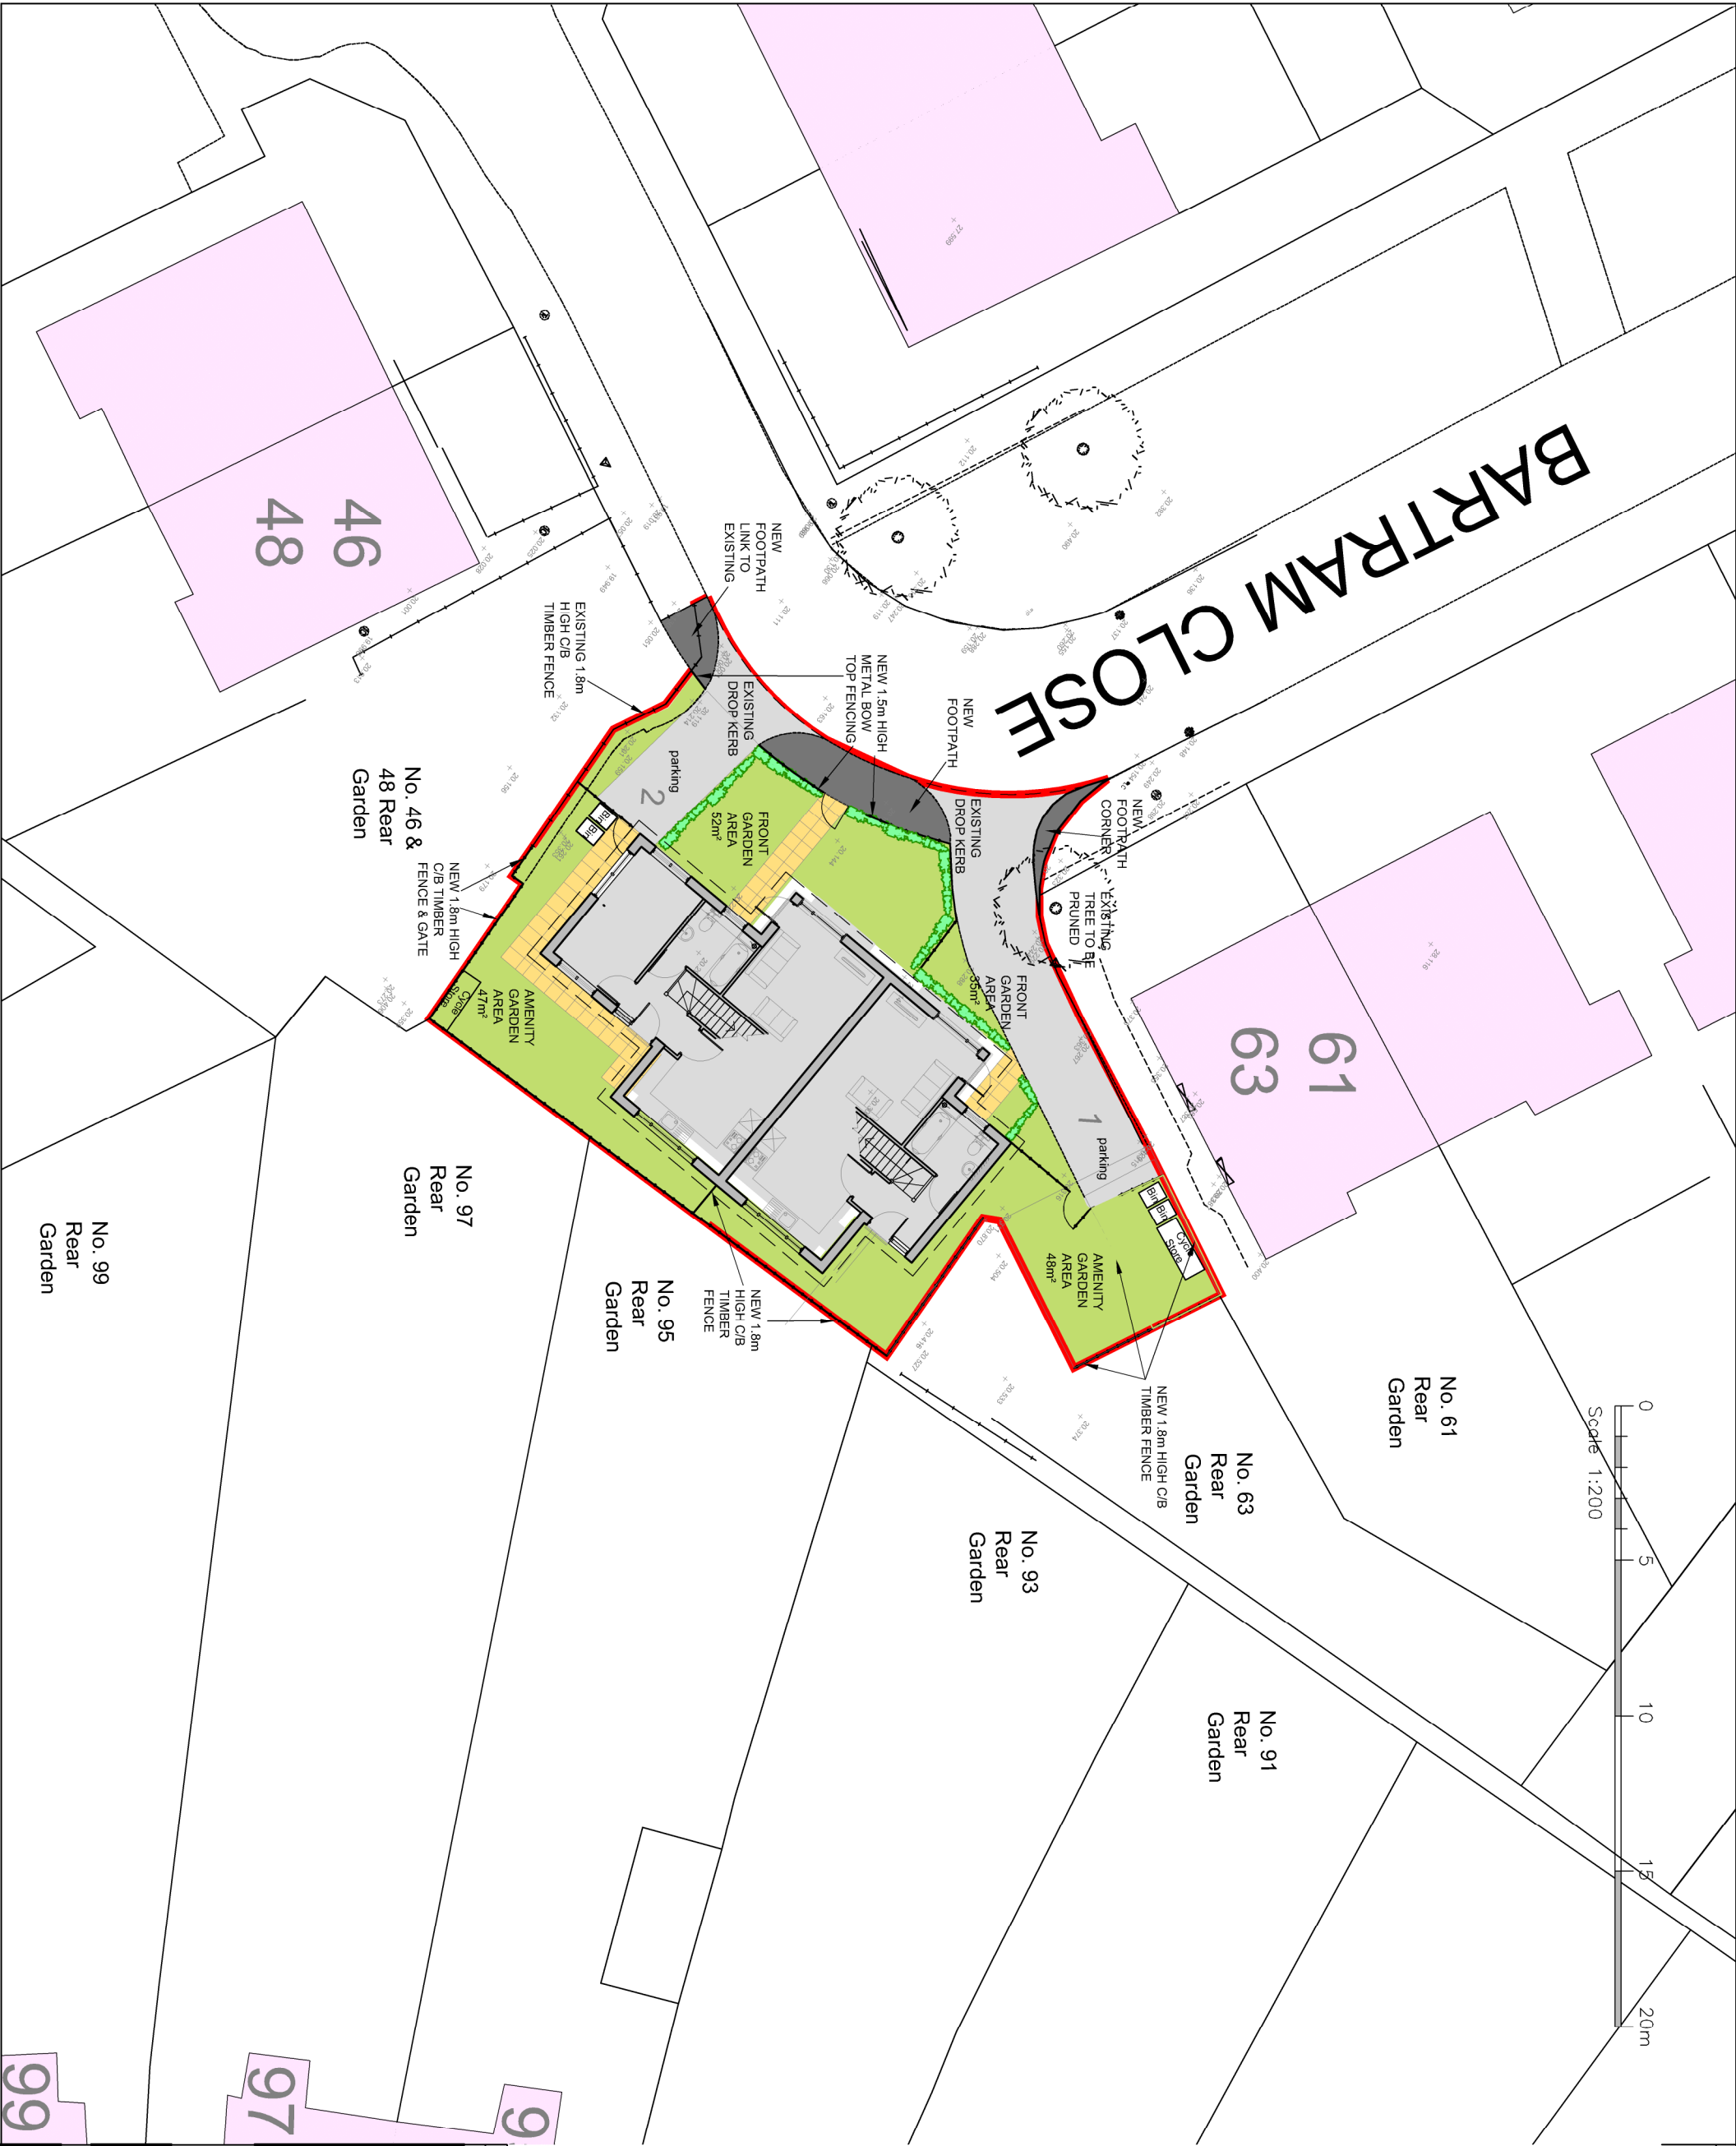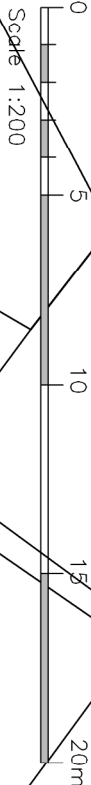

A	Site boundary and building footprint amended	Sam	15-09-16
Rev	Revision notes	Initials	Date

PROJECT			
RESIDENTS SERVICES, CAPITAL PROGRAMME			
2E/10, CIVIC CENTRE, UXBRIDGE, MIDDLESEX, UB8 1UW			
Tel: 01893 250 111			
Fax: 01893 217 224			
BARTRAM CLOSE			
GARAGE SITE			
UXBRIDGE, UB8 3AX			
DESCRIPTION			
PROPOSED SITE PLAN			

SCALE	FORMAT BY	CHECKED BY	DATE
1:200 @ A3	ST	SV	15/04/14
DRAWING NO.			REV
2015/D167/P/03			A



RESIDENTS SERVICES, CAPITAL PROGRAMME
2E/10, CIVIC CENTRE, UXBRIDGE, MIDDLESEX, UB8 1UW
Tel: 01895 250 111
Fax: 01895 277 224

PROJECT
BARTRAM CLOSE
GARAGE SITE
UXBRIDGE, UB8 3AX

DESCRIPTION
PROPOSED SITE PLAN

DATE
1:200 @ A3
ST
SV
DATE
15/04/14
REV
A

99

97

9