


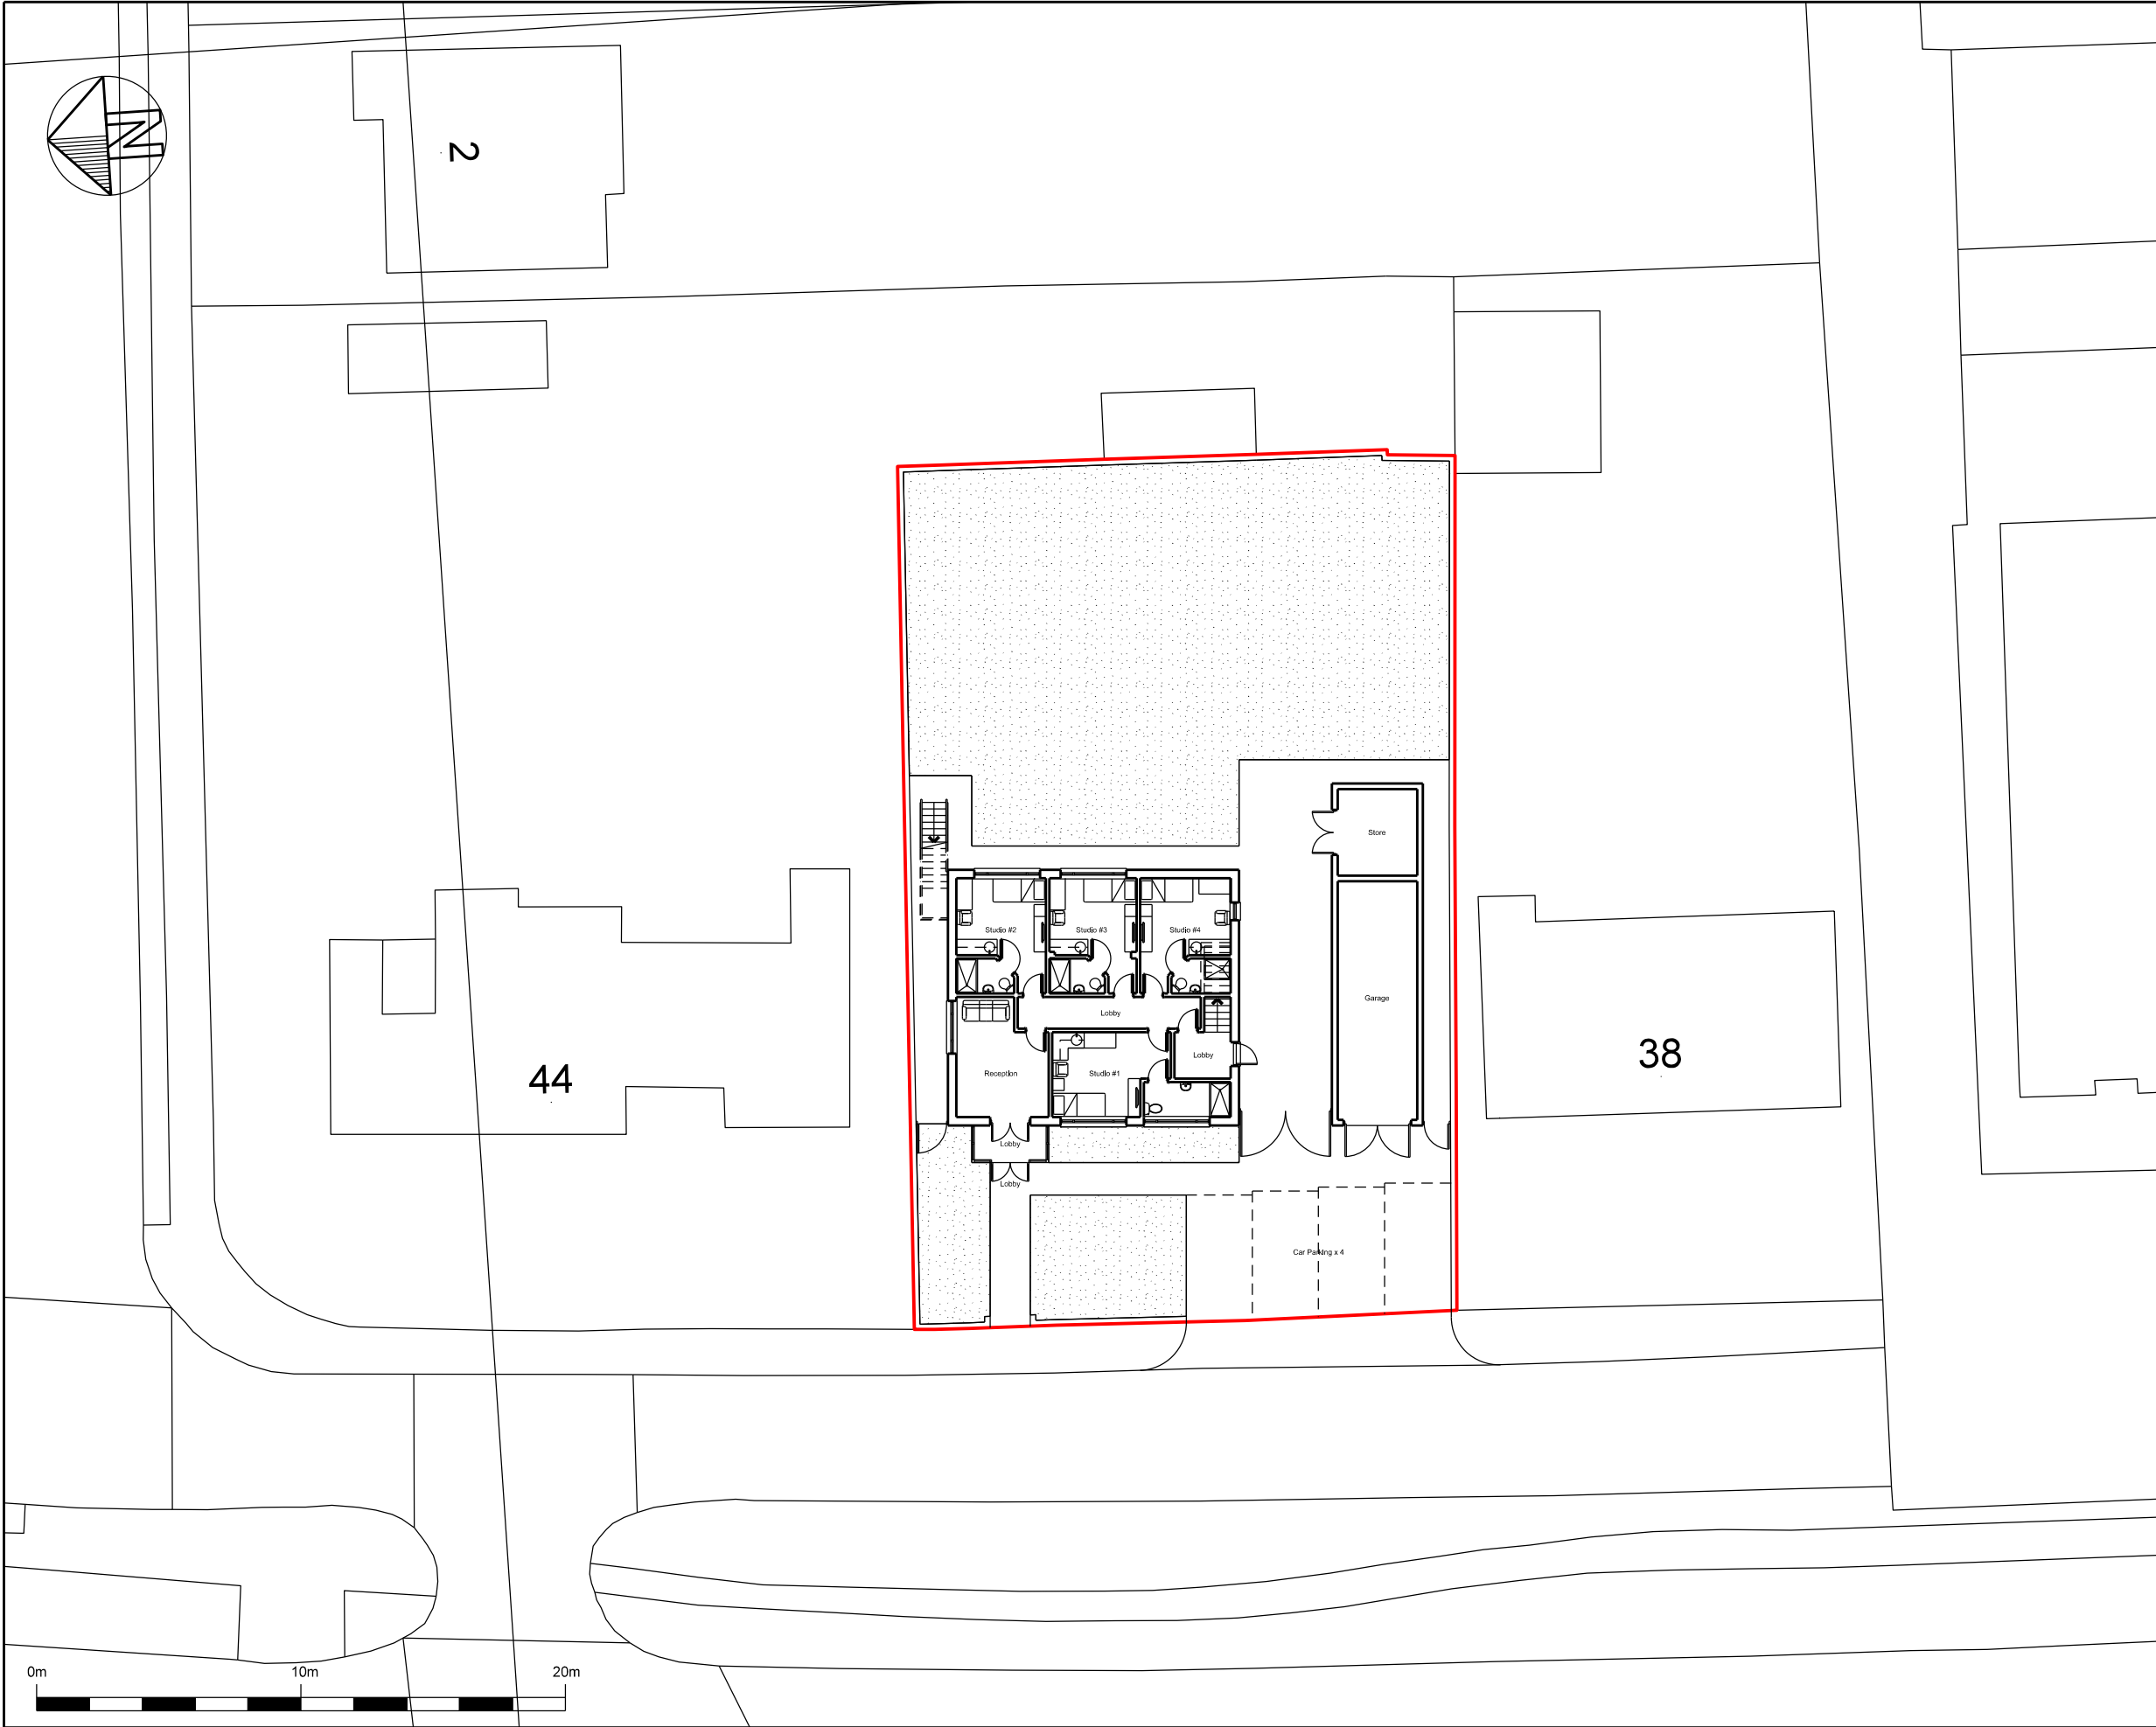

N

O

T

E

S

C	General amendments	RDP	12.05.20
B	General amendments	RDP	28.04.20
A	General amendments	RDP	23.08.19

REVISION	DESCRIPTION	BY	DATE
----------	-------------	----	------

GERAINT JOHN
PLANNING LIMITED

Office 16, The Millings
East Tyndall Street
Cardiff CF25 5EA

Tel : (029) 2010 5360
E-mail : info@gjplanning.co.uk
www.geraintjohnplanning.co.uk


Geraint John Planning

CLIENT

ACQUIRA LTD

JOB TITLE

40 LONG LANE, HILLINGDON
UXBRIDGE, UB10 0EG

DRAWING TITLE

PROPOSED SITE PLAN

STATUS	DATE	DRAWN	CHECKED	SCALE @ A3
PLANNING	09.08.19	RDP	GJ	1:250

JOB NO.	DRAWING NO.	REV.
2315	AP 110	C

THIS DRAWING IS COPYRIGHT. ALL DIMENSIONS TO BE CHECKED ON SITE. ANY DISCREPANCIES TO BE REPORTED IMMEDIATELY TO THE CONSULTANT. ALL DIMENSIONS TO BE CHECKED PRIOR TO ORDER OF MATERIALS OR FABRICATION OF WORK. THIS DRAWING SHOULD NOT BE SCALED.