




PROPOSED FRONT ELEVATION
SCALE 1:50



PROPOSED REAR ELEVATION
SCALE 1:50

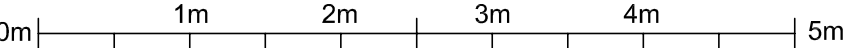

All dimensions must be checked on site and not scaled from this drawing. Any dimensional discrepancies discovered must be reported to the Surveyor before proceeding. This drawing is to be read in conjunction with all relevant documents.
This drawing is copyright © and may not be reproduced without permission

Revisions

A	22.02.18	Scheme revised to planners comments.

CLIENT

MR & MRS QURESHI
JOB DESCRIPTION
49 RAVENSWOOD PARK
NORTHWOOD
MIDDLESEX
HA6 3PS

DRAWING TITLE

PROPOSED FRONT & REAR ELEVS
PLANNING

Scale	Date	Drawn	Checked
1:50 @ A3	SEPT'17	MTH	



Cubic Building Surveying Limited
9 West Hill, London, SW18 1RB
T: 020 8877 7300 · F: 020 8871 0234
www.cubicbs.co.uk
info@cubicbs.co.uk

Drawing Number	C13810 - 108 A
----------------	----------------