



- Structural Notes:
- For full loading information see structural calculations.
 - All structural connection details by specialist contractor.
 - Steel lengths to be measured onsite by contractor prior to order and installation.
 - All beam sizes subject to LBC approval.
 - All beams shall be coated with intumescent paint.

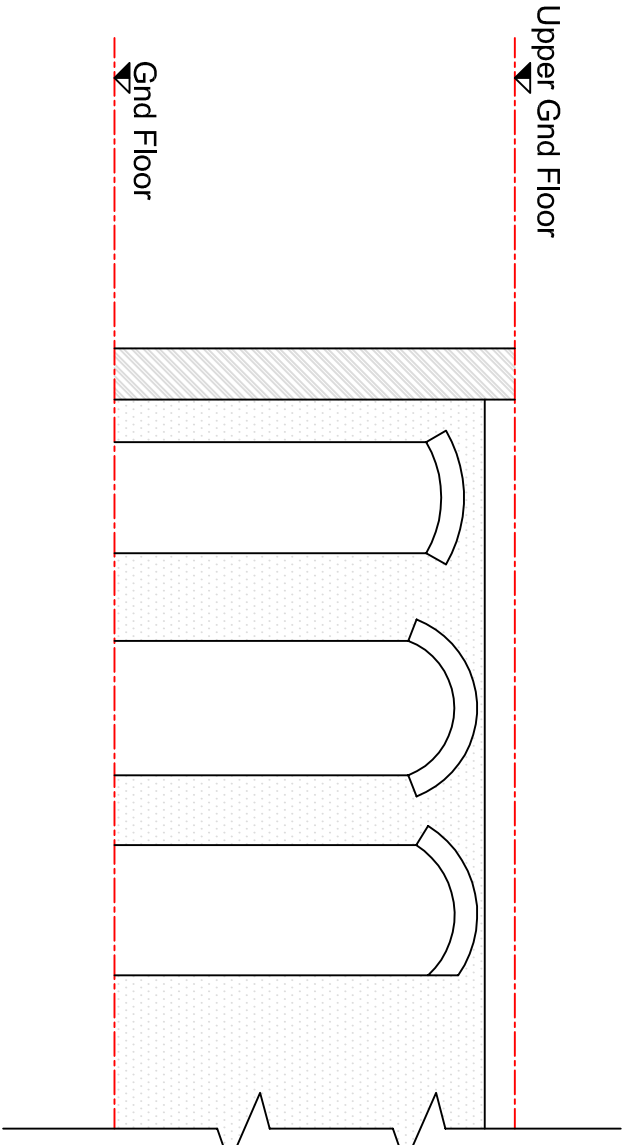


EXISTING KITCHEN WALL
1:50

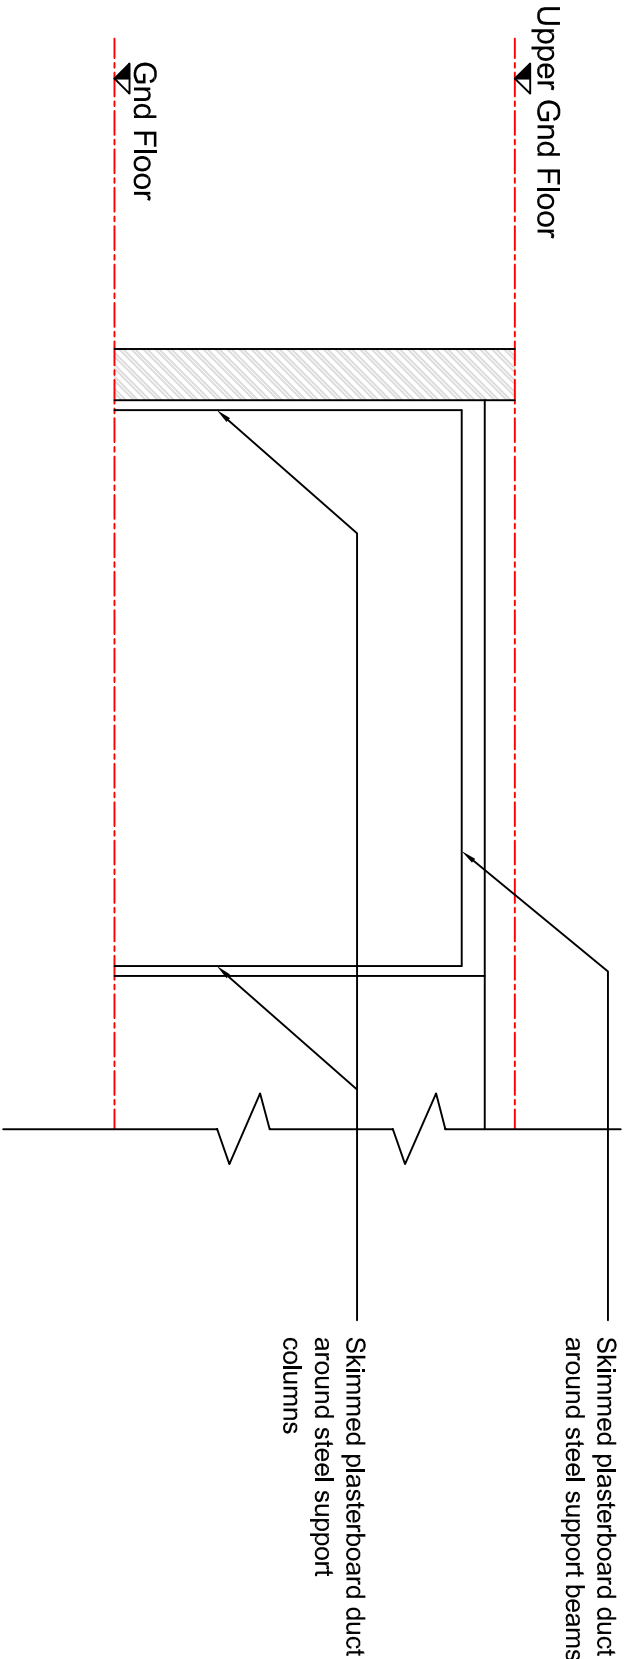

PROPOSED KITCHEN WALL
1:50

Beam Schedule						
Beam No.	Beam height (mm)	Beam Width (mm)	Beam weight	Beam type	Padstone size	Type
01, 02 & 03	152	152	37	UC	N/A	N/A

Column Schedule				
Col. No.	Col. depth (mm)	Col. Width (mm)	Col. length (m)	Column type
01 & 02	50	100	2.800	RHS
03 & 04	50	100	2.800	RHS
05 & 06	50	100	2.800	RHS

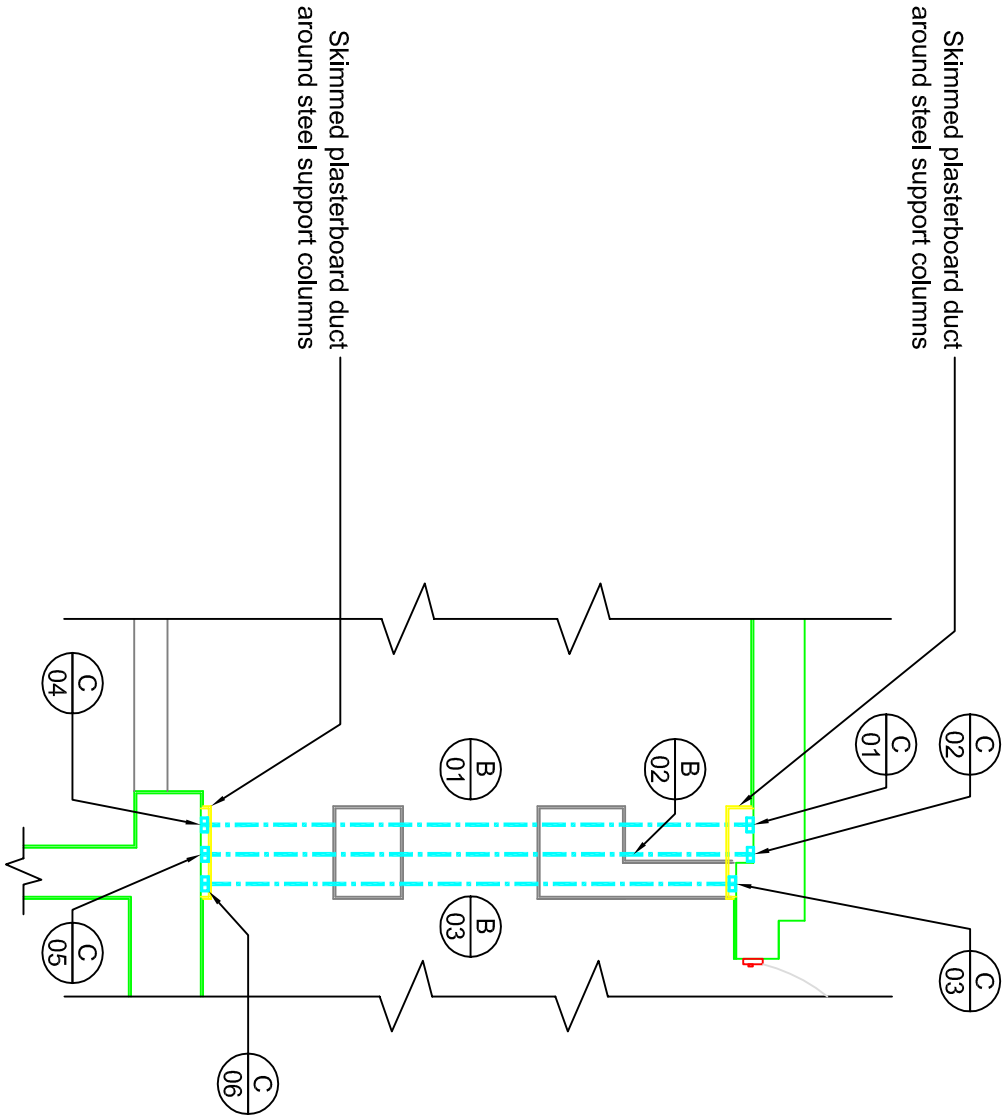

PROPOSED KITCHEN WALL REMOVAL PLAN
1:50



10/01/2024

This drawing is issued for design purposes only. The Designer's liability is limited to the design of the structure and the structural steelwork. It is not intended to be used for any other purpose. The user of this drawing is responsible for its application to the construction of the building and for any other matters relating to the building.

LEGEND:

CONSTRUCTION NOTES:

rev	description	date
1	1	19
PROJECT		
75 IVER LANE, UXBRIDGE, MDDX, UB8 2JE		
Title		
PROPOSED WALL CHANGES		
client		
Mr. & Mrs. Churchouse		
scale		
1	50	25
date		
1	50	19
drawing no.		
1079	A1	P01
revision		
1	-	-
PROJECT		
75 IVER LANE, UXBRIDGE, MDDX, UB8 2JE		
Title		
PROPOSED WALL CHANGES		
client		
Mr. & Mrs. Churchouse		
scale		
1	50	25
date		