


- NOTES:
- (1) For underground SUDs strategy refer to Flood Risk Assessment by MLM
 - (2) Levels shown are indicative
 - (3) Refer dwg 523/P/09 rev A for road widening and surfaces treatment.
 - (4) SBD Proprietary bike store to rear gardens locations tbc

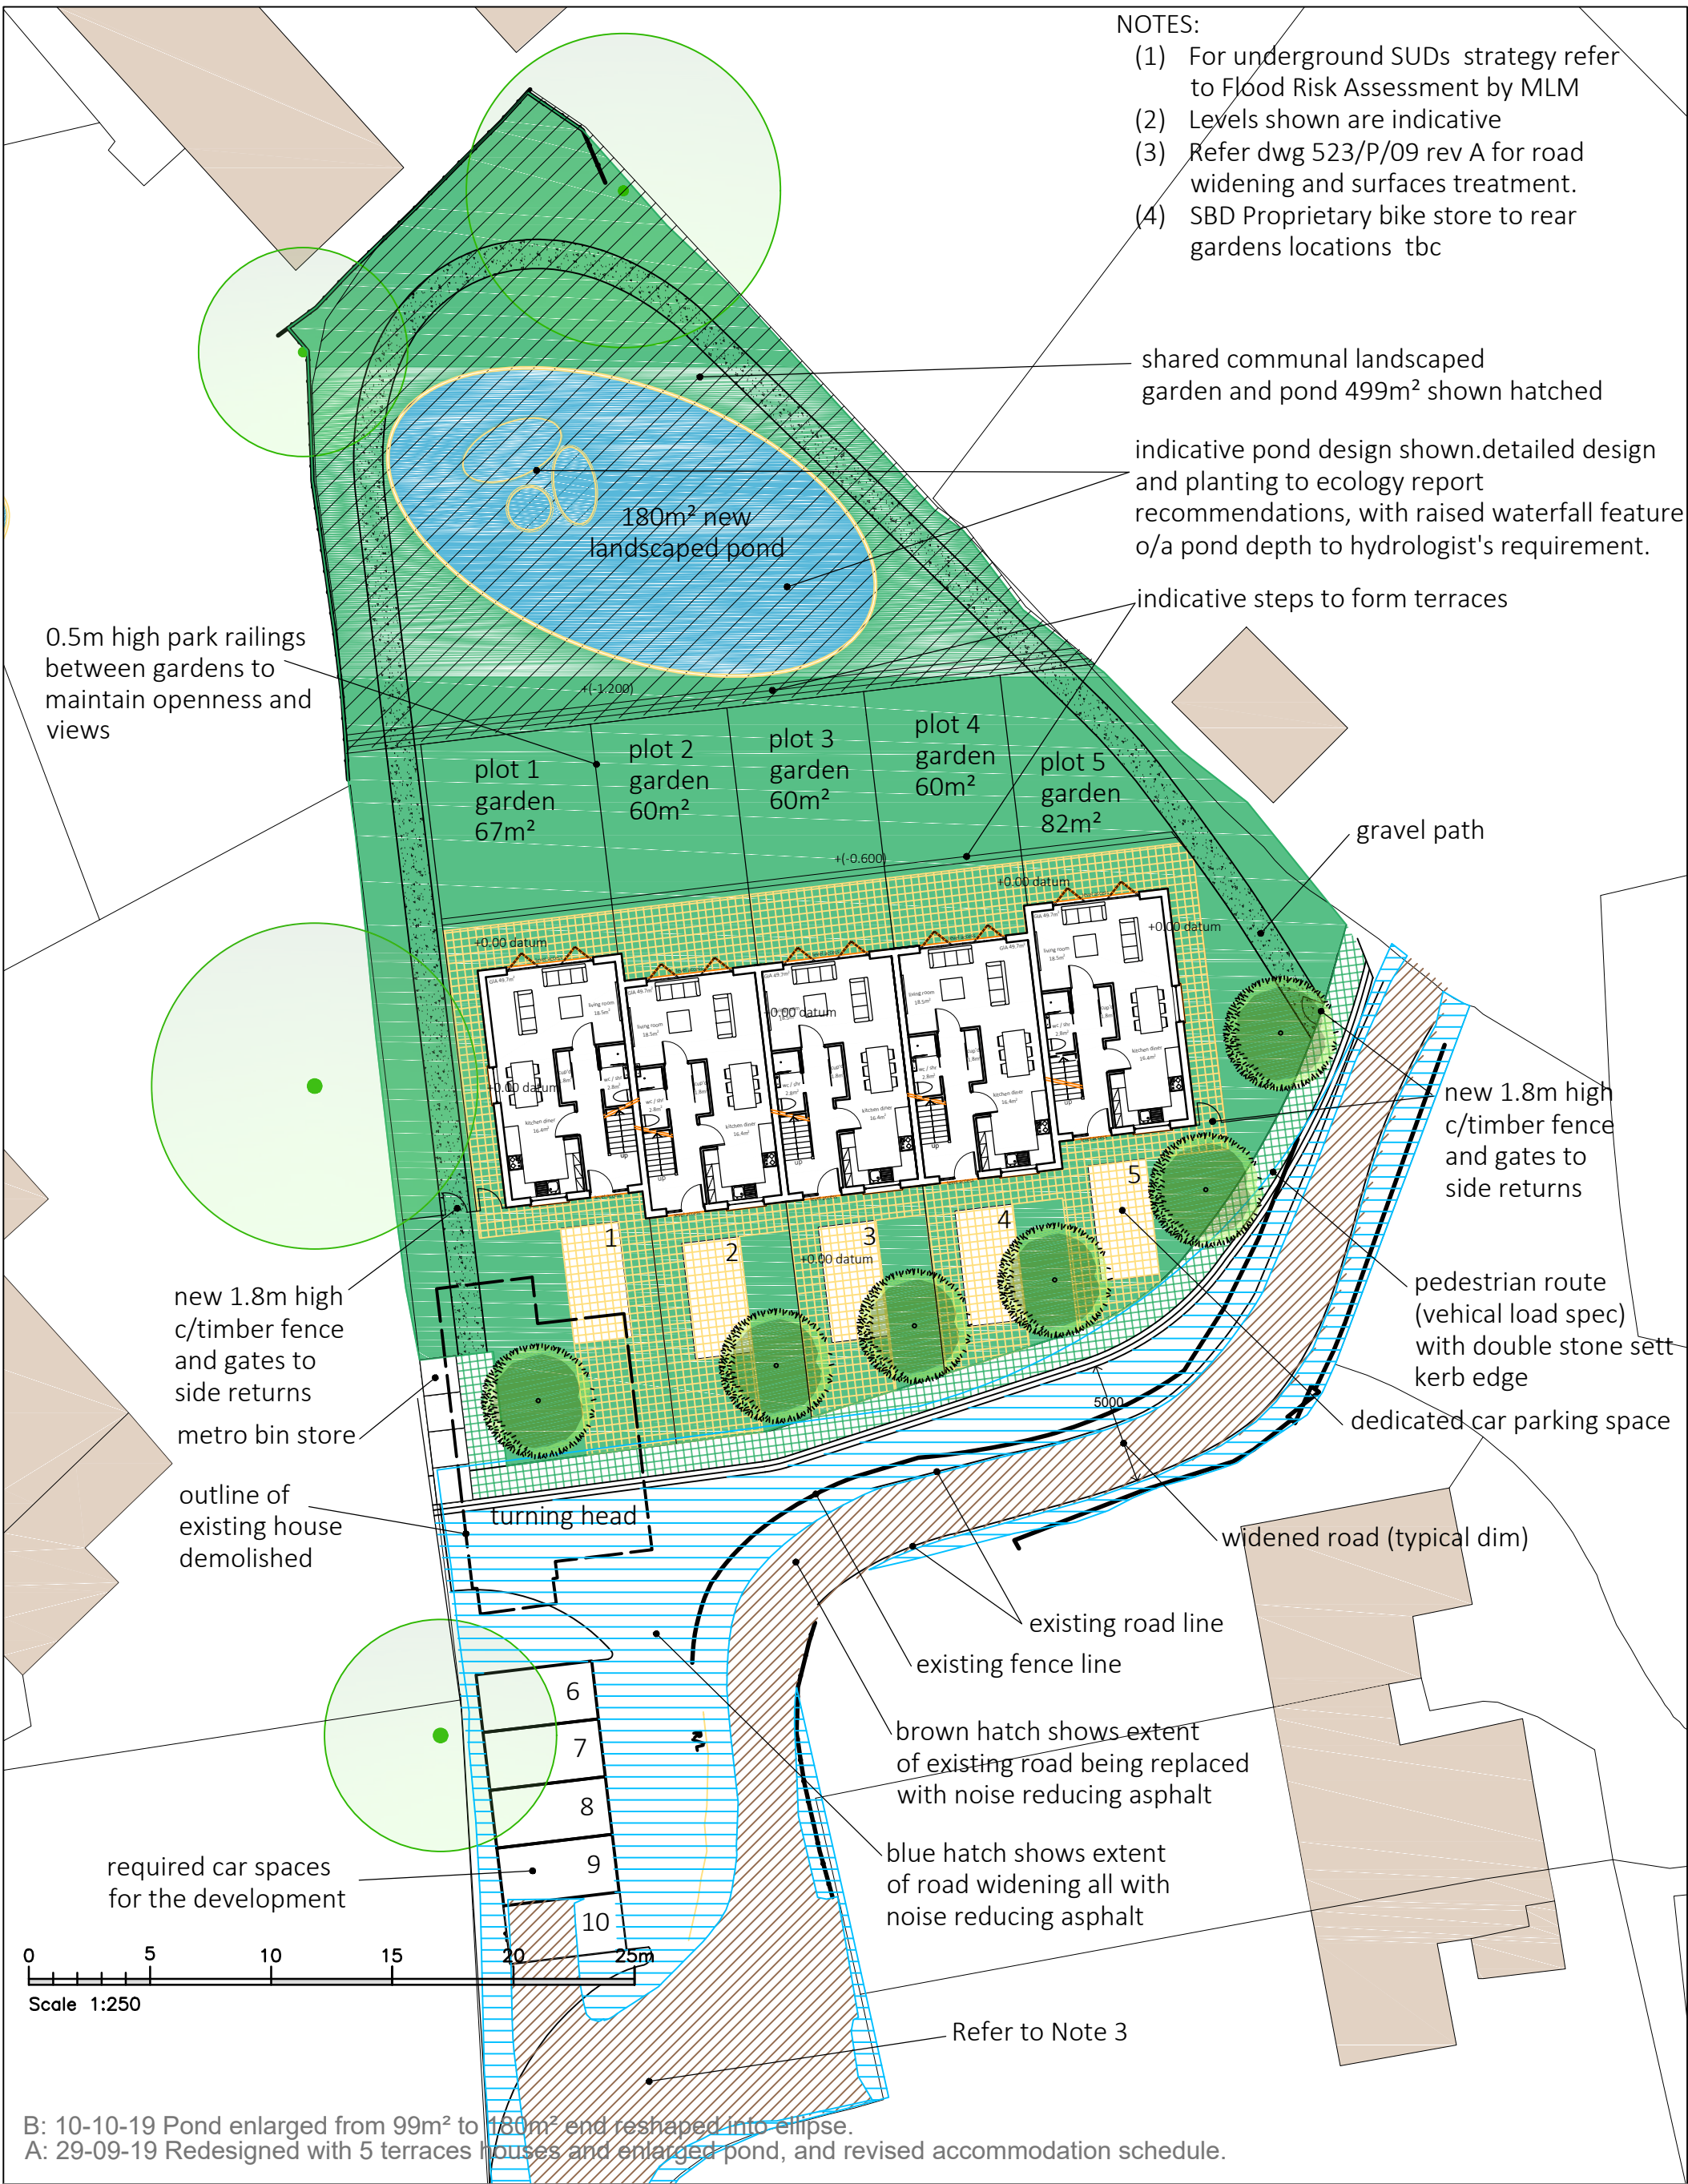

Project:	Development at Land at 13a North Common Road	Schedule of Accommodation:
Address:	13a North Common Road, Uxbridge, London. UB8 1PD	5Nos 3B-5P Houses @ 99.4m² (gf & ff gia @ 49.7m² each)
Drawing Title:	Proposed Site Plan	
Drawing Nos:	532/P/03 rev B	
Scale:	1:250@A3	
Date:	Mar 2019	