


OAKDENE ROAD

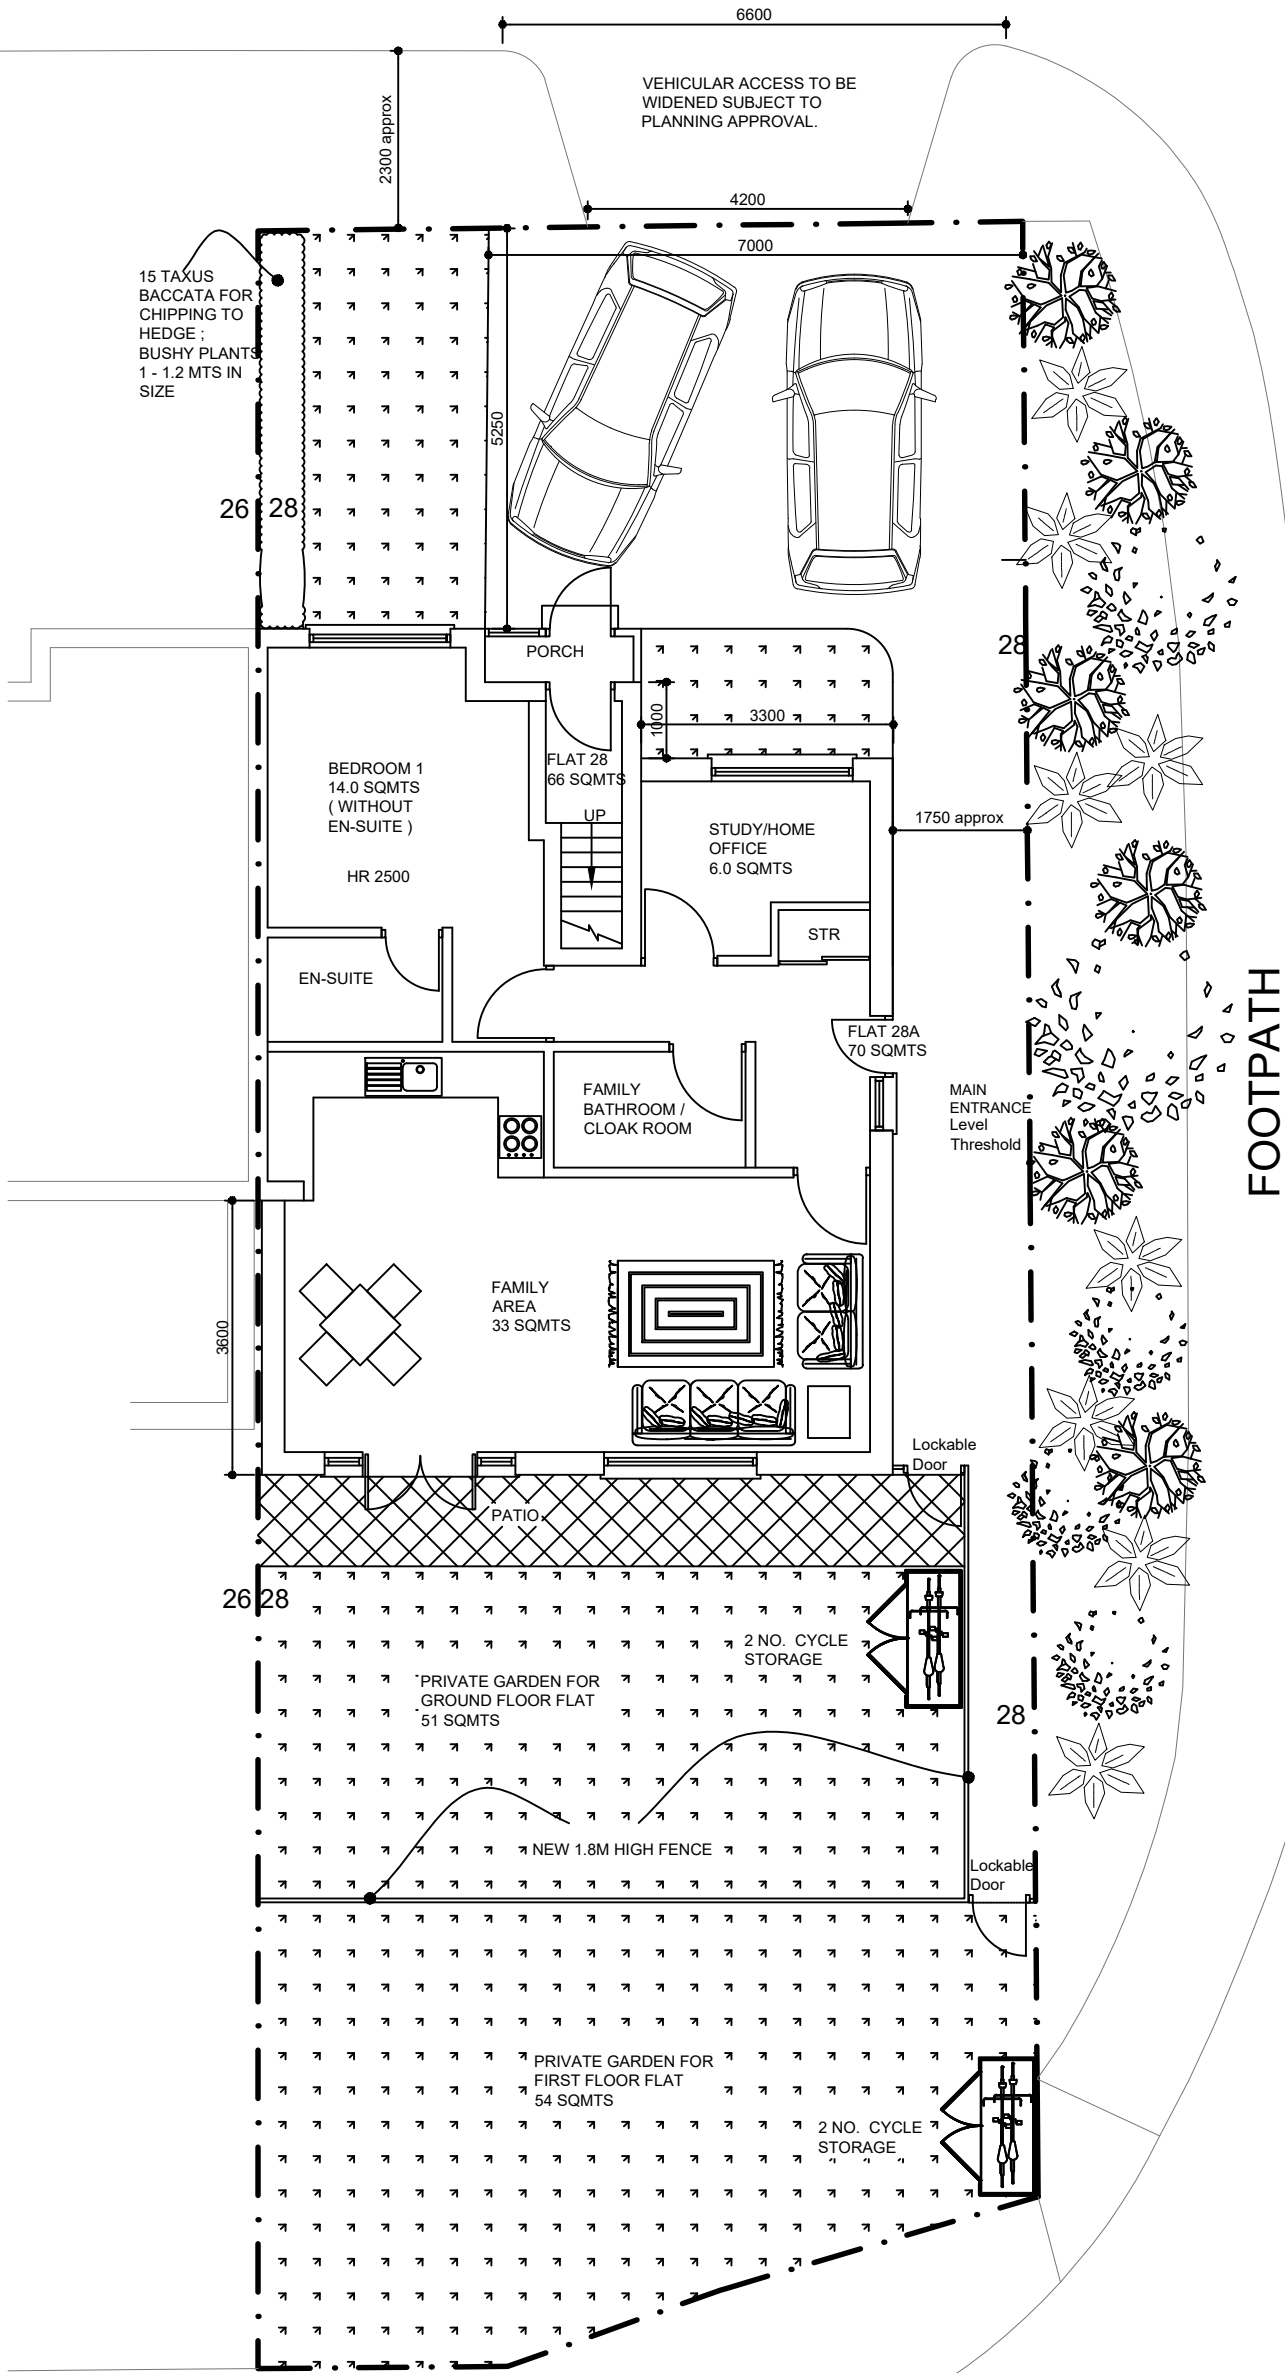

HARD LANDSCAPE:
HANSON Aquaflow Permeable block paving;colour- Charcoal or similar to be used for front court. Bedding layer to be 50mm of 2-6mm cleanstone and Sub base is to consist of Inbitex (Thermally bonded nonwoven geotextile developed to optimise the cleansing of water entering the system), 150mm of MOT Type 3 aggregate base (Pure crushed granite or limestone, 40mm product screened to create reduced fines aggregate) and Optional SC intergrid (For heavy traffic areas).

EVERGREEN DRIVE

FOOTPATH

PROPOSED GROUND FLOOR PLAN



SCALE:
1:100@A3

DRG NO.:
28OAKDENEROAD-301-REVA-250919