
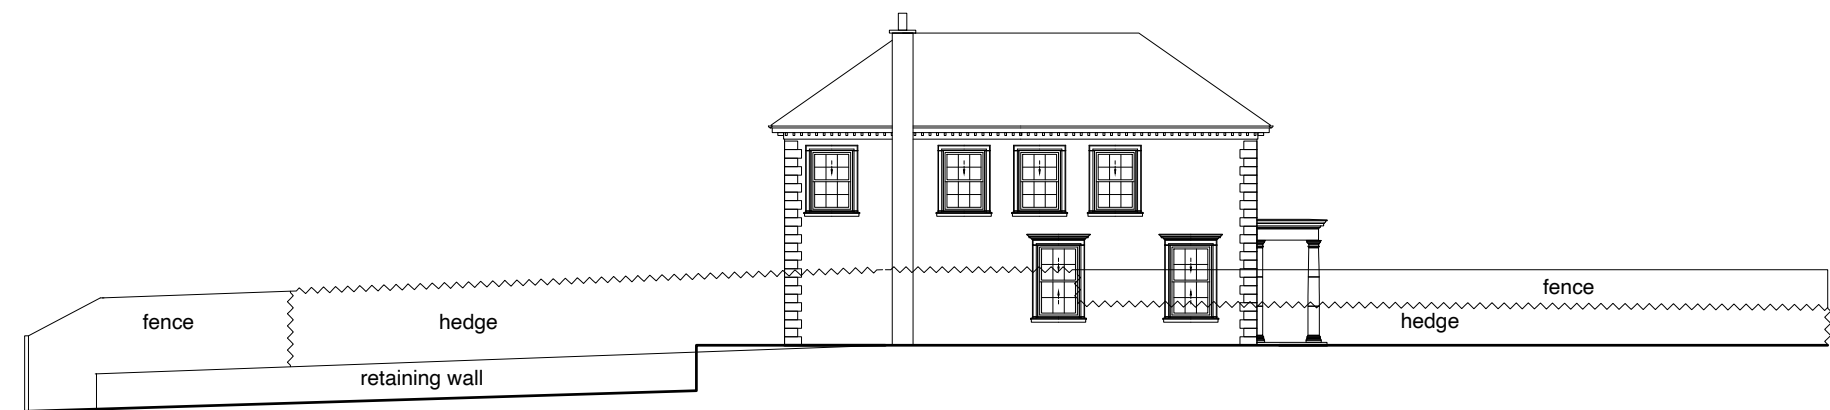
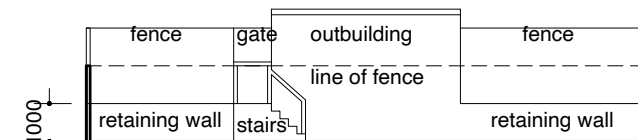
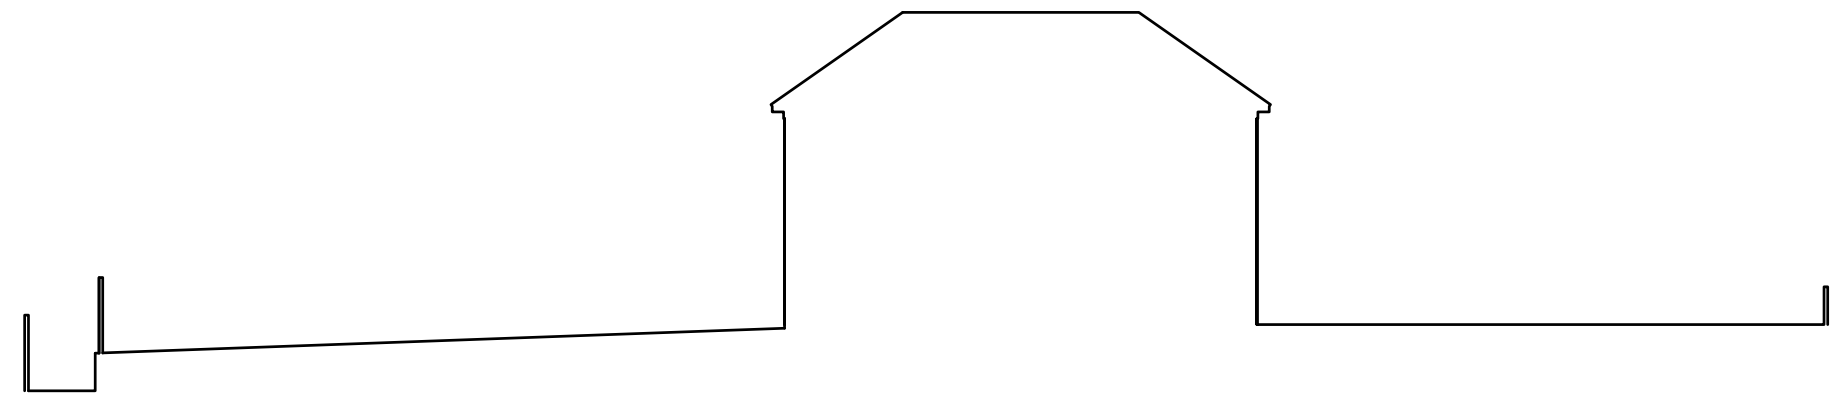


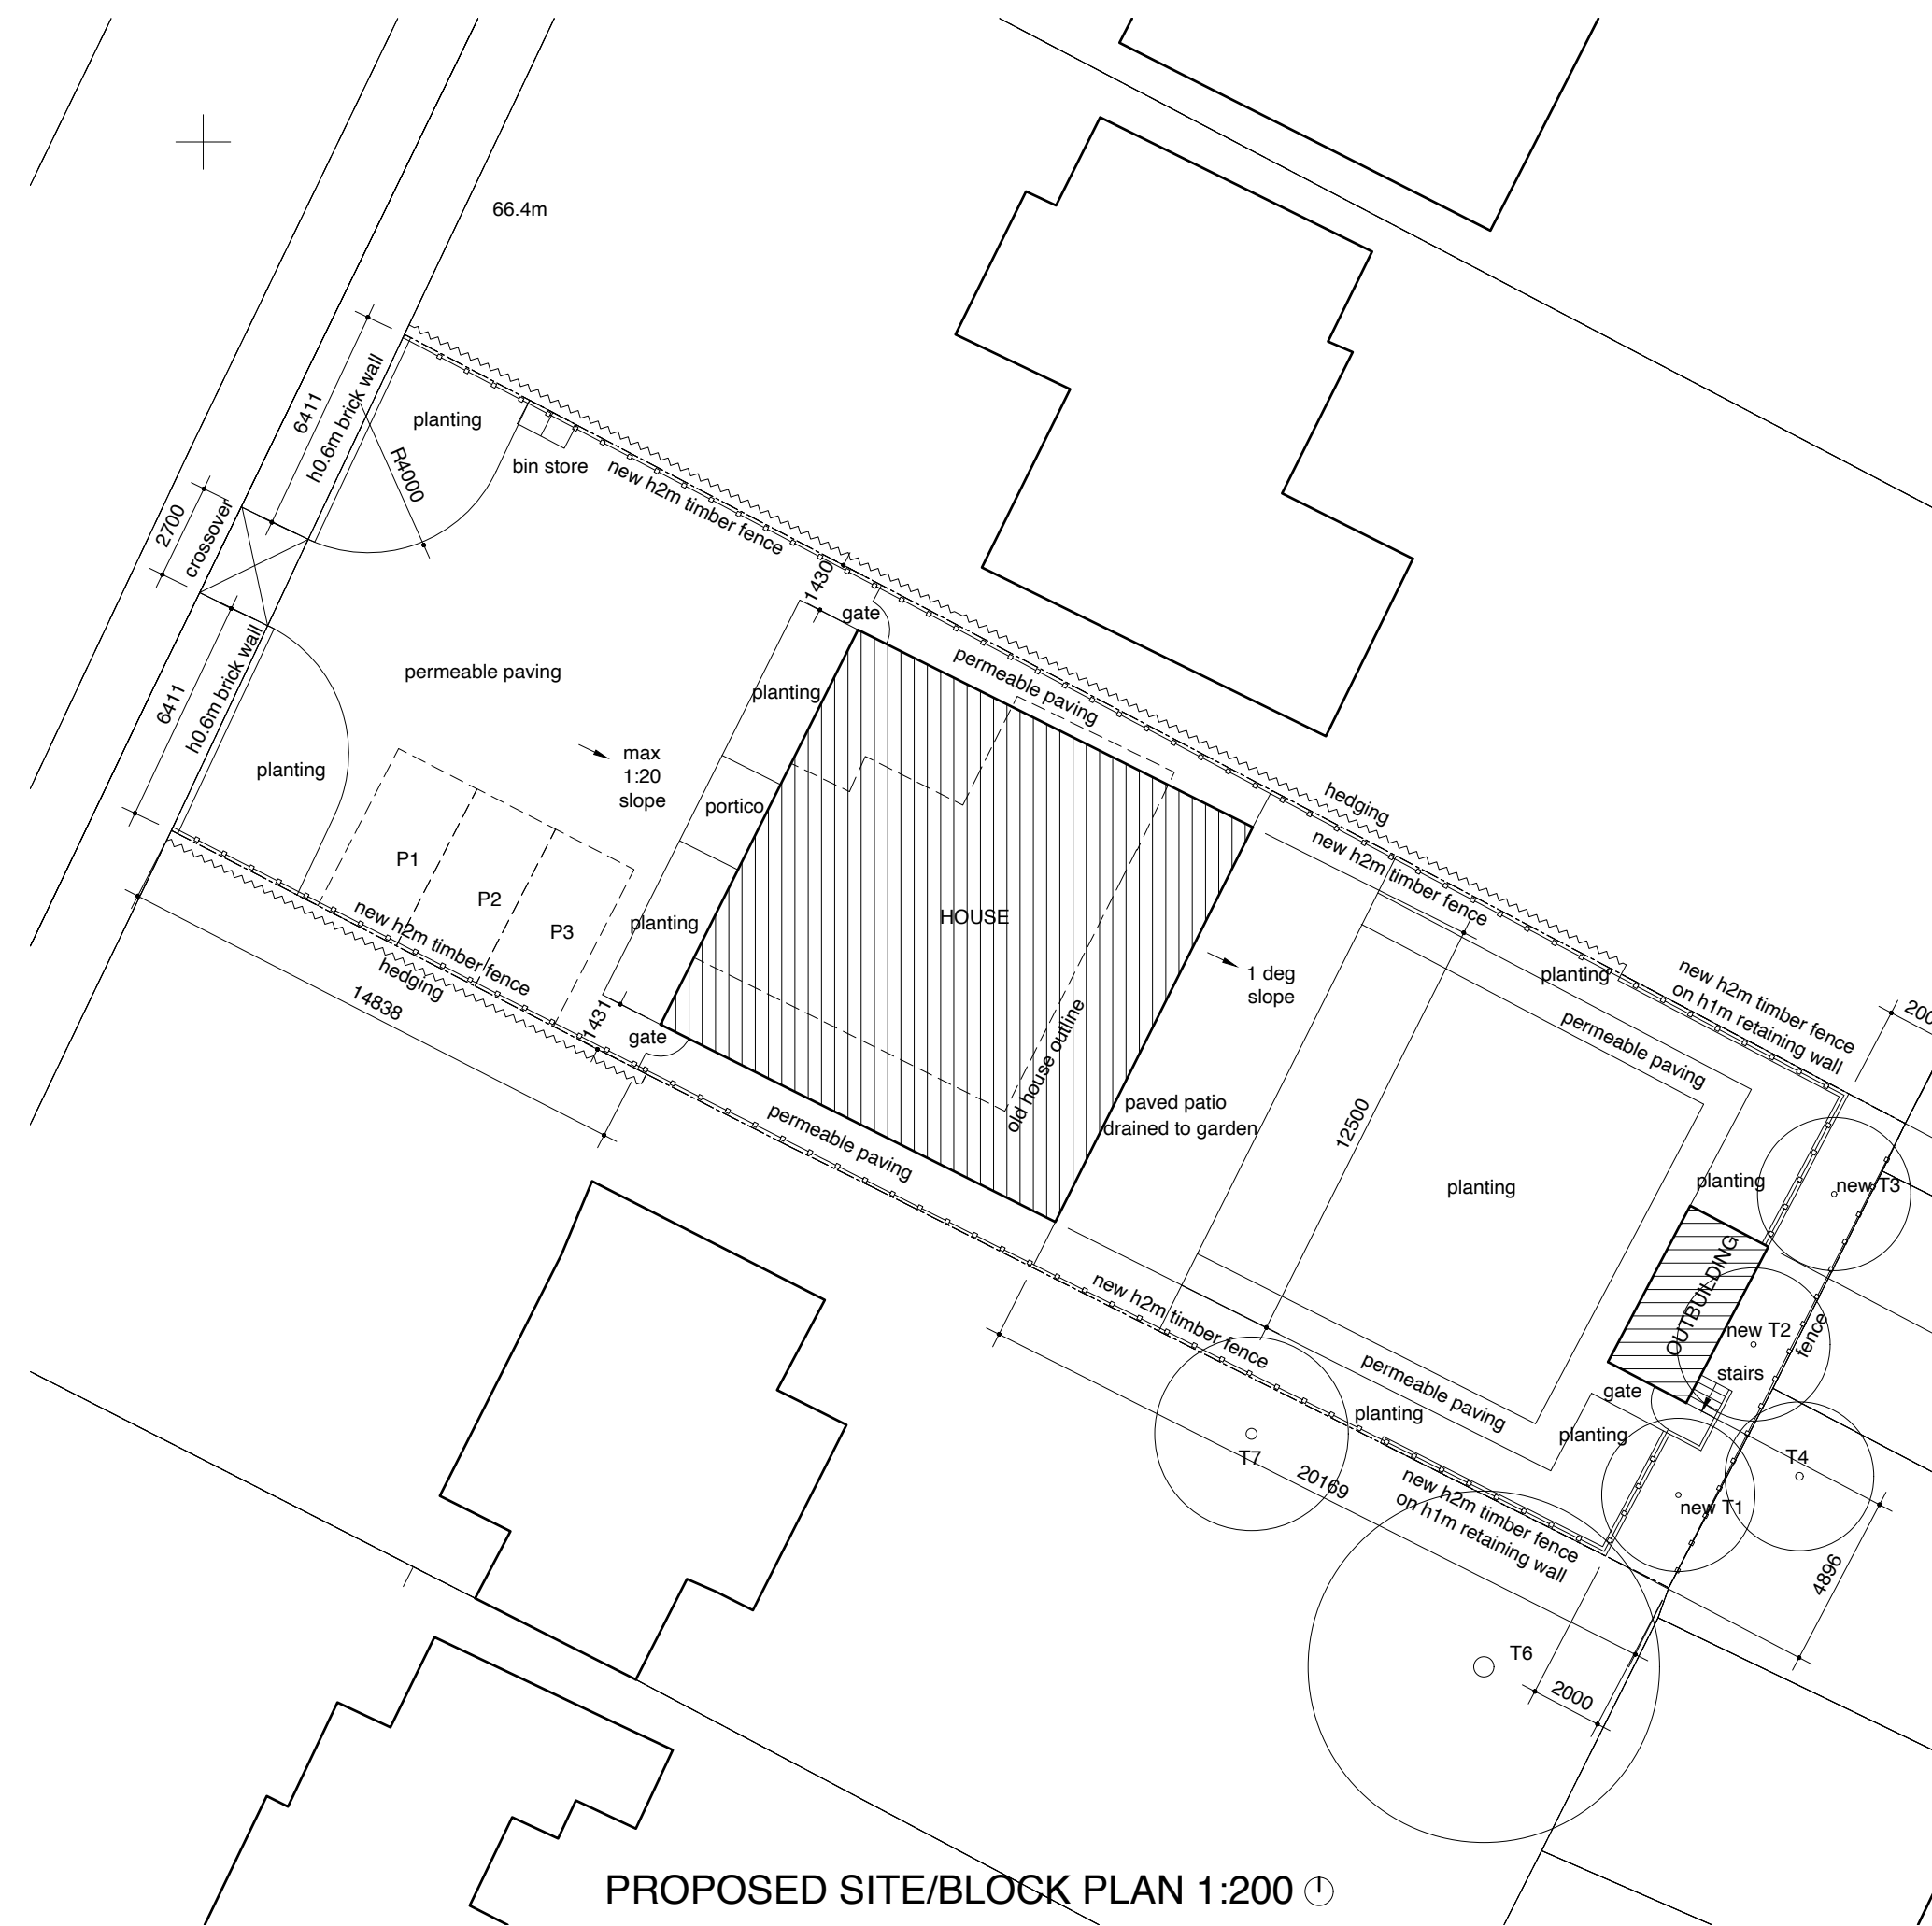

GENERAL NOTES

1. THE CONTRACTOR MUST CHECK ALL DIMENSIONS ON SITE BEFORE COMMENCING WORK
2. ANY DISCREPANCIES MUST BE IMMEDIATELY BROUGHT TO THE ATTENTION OF THE DESIGNER
3. ALL WORK MUST CONFORM TO CURRENT BUILDING REGULATIONS, BRITISH STANDARDS & CODES OF PRACTICE AND NHBC STANDARDS
4. THESE DRAWINGS ARE TO BE READ IN CONJUNCTION WITH ALL RELEVANT DESIGNER, ENGINEER OR SPECIALIST DRAWINGS AND SPECIFICATIONS
5. ALL DIMENSIONS ARE IN MILLIMETRES UNLESS STATED OTHERWISE
6. ALL MATERIALS ARE TO BE USED AND INSTALLED IN STRICT COMPLIANCE WITH THE RELEVANT MANUFACTURERS' RECOMMENDATIONS
7. THE CONTRACTOR IS RESPONSIBLE FOR PROVIDING ALL NECESSARY TEMPORARY SUPPORT TO THE BUILDING AND ANY ADJACENT STRUCTURE
8. ALL CONSTRUCTION MUST BE BUILT WITHIN THE ACTUAL PROPERTY BOUNDARIES UNLESS PARTY WALL AGREEMENT ALLOWS OTHERWISE

HATCH/LINE LEGEND

concrete

brickwork

demolish

above/beyond

boundary

insulation/

stud partition

DRAINAGE ABBREVIATIONS

MH = manhole
IG = inspection chamber

RE = rodding eye
SVP = soil vent pipe roddable

RWP = rain water pipe with
gully

SS = stub stack roddable
rainwater drainage to contractor design

electrical layout to client design

--	--

1	2	
---	---	---	---	---	---	---	---	---	----	----	-----	-----	

[illegible][illegible]

D	landscaping changes	02/02/22
C	landscaping changes	17/01/22
B	fenestration changes	02/12/21
A	walls adjusted per SE design	02/07/21
REVISION	DESCRIPTION	DATE

DRAW + PLAN

T: 0800 689 0101

E: info@drawandplan.com

W: www.drawandplan.com

Location

29 THE DRIVE
NORTHWOOD
HA6 1HW

Drawing title

GENERAL ARRANGEMENT

Date		Scale	
02/02/2022		1:50@A1	
Job no.	Dwg no.	Revision	
19102	PGA013	D	
1:50			
1:100			
1:200			
1:500			