

Further contacts:

Waste Water queries

Should you require verification of the invert levels of public sewers, by site measurement, you will need to approach the relevant Thames Water Area Network Office for permission to lift the appropriate covers. This permission will usually involve you completing a TWOSA form. For further information please contact our Customer Centre on Tel: 0845 920 0800. Alternatively, a survey can be arranged, for a fee, through our Customer Centre on the above number.

If you have any questions regarding sewer connections, budget estimates, diversions, building over issues or any other questions regarding operational issues please direct them to our service desk. Which can be contacted by writing to:

Developer Services (Waste Water)
Thames Water
Clearwater Court
Vastern Road
Reading
RG1 8DB

Tel: 0800 009 3921
Email: developer.services@thameswater.co.uk

Clean Water queries

Should you require any advice concerning clean water operational issues or clean water connections, please contact:

Developer Services (Clean Water)
Thames Water
Clearwater Court
Vastern Road
Reading
RG1 8DB

Tel: 0800 009 3921
Email: developer.services@thameswater.co.uk

The position of the apparatus shown on this plan is given without obligation and warranty, and the accuracy cannot be guaranteed. Service pipes are not shown but their presence should be anticipated. No liability of any kind whatsoever is accepted by Thames Water for any error or omission. The actual position of mains and services must be verified and established on site before any works are undertaken.

NB. Levels quoted in metres Ordnance Newlyn Datum. The value -9999.00 indicates that no survey information is available

Manhole Reference	Manhole Cover Level	Manhole Invert Level
851H	n/a	n/a
6301	n/a	n/a
n/a	n/a	n/a
n/a	n/a	n/a
n/a	n/a	n/a
511B	n/a	n/a
611E	n/a	n/a
512P	n/a	n/a
5201	31.038	27.588
551I	n/a	n/a
651F	n/a	n/a
641A	n/a	n/a
641B	n/a	n/a
651A	n/a	n/a
6502	31.61	30.17
6501	31.32	28.66
741C	n/a	n/a
7407	n/a	n/a
7415	n/a	n/a
7408	n/a	n/a
7416	n/a	n/a
741D	n/a	n/a
751B	n/a	n/a
751A	n/a	n/a
7446	n/a	n/a
7404	n/a	n/a
741B	n/a	n/a
741A	n/a	n/a
7410	n/a	n/a
7402	n/a	n/a
7403	n/a	n/a
8402	n/a	n/a
8401	n/a	n/a
851A	n/a	n/a
851G	n/a	n/a
851F	n/a	n/a
851E	n/a	n/a
4554	31.86	30.54
551B	n/a	n/a
5401	n/a	n/a
551G	n/a	n/a
n/a	n/a	n/a
551K	n/a	n/a
n/a	n/a	n/a
551H	n/a	n/a
551L	n/a	n/a
4305	n/a	n/a
431B	n/a	n/a
42UB	n/a	n/a
4301	31.48	30.16
431A	n/a	n/a
4206	n/a	n/a
4302	31.38	30.16
4304	n/a	n/a
4303	n/a	n/a
421C	n/a	n/a
421A	n/a	n/a
421X	n/a	n/a
421W	n/a	n/a
421Z	n/a	n/a
421Z	n/a	n/a
531A	n/a	n/a
52ZB	n/a	n/a
5202	n/a	n/a
52ZC	n/a	n/a
521H	n/a	n/a
5301	n/a	n/a
7207	n/a	n/a
7212	n/a	n/a
7203	n/a	n/a
7205	n/a	n/a
7204	n/a	n/a
7211	n/a	n/a
6209	n/a	n/a
7201	n/a	n/a
6206	n/a	n/a
7200	n/a	n/a
7202	n/a	n/a
5204	n/a	n/a
5203	n/a	n/a
6203	n/a	n/a
6204	n/a	n/a
6205	n/a	n/a
6202	n/a	n/a
6201	n/a	n/a
5302	n/a	n/a
7413	n/a	n/a
7405	n/a	n/a
7409	n/a	n/a
n/a	n/a	n/a

Manhole Reference	Manhole Cover Level	Manhole Invert Level
7406	n/a	n/a
7445	n/a	n/a
7401	n/a	n/a
7108	n/a	n/a
7301	n/a	n/a
7302	n/a	n/a
8101	n/a	n/a
8302	n/a	n/a
8301	n/a	n/a
8202	n/a	n/a
8304	n/a	n/a
8102	n/a	n/a
8303	n/a	n/a
8103	n/a	n/a
8201	n/a	n/a
8104	n/a	n/a
41ZA	n/a	n/a
41ZB	n/a	n/a
411O	n/a	n/a
4207	n/a	n/a
41ZD	n/a	n/a
4101	n/a	n/a
411N	n/a	n/a
41ZE	n/a	n/a
52UB	n/a	n/a
4108	n/a	n/a
411G	n/a	n/a
52UA	n/a	n/a
4208	n/a	n/a
4102	n/a	n/a
41ZH	n/a	n/a
42XB	n/a	n/a
51UC	n/a	n/a
51UZ	n/a	n/a
411M	n/a	n/a
4107	n/a	n/a
4105	n/a	n/a
41ZI	n/a	n/a
51UX	n/a	n/a
52XA	n/a	n/a
5207	n/a	n/a
5104	n/a	n/a
52NB	n/a	n/a
51ZC	n/a	n/a
52NA	n/a	n/a
5206	n/a	n/a
5105	n/a	n/a
51ZA	n/a	n/a
51UQ	n/a	n/a
51UP	n/a	n/a
5103	n/a	n/a
51UO	n/a	n/a
51UN	n/a	n/a
51ZE	n/a	n/a
51UM	n/a	n/a
512O	n/a	n/a
51UB	n/a	n/a
51UL	n/a	n/a
51HK	n/a	n/a
51UE	n/a	n/a
51BA	n/a	n/a
51UJ	n/a	n/a
51UD	n/a	n/a
51UH	n/a	n/a
511A	n/a	n/a
51UG	n/a	n/a
51HF	n/a	n/a
51UA	n/a	n/a
51XP	n/a	n/a
5205	n/a	n/a
51UK	n/a	n/a
51XS	n/a	n/a
512N	n/a	n/a
51XR	n/a	n/a
51UF	n/a	n/a
51XT	n/a	n/a
5106	n/a	n/a
61XA	n/a	n/a
61XB	n/a	n/a
6210	n/a	n/a
6211	n/a	n/a
6208	n/a	n/a
61UA	n/a	n/a
6101	n/a	n/a
611P	n/a	n/a
6207	n/a	n/a
611B	n/a	n/a
61UC	n/a	n/a
61UB	n/a	n/a
61UD	n/a	n/a
61UH	n/a	n/a
61UE	n/a	n/a
611T	n/a	n/a

Manhole Reference	Manhole Cover Level	Manhole Invert Level
61UF	n/a	n/a
611S	n/a	n/a
611R	n/a	n/a
611Q	n/a	n/a
6103	n/a	n/a
6102	n/a	n/a
721A	n/a	n/a
721B	n/a	n/a
7105	n/a	n/a
7101	n/a	n/a
7106	n/a	n/a
7102	n/a	n/a
711E	n/a	n/a
7100	n/a	n/a
7104	n/a	n/a
7206	n/a	n/a
7209	n/a	n/a
7213	n/a	n/a
7107	n/a	n/a
7103	n/a	n/a
7109	n/a	n/a
60XF	n/a	n/a
50FA	n/a	n/a
50XU	n/a	n/a
501J	n/a	n/a
50XB	n/a	n/a
50XC	n/a	n/a
601A	n/a	n/a
50JN	n/a	n/a
60UA	n/a	n/a
7002	n/a	n/a
7001	n/a	n/a
50XN	n/a	n/a
601B	n/a	n/a
50XQ	n/a	n/a
60UV	n/a	n/a
5001	n/a	n/a
50XM	n/a	n/a
60UX	n/a	n/a
611D	n/a	n/a
711A	n/a	n/a
711D	n/a	n/a
611C	n/a	n/a
5101	n/a	n/a
611A	n/a	n/a
611F	n/a	n/a
711B	n/a	n/a
4110	n/a	n/a
4112	n/a	n/a
40HA	n/a	n/a
4004	n/a	n/a
4005	n/a	n/a
40XA	n/a	n/a
5010	n/a	n/a
5011	n/a	n/a
5007	n/a	n/a
40XC	n/a	n/a
5002	n/a	n/a
5102	n/a	n/a
5004	n/a	n/a
5003	n/a	n/a
5008	n/a	n/a
501A	n/a	n/a
7003	n/a	5.35
5005	n/a	n/a
50XJ	n/a	n/a
5006	n/a	n/a
6006	n/a	n/a
6005	n/a	n/a
60XH	n/a	n/a
60XG	n/a	n/a
The position of the apparatus shown on this plan is given without obligation and warranty, and the accuracy cannot be guaranteed. Service pipes are not shown but their presence should be anticipated. No liability of any kind whatsoever is accepted by Thames Water for any error or omission. The actual position of mains and services must be verified and established on site before any works are undertaken.		



ALS Sewer Map Key

Public Sewer Types (Operated & Maintained by Thames Water)

	Foul: A sewer designed to convey waste water from domestic and industrial sources to a treatment works.
	Surface Water: A sewer designed to convey surface water (e.g. rain water from roofs, yards and car parks) to rivers or watercourses.
	Combined: A sewer designed to convey both waste water and surface water from domestic and industrial sources to a treatment works.
	Trunk Surface Water
	Trunk Foul
	Storm Relief
	Trunk Combined
	Bio-solids (Sludge)
	Vent Pipe
	Proposed Thames Surface Water Sewer
	Proposed Thames Water Foul Sewer
	Gallery
	Foul Rising Main
	Surface Water Rising Main
	Combined Rising Main
	Sludge Rising Main
	Proposed Thames Water Rising Main
	Vacuum

Notes:

- 1) All levels associated with the plans are to Ordnance Datum Newlyn.
- 2) All measurements on the plans are metric.
- 3) Arrows (on gravity fed sewers) or flecks (on rising mains) indicate direction of flow.
- 4) Most private pipes are not shown on our plans, as in the past, this information has not been recorded.
- 5) 'na' or 'D' on a manhole level indicates that data is unavailable.

Sewer Fittings

A feature in a sewer that does not affect the flow in the pipe. Example: a vent is a fitting as the function of a vent is to release excess gas.

	Air Valve
	Dam Chase
	Fitting
	Meter
	Vent Column

Operational Controls

A feature in a sewer that changes or diverts the flow in the sewer. Example: A hydrobrake limits the flow passing downstream.

	Control Valve
	Drop Pipe
	Ancillary
	Weir

End Items

End symbols appear at the start or end of a sewer pipe. Examples: an Undefined End at the start of a sewer indicates that Thames Water has no knowledge of the position of the sewer upstream of that symbol, Outfall on a surface water sewer indicates that the pipe discharges into a stream or river.

	Outfall
	Undefined End
	Inlet

Other Symbols

Symbols used on maps which do not fall under other general categories

	Public/Private Pumping Station
	Change of characteristic indicator (C.O.C.I.)
	Invert Level
	Summit

Areas

Lines denoting areas of underground surveys, etc.

	Agreement
	Operational Site
	Chamber
	Tunnel
	Conduit Bridge

Other Sewer Types (Not Operated or Maintained by Thames Water)

	Foul Sewer		Surface Water Sewer
	Combined Sewer		Gully
	Culverted Watercourse		Proposed
			Abandoned Sewer

- 6) The text appearing alongside a sewer line indicates the internal diameter of the pipe in millimetres. Text next to a manhole indicates the manhole reference number and should not be taken as a measurement. If you are unsure about any text or symbology present on the plan, please contact a member of Property Searches on 0800 009 4540.

Terms and Conditions

All sales are made in accordance with Thames Water Utilities Limited (TWUL) standard terms and conditions unless previously agreed in writing.

1. All goods remain in the property of Thames Water Utilities Ltd until full payment is received.
2. Provision of service will be in accordance with all legal requirements and published TWUL policies.
3. All invoices are strictly due for payment 14 days from due date of the invoice. Any other terms must be accepted/agreed in writing prior to provision of goods or service, or will be held to be invalid.
4. Thames Water does not accept post-dated cheques-any cheques received will be processed for payment on date of receipt.
5. In case of dispute TWUL's terms and conditions shall apply.
6. Penalty interest may be invoked by TWUL in the event of unjustifiable payment delay. Interest charges will be in line with UK Statute Law 'The Late Payment of Commercial Debts (Interest) Act 1998'.
7. Interest will be charged in line with current Court Interest Charges, if legal action is taken.
8. A charge may be made at the discretion of the company for increased administration costs.

A copy of Thames Water's standard terms and conditions are available from the Commercial Billing Team (cashoperations@thameswater.co.uk).

We publish several Codes of Practice including a guaranteed standards scheme. You can obtain copies of these leaflets by calling us on 0800 316 9800


If you are unhappy with our service you can speak to your original goods or customer service provider. If you are not satisfied with the response, your complaint will be reviewed by the Customer Services Director. You can write to her at: Thames Water Utilities Ltd. PO Box 492, Swindon, SN38 8TU.

If the Goods or Services covered by this invoice falls under the regulation of the 1991 Water Industry Act, and you remain dissatisfied you can refer your complaint to Consumer Council for Water on 0121 345 1000 or write to them at Consumer Council for Water, 1st Floor, Victoria Square House, Victoria Square, Birmingham, B2 4AJ.

Ways to pay your bill

Credit Card	BACS Payment	Telephone Banking	Cheque
Call 0800 009 4540 quoting your invoice number starting CBA or ADS / OSS	Account number 90478703 Sort code 60-00-01 A remittance advice must be sent to: Thames Water Utilities Ltd., PO Box 3189, Slough SL1 4WW. or email ps.billing@thameswater.co.uk	By calling your bank and quoting: Account number 90478703 Sort code 60-00-01 and your invoice number	Made payable to ' Thames Water Utilities Ltd ' Write your Thames Water account number on the back. Send to: Thames Water Utilities Ltd., PO Box 3189, Slough SL1 4WW or by DX to 151280 Slough 13

Thames Water Utilities Ltd Registered in England & Wales No. 2366661 Registered Office Clearwater Court, Vastern Rd, Reading, Berks, RG1 8DB.

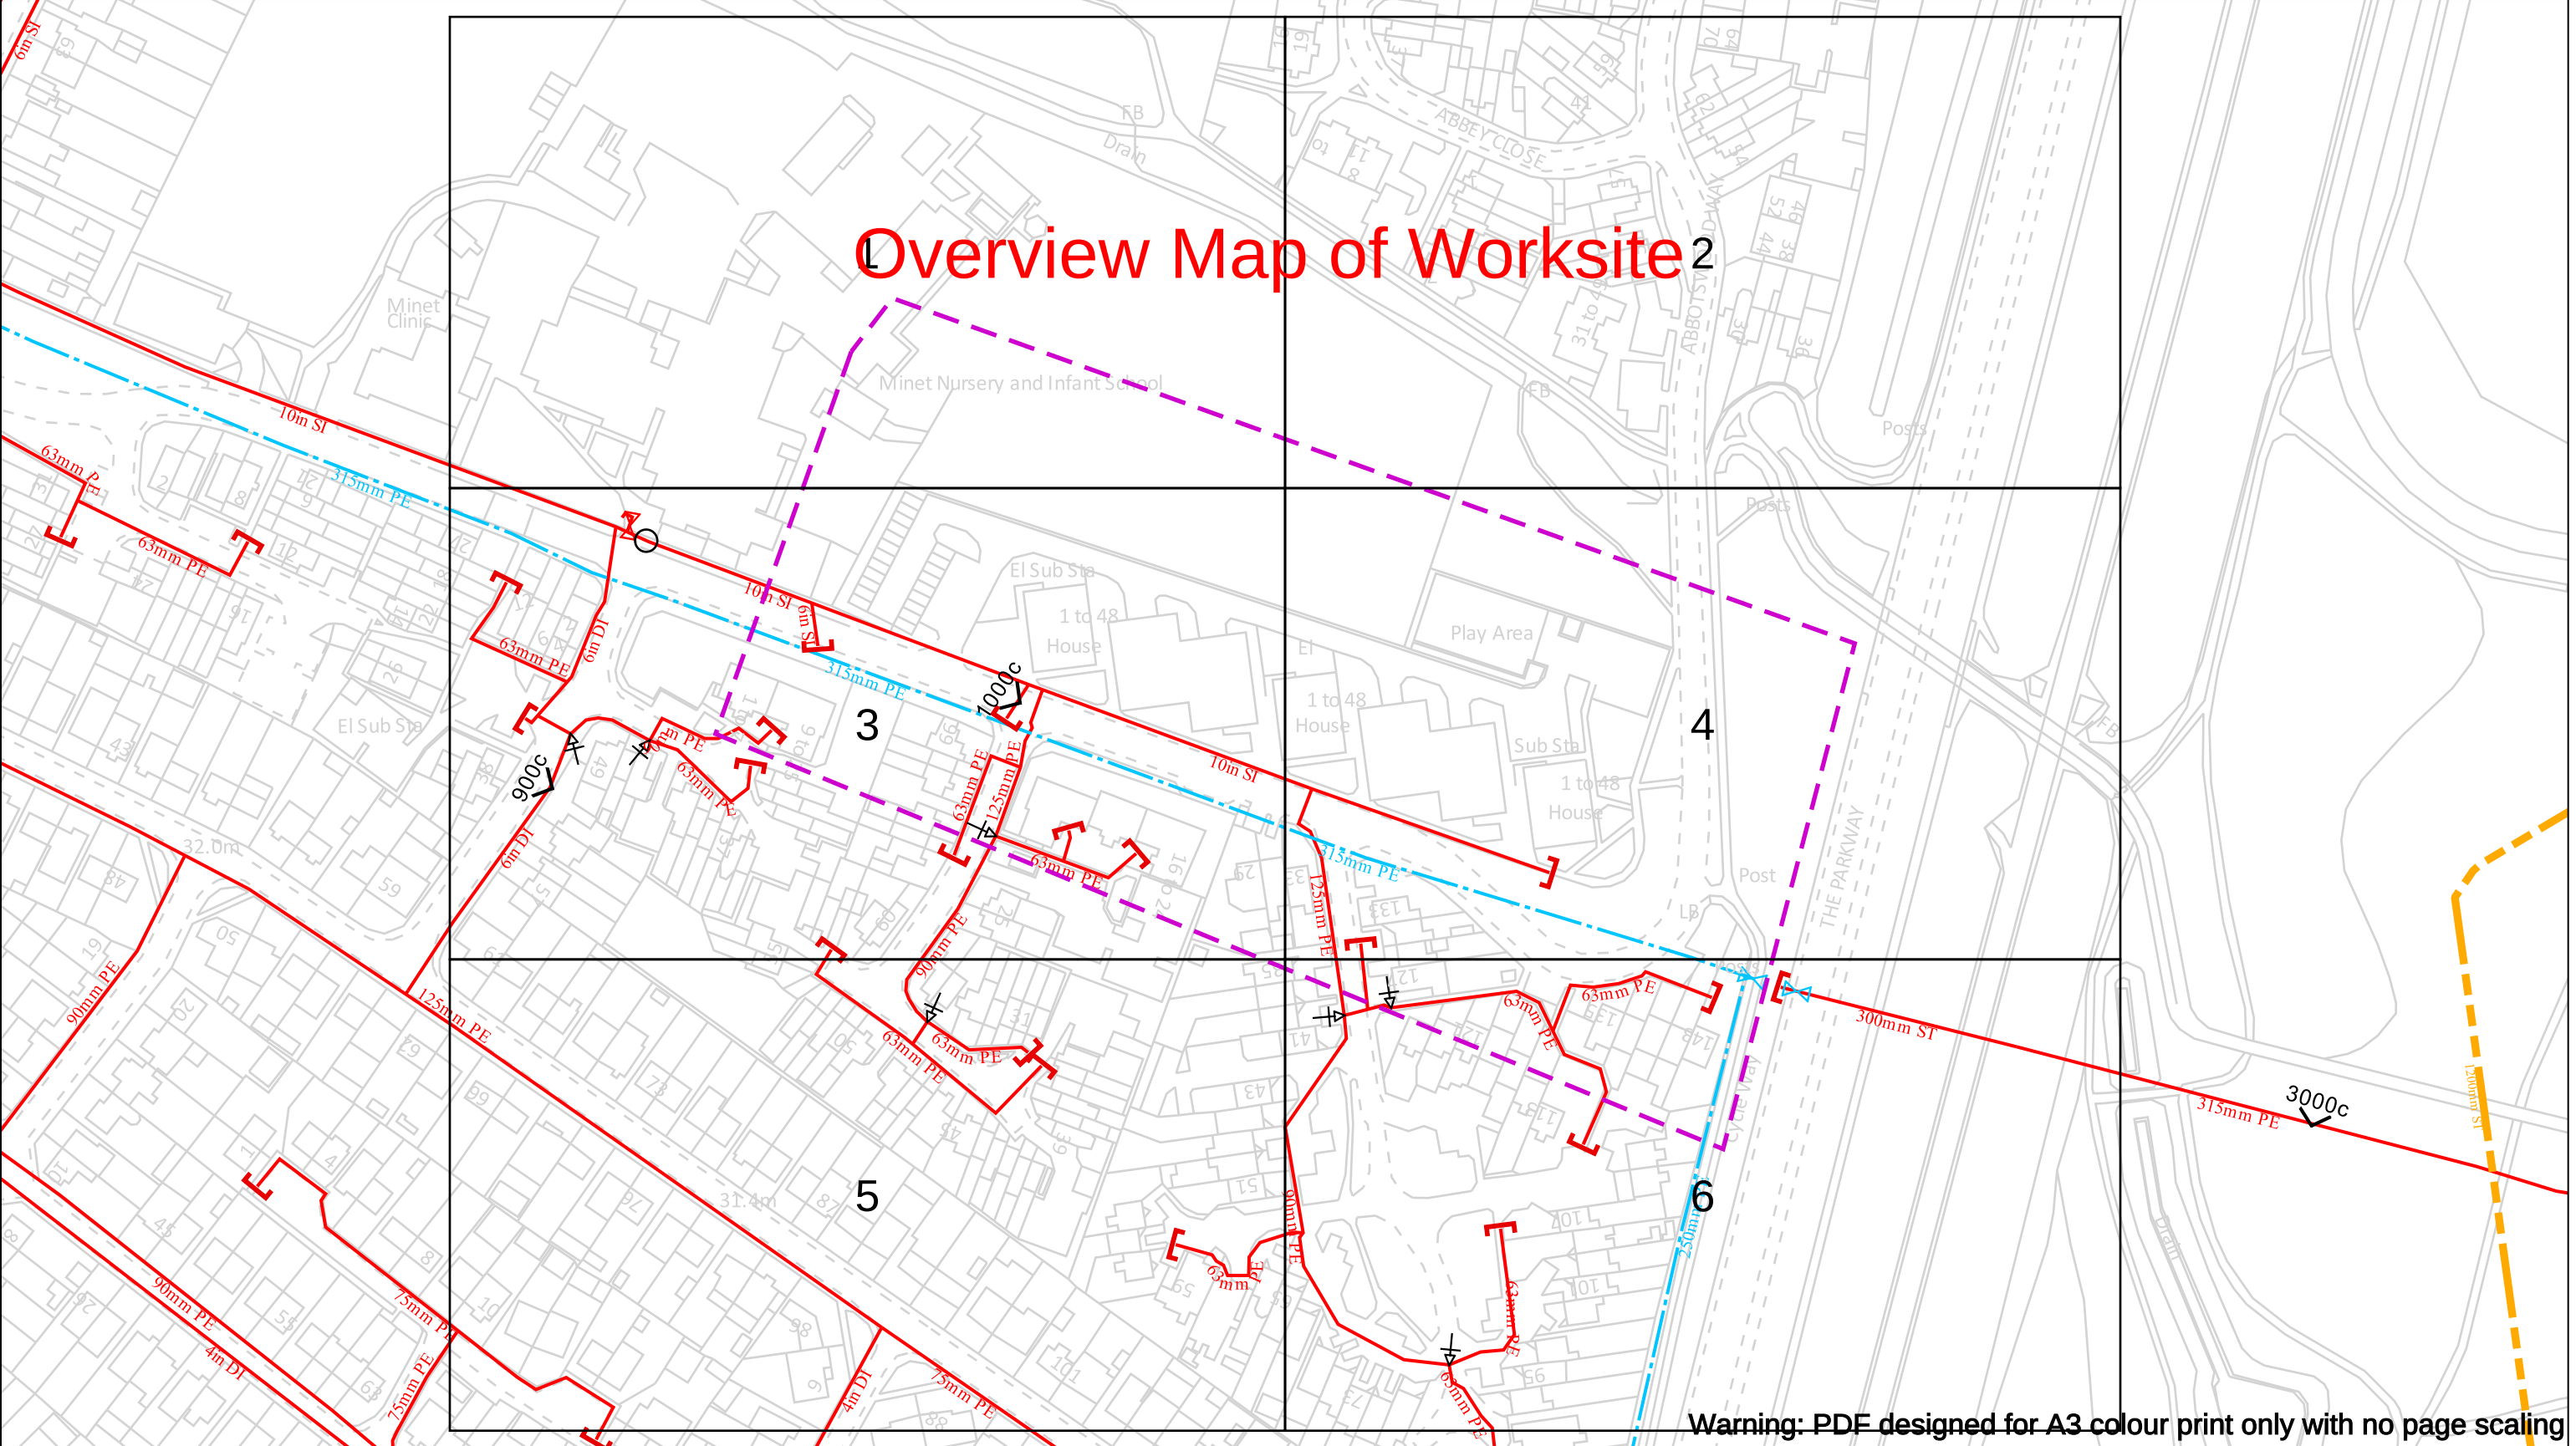

Date Requested: 15/09/2021
Job Reference: 23270156
Site Location: 510755 180225
Requested by:
Mr Brian McMaster
Your Scheme/Reference:
NOC/BGJHM742

Scale: 1:1538 (When plotted at A3)

View extent: 200m, 115m

IMPORTANT NOTICES


This plan shows these pipes owned by Cadent Gas Limited in its role as a Licensed Gas Transporter (GT). Gas pipes owned by other GT's or otherwise privately owned may be present in this area. Information with regards to such pipes should be obtained from the relevant owners. The information shown on this plan is given without warranty, the accuracy thereof cannot be guaranteed. Service pipes, valves, syphons, stub connections etc. are not shown but their presence should be anticipated. No liability of any kind whatsoever is accepted by Cadent Gas Limited or their agents, servants or contractors for any errors or omission. Safe digging practices, in accordance with HS(G)47, must be used to verify and establish the actual position of mains, pipes, services and other apparatus on site before any mechanical plant is used. It is your responsibility to ensure that this information is provided to all persons (either direct labour or contractors) working for you on or near gas apparatus. The information included on this plan should not be referred to beyond a period of 28 days from the date of issue.

In case of an emergency call 0800 111 999

Dig Sites	Area:	Line:			
	LP Mains		Valve		Diameter Change
	MP Mains		Depth of cover		Material Change
	IP Mains		Syphon		Out of Standard Service
	LHP Mains				


Cadent
Your Gas Network

Crown Copyright © - This plan is reproduced from or based on the OS map by Cadent Gas Limited, with the sanction of the controller of HM Stationary Office. Crown Copyright Reserved. Ordnance Survey Licence number 100024886

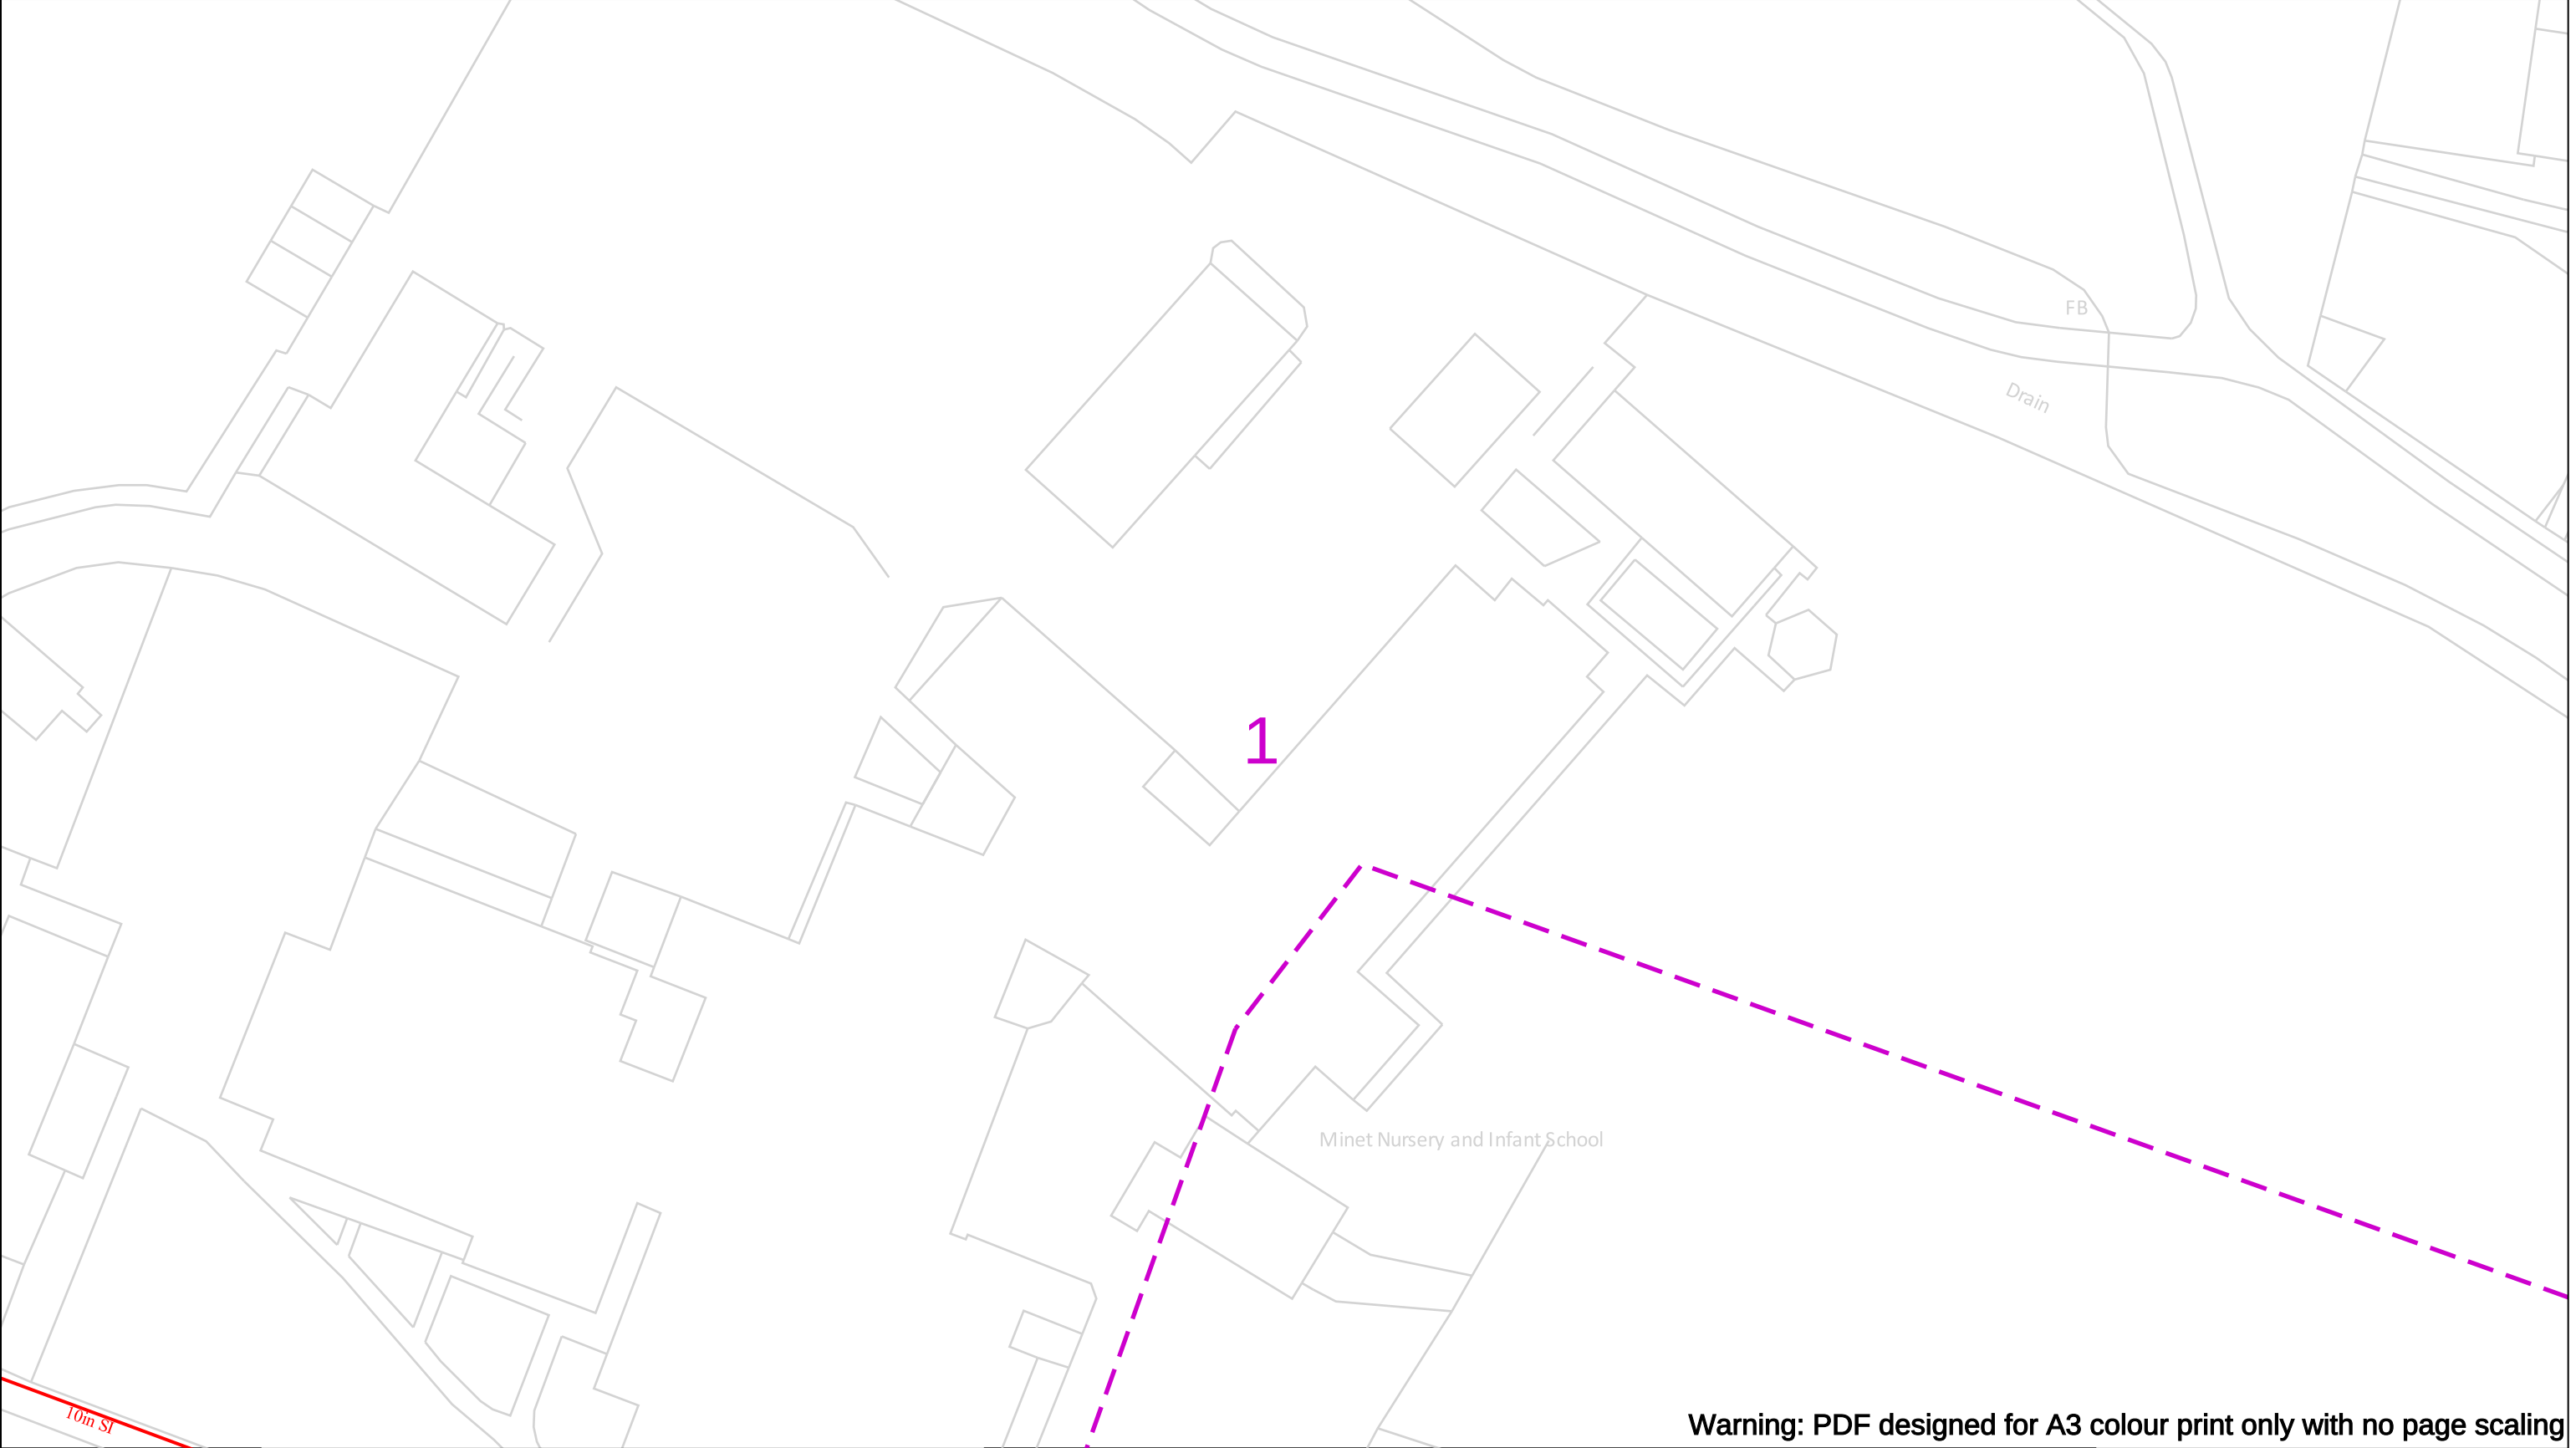


Warning: PDF designed for A3 colour print only with no page scaling

	View extent: 200m, 115m	In case of an emergency call 0800 111 999		 Cadent Your Gas Network
Date Requested: 15/09/2021 Job Reference: 23270156 Site Location: 510755 180225 Requested by: Mr Brian McMaster Your Scheme/Reference: NOC/BGJHM742 Scale: 1:500 (When plotted at A3)	IMPORTANT NOTICES This plan shows these pipes owned by Cadent Gas Limited in its role as a Licensed Gas Transporter (GT). Gas pipes owned by other GT's or otherwise privately owned may be present in this area. Information with regards to such pipes should be obtained from the relevant owners. The information shown on this plan is given without warranty, the accuracy thereof cannot be guaranteed. Service pipes, valves, syphons, stub connections etc. are not shown but their presence should be anticipated. No liability of any kind whatsoever is accepted by Cadent Gas Limited or their agents, servants or contractors for any errors or omission. Safe digging practices, in accordance with HS(G)47, must be used to verify and establish the actual position of mains, pipes, services and other apparatus on site before any mechanical plant is used. It is your responsibility to ensure that this information is provided to all persons (either direct labour or contractors) working for you on or near gas apparatus. The information included on this plan should not be referred to beyond a period of 28 days from the date of issue.	50m Dig Sites  LP Mains  MP Mains  IP Mains  LHP Mains Area:  Line:   Valve  Depth of cover  Syphon  Diameter Change  Material Change  Out of Standard Service		
Crown Copyright © - This plan is reproduced from or based on the OS map by Cadent Gas Limited, with the sanction of the controller of HM Stationary Office. Crown Copyright Reserved. Ordnance Survey Licence number 100024886				

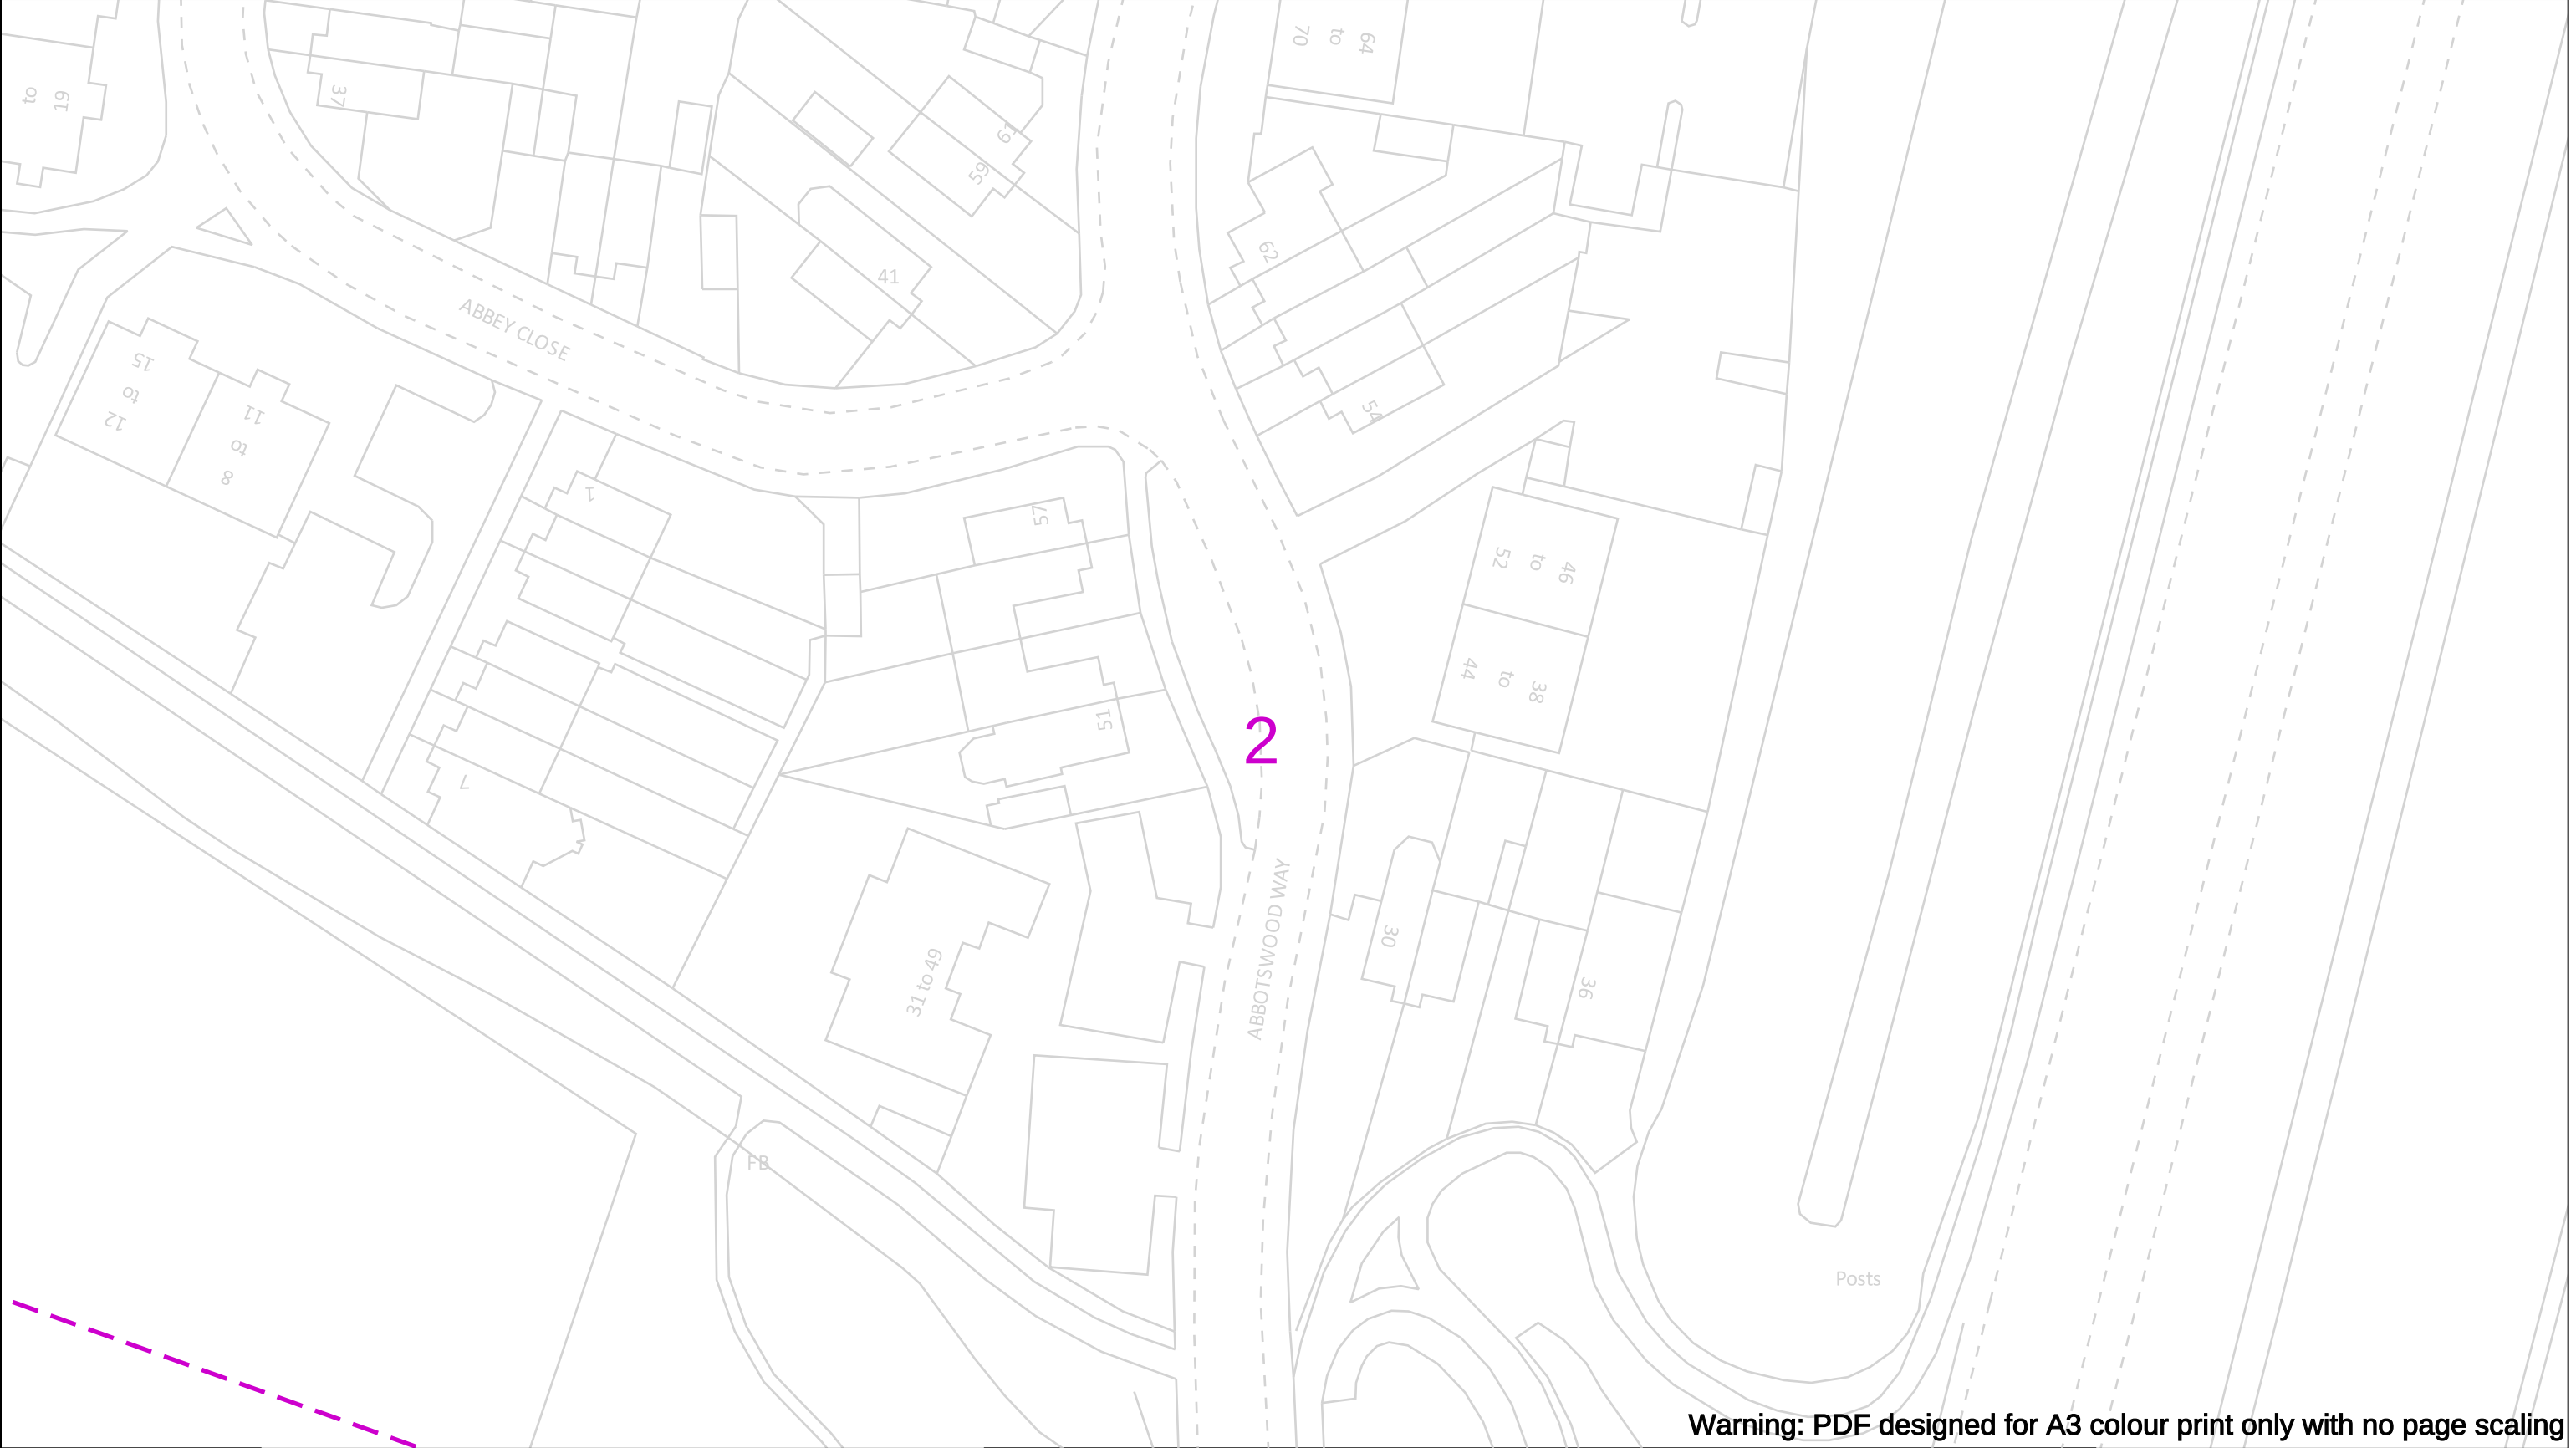

Warning: PDF designed for A3 colour print only with no page scaling

Date Requested: 15/09/2021 Job Reference: 23270156 Site Location: 510755 180225 Requested by: Mr Brian McMaster Your Scheme/Reference: NOC/BGJHM742 Scale: 1:500 (When plotted at A3)		View extent: 200m, 115m IMPORTANT NOTICES This plan shows these pipes owned by Cadent Gas Limited in its role as a Licensed Gas Transporter (GT). Gas pipes owned by other GT's or otherwise privately owned may be present in this area. Information with regards to such pipes should be obtained from the relevant owners. The information shown on this plan is given without warranty, the accuracy thereof cannot be guaranteed. Service pipes, valves, syphons, stub connections etc. are not shown but their presence should be anticipated. No liability of any kind whatsoever is accepted by Cadent Gas Limited or their agents, servants or contractors for any errors or omission. Safe digging practices, in accordance with HS(G)47, must be used to verify and establish the actual position of mains, pipes, services and other apparatus on site before any mechanical plant is used. It is your responsibility to ensure that this information is provided to all persons (either direct labour or contractors) working for you on or near gas apparatus. The information included on this plan should not be referred to beyond a period of 28 days from the date of issue.	In case of an emergency call 0800 111 999 Dig Sites LP Mains MP Mains IP Mains LHP Mains Area: Line: Valve Depth of cover Syphon Diameter Change Material Change Out of Standard Service Cadent Your Gas Network
Crown Copyright © - This plan is reproduced from or based on the OS map by Cadent Gas Limited, with the sanction of the controller of HM Stationary Office. Crown Copyright Reserved. Ordnance Survey Licence number 100024886			

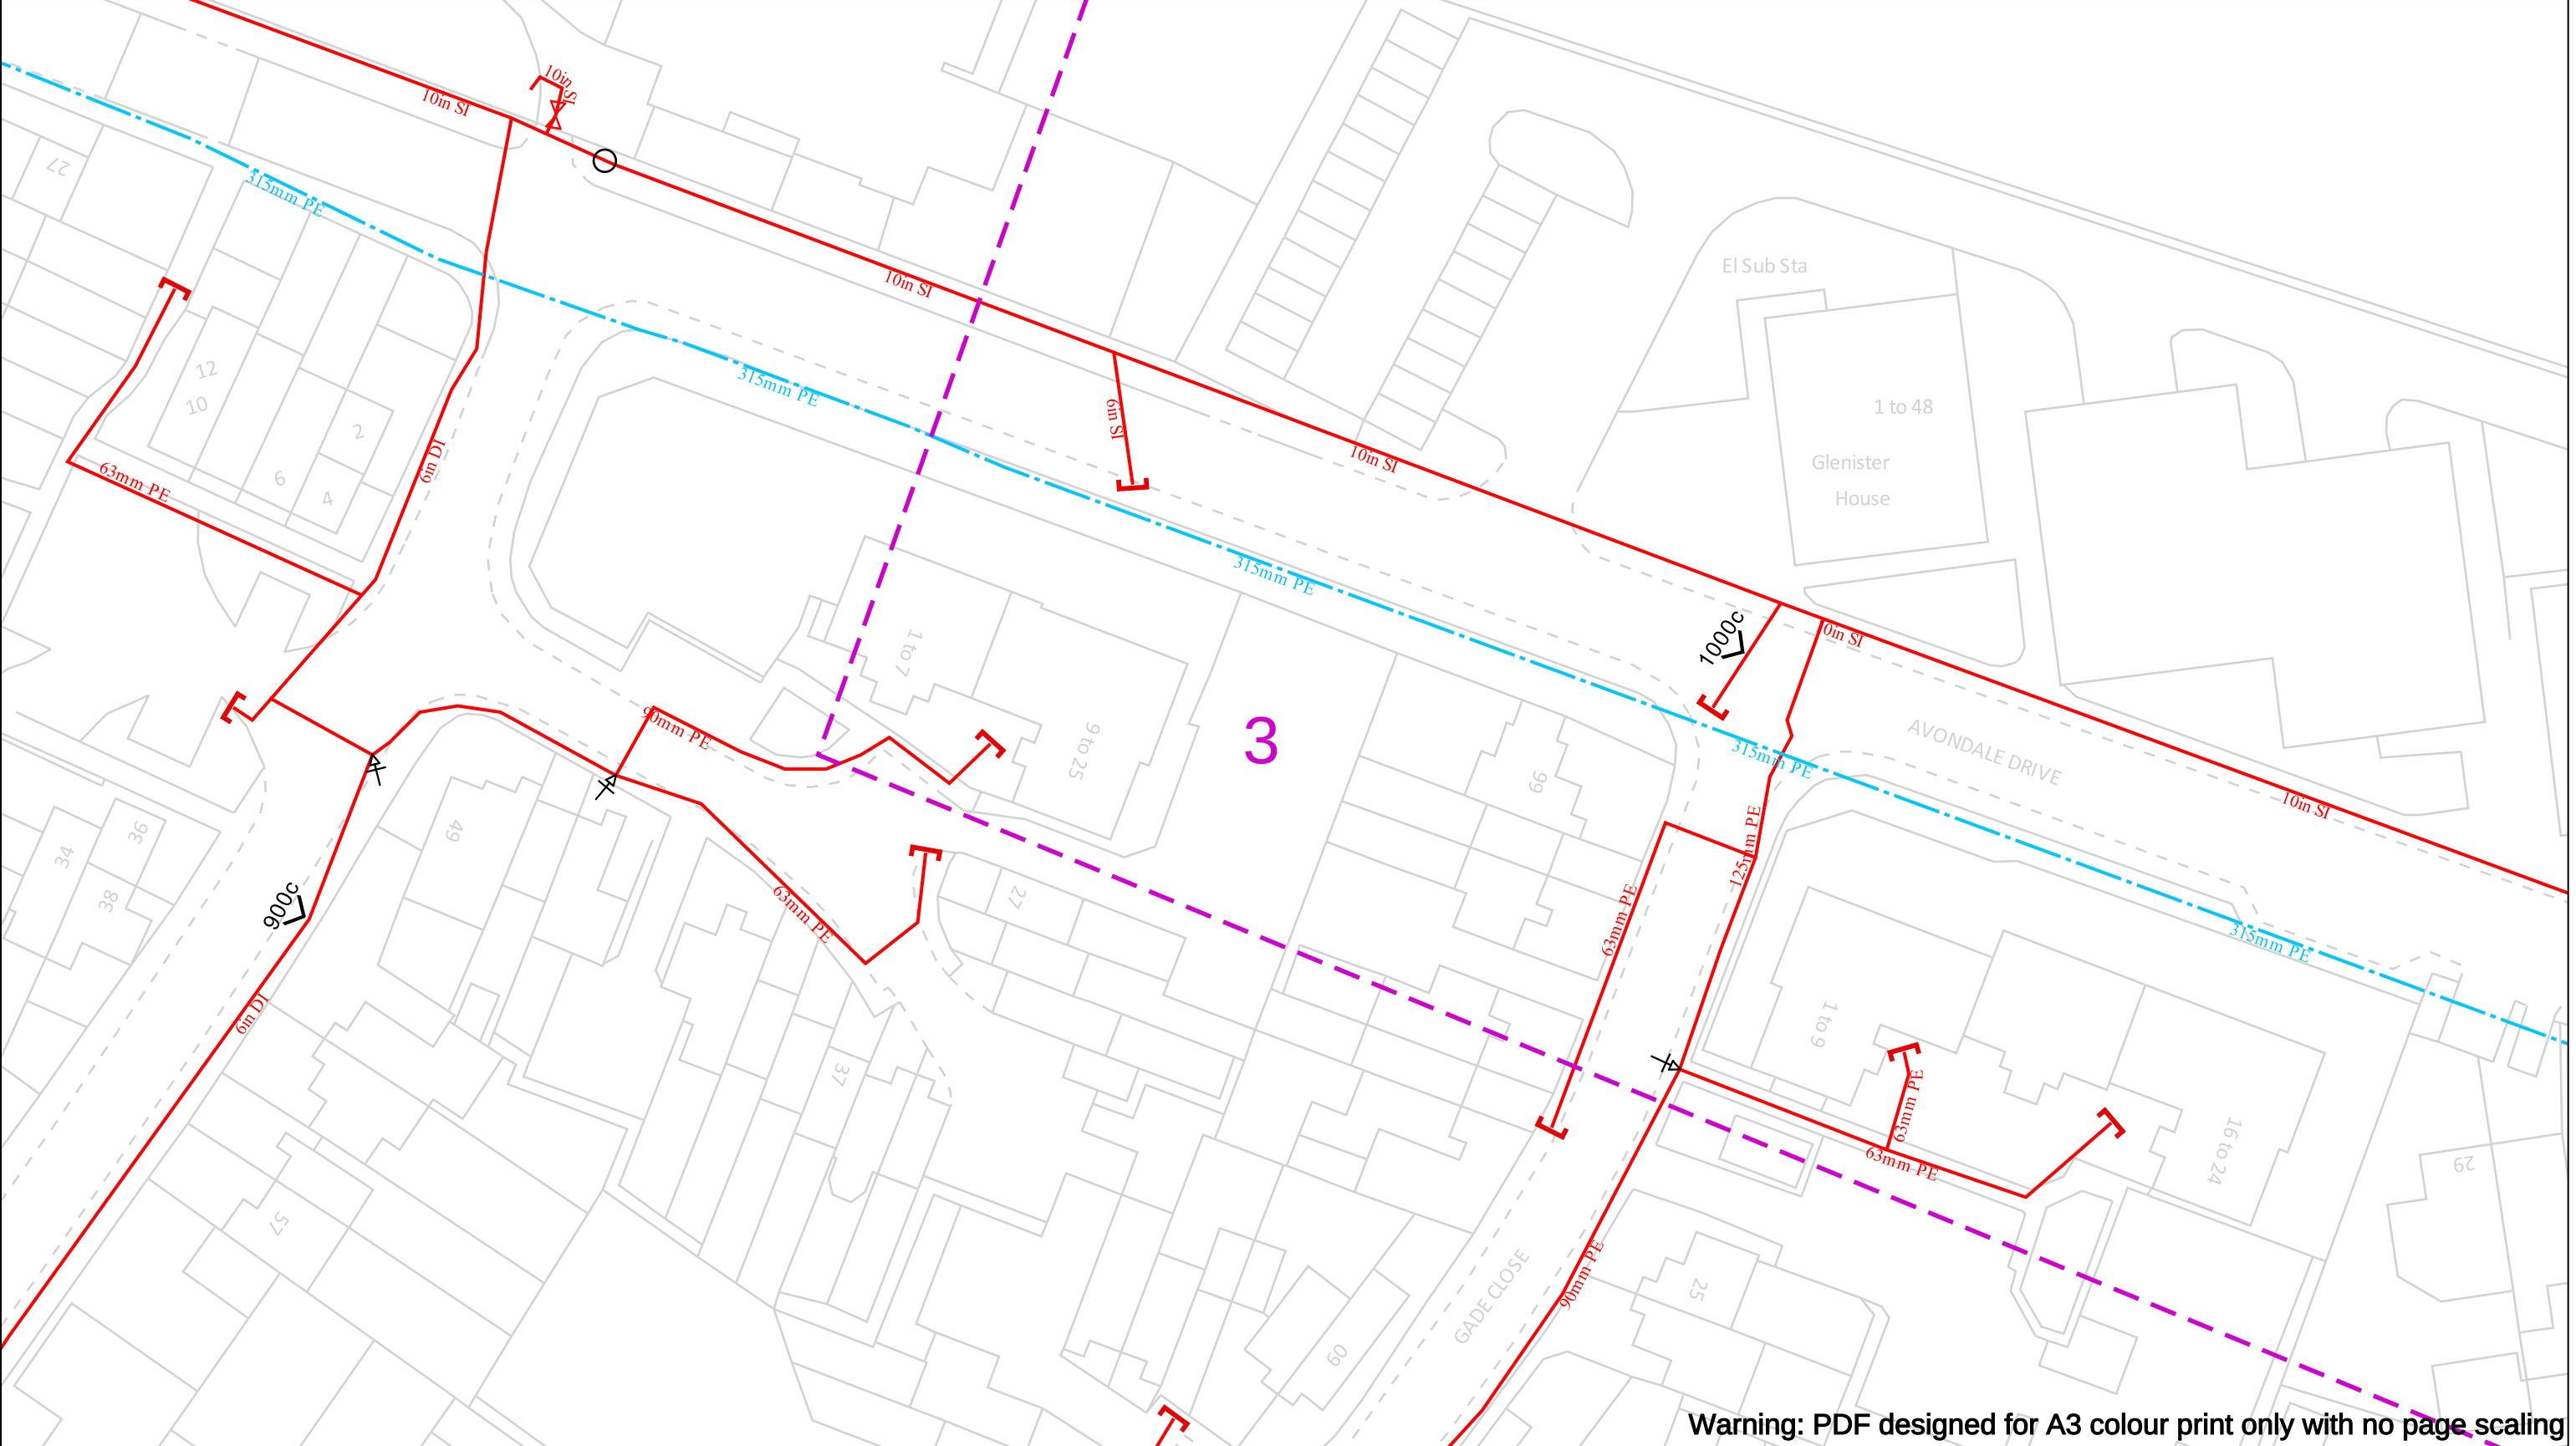

Date Requested: 15/09/2021
Job Reference: 23270156
Site Location: 510755 180225
Requested by:
Mr Brian McMaster
Your Scheme/Reference:
NOC/BGJHM742

Scale: 1:500 (When plotted at A3)

View extent: 200m, 115m

IMPORTANT NOTICES

This plan shows these pipes owned by Cadent Gas Limited in its role as a Licensed Gas Transporter (GT). Gas pipes owned by other GT's or otherwise privately owned may be present in this area. Information with regards to such pipes should be obtained from the relevant owners. The information shown on this plan is given without warranty, the accuracy thereof cannot be guaranteed. Service pipes, valves, syphons, stub connections etc. are not shown but their presence should be anticipated. No liability of any kind whatsoever is accepted by Cadent Gas Limited or their agents, servants or contractors for any errors or omission. Safe digging practices, in accordance with HS(G)47, must be used to verify and establish the actual position of mains, pipes, services and other apparatus on site before any mechanical plant is used. It is your responsibility to ensure that this information is provided to all persons (either direct labour or contractors) working for you on or near gas apparatus. The information included on this plan should not be referred to beyond a period of 28 days from the date of issue.

In case of an emergency call 0800 111 999

50m

Dig Sites

Area: Line:


LP Mains
 MP Mains
 IP Mains
 LHP Mains

Valve
 Depth of cover
 Syphon

Diameter Change
 Material Change
 Out of Standard Service

Cadent
Your Gas Network

Crown Copyright © - This plan is reproduced from or based on the OS map by Cadent Gas Limited, with the sanction of the controller of HM Stationary Office. Crown Copyright Reserved. Ordnance Survey Licence number 100024886

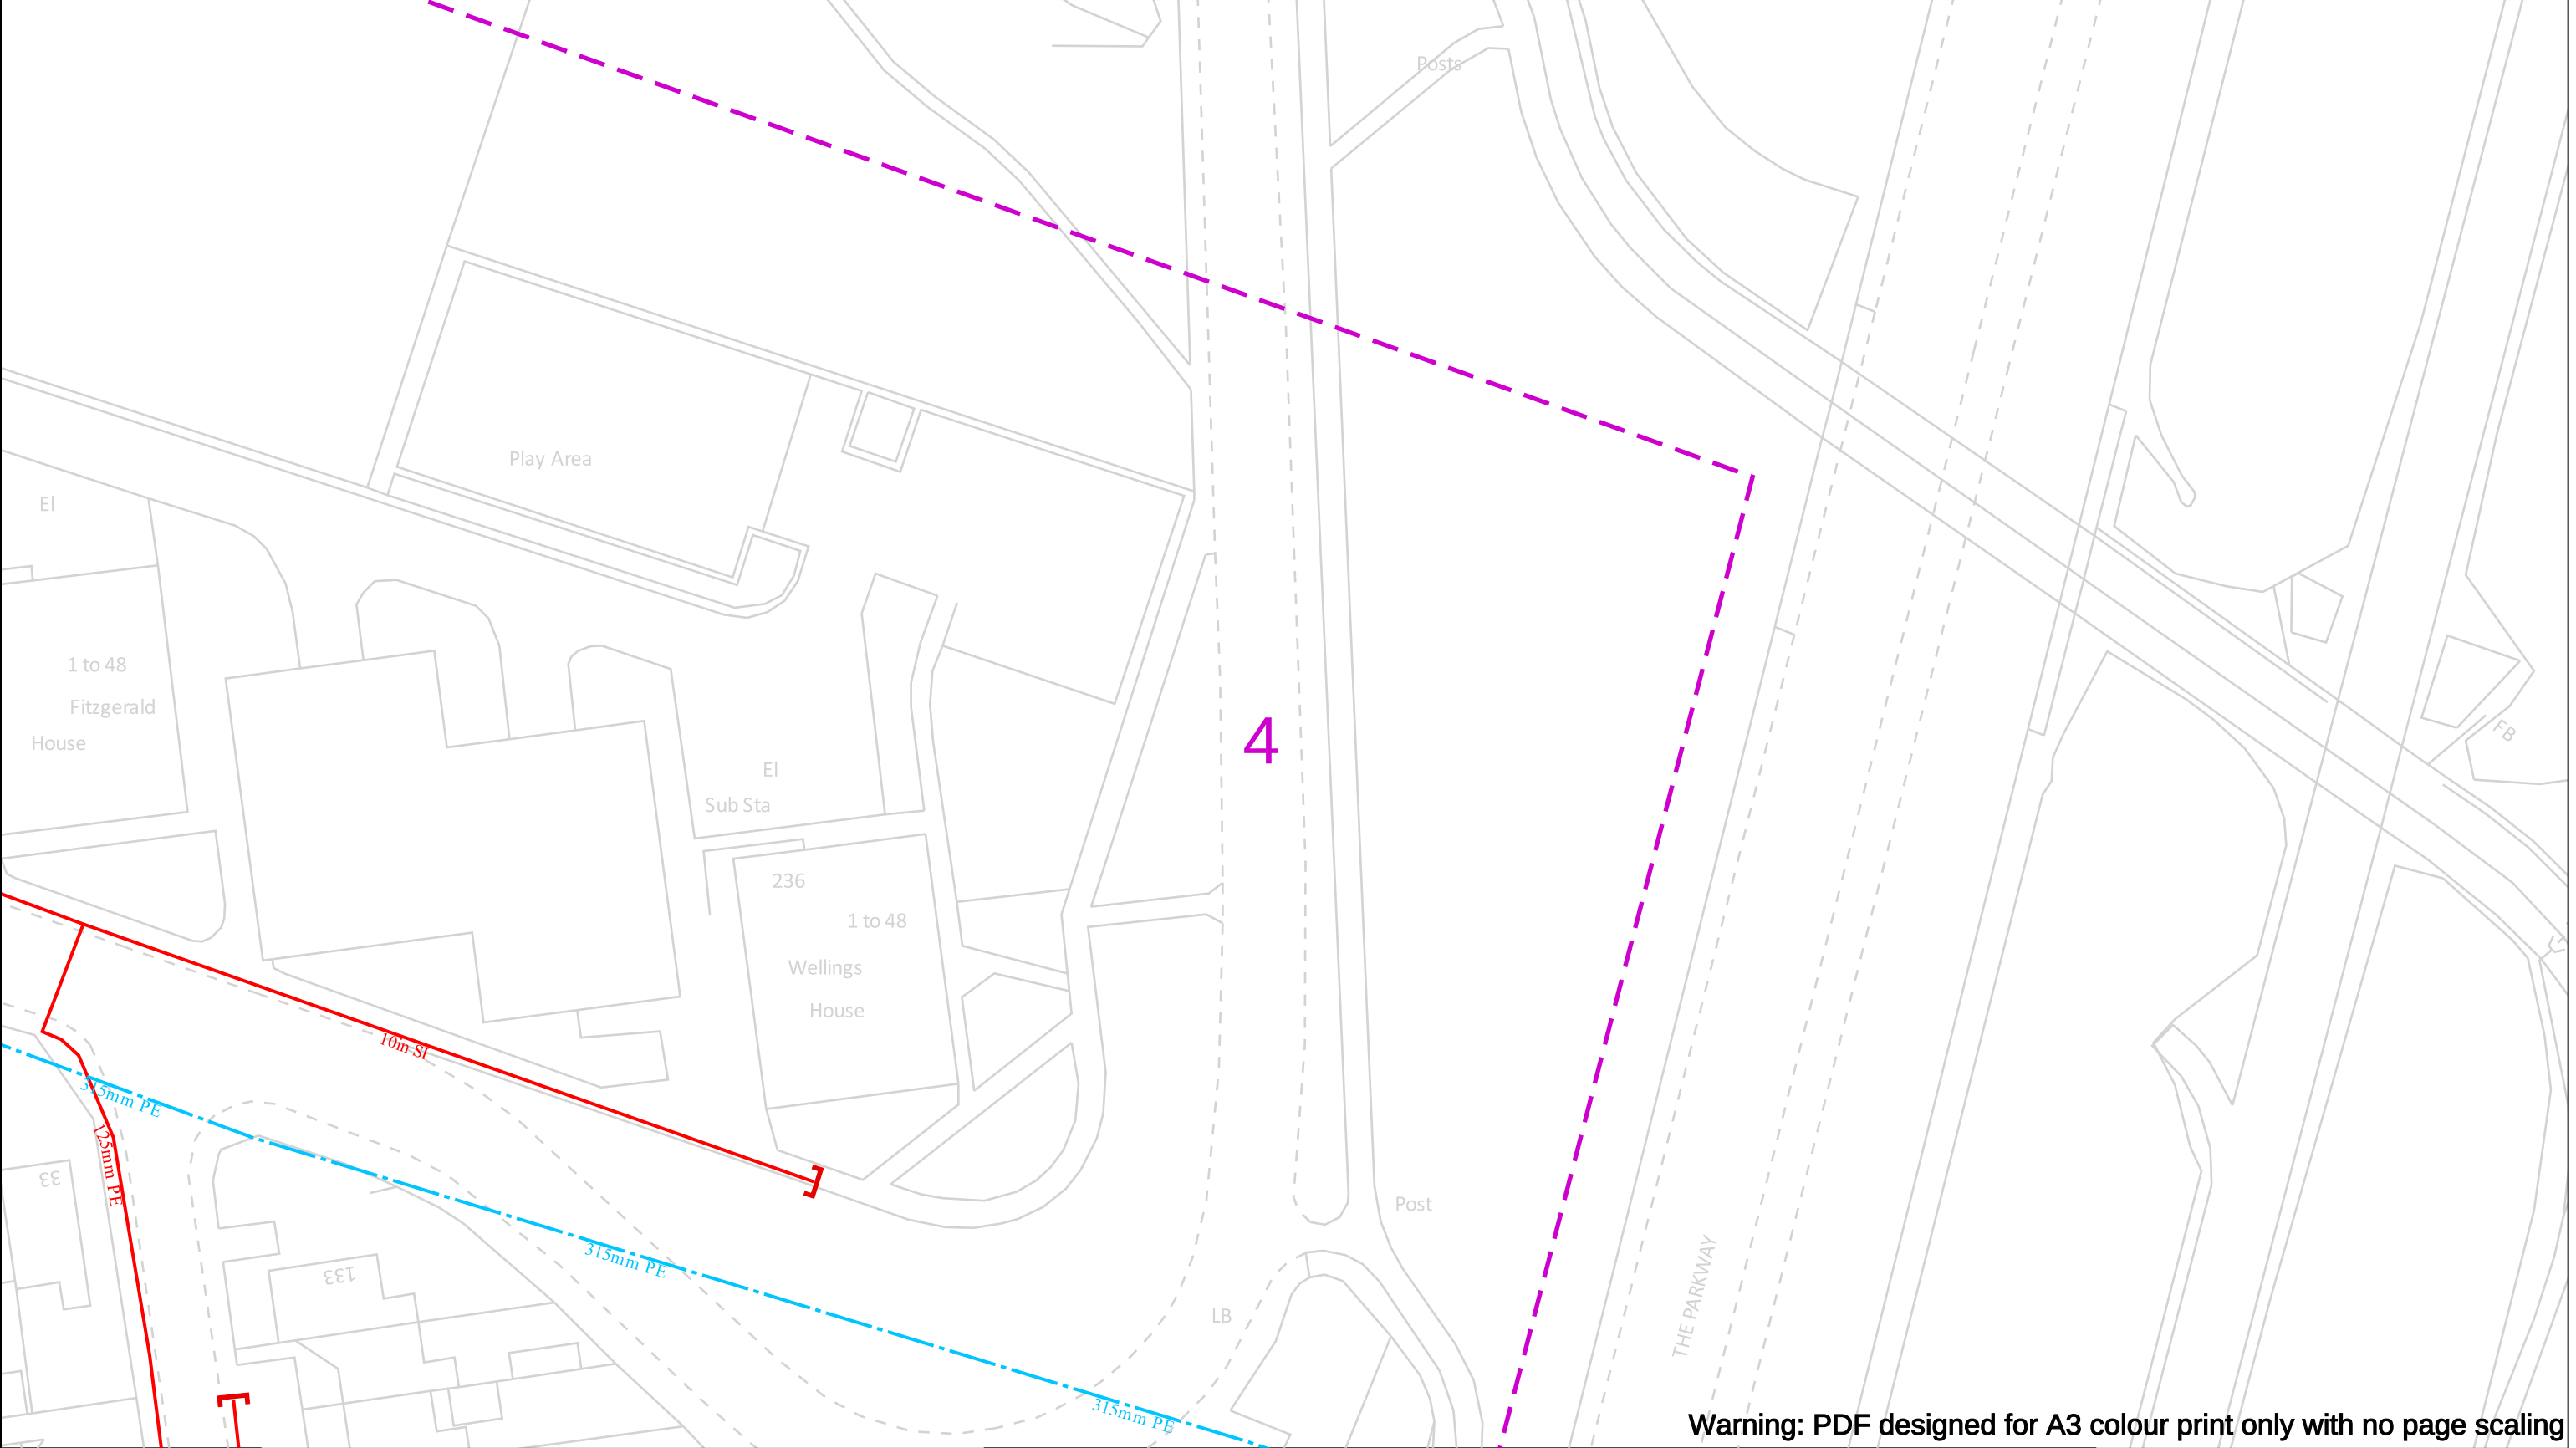

Warning: PDF designed for A3 colour print only with no page scaling

Date Requested: 15/09/2021
Job Reference: 23270156
Site Location: 510755 180225
Requested by:
Mr Brian McMaster
Your Scheme/Reference:
NOC/BGJHM742

Scale: 1:500 (When plotted at A3)

View extent: 200m, 115m

IMPORTANT NOTICES

This plan shows these pipes owned by Cadent Gas Limited in its role as a Licensed Gas Transporter (GT). Gas pipes owned by other GT's or otherwise privately owned may be present in this area. Information with regards to such pipes should be obtained from the relevant owners. The information shown on this plan is given without warranty, the accuracy thereof cannot be guaranteed. Service pipes, valves, syphons, stub connections etc. are not shown but their presence should be anticipated. No liability of any kind whatsoever is accepted by Cadent Gas Limited or their agents, servants or contractors for any errors or omission. Safe digging practices, in accordance with HS(G)47, must be used to verify and establish the actual position of mains, pipes, services and other apparatus on site before any mechanical plant is used. It is your responsibility to ensure that this information is provided to all persons (either direct labour or contractors) working for you on or near gas apparatus. The information included on this plan should not be referred to beyond a period of 28 days from the date of issue.

In case of an emergency call 0800 111 999

50m

Dig Sites

Area:

Line:

LP Mains

MP Mains

IP Mains

LHP Mains

Valve


Depth of cover

Syphon

Diameter Change

Material ChangeOut of Standard Service

Your Gas Network

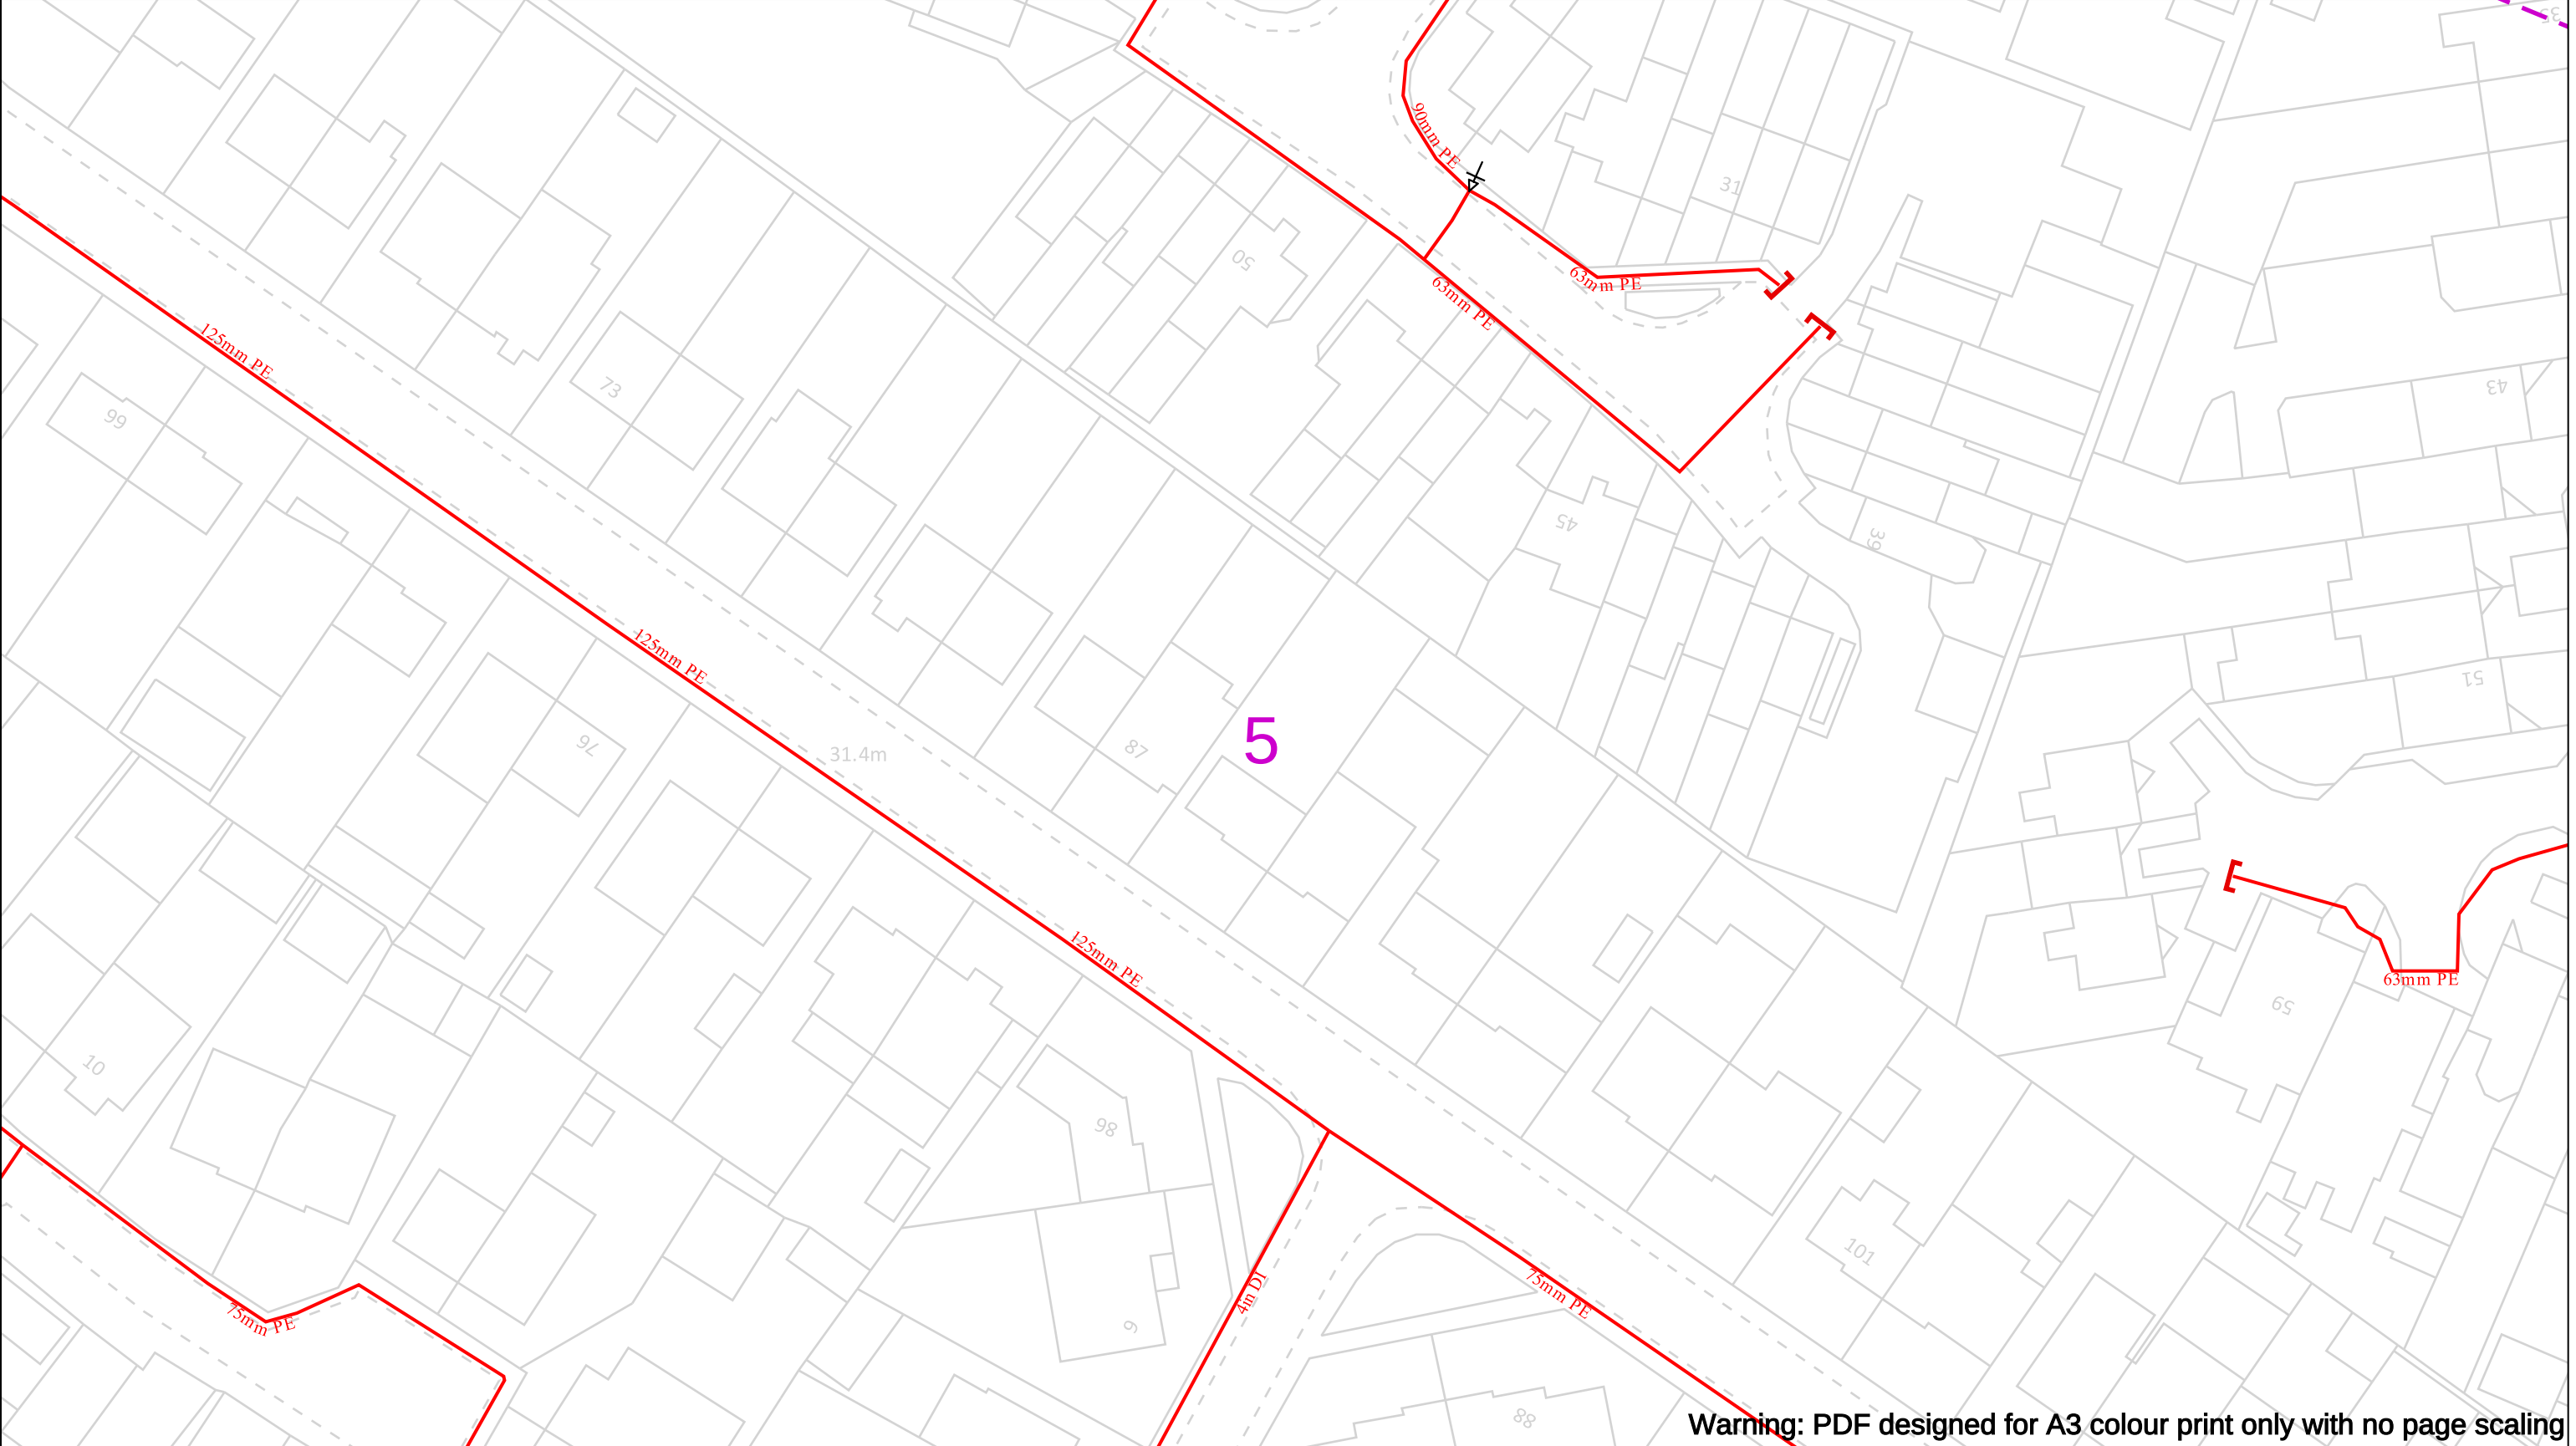


Warning: PDF designed for A3 colour print only with no page scaling

Date Requested: 15/09/2021 Job Reference: 23270156 Site Location: 510755 180225 Requested by: Mr Brian McMaster Your Scheme/Reference: NOC/BGJHM742 Scale: 1:500 (When plotted at A3)		View extent: 200m, 115m IMPORTANT NOTICES This plan shows these pipes owned by Cadent Gas Limited in its role as a Licensed Gas Transporter (GT). Gas pipes owned by other GT's or otherwise privately owned may be present in this area. Information with regards to such pipes should be obtained from the relevant owners. The information shown on this plan is given without warranty, the accuracy thereof cannot be guaranteed. Service pipes, valves, syphons, stub connections etc. are not shown but their presence should be anticipated. No liability of any kind whatsoever is accepted by Cadent Gas Limited or their agents, servants or contractors for any errors or omission. Safe digging practices, in accordance with HS(G)47, must be used to verify and establish the actual position of mains, pipes, services and other apparatus on site before any mechanical plant is used. It is your responsibility to ensure that this information is provided to all persons (either direct labour or contractors) working for you on or near gas apparatus. The information included on this plan should not be referred to beyond a period of 28 days from the date of issue.	In case of an emergency call 0800 111 999 Dig Sites LP Mains MP Mains IP Mains LHP Mains Area: Line: Valve Depth of cover Syphon Diameter Change Material Change Out of Standard Service	
---	--	--	---	--


Cadent

Your Gas Network

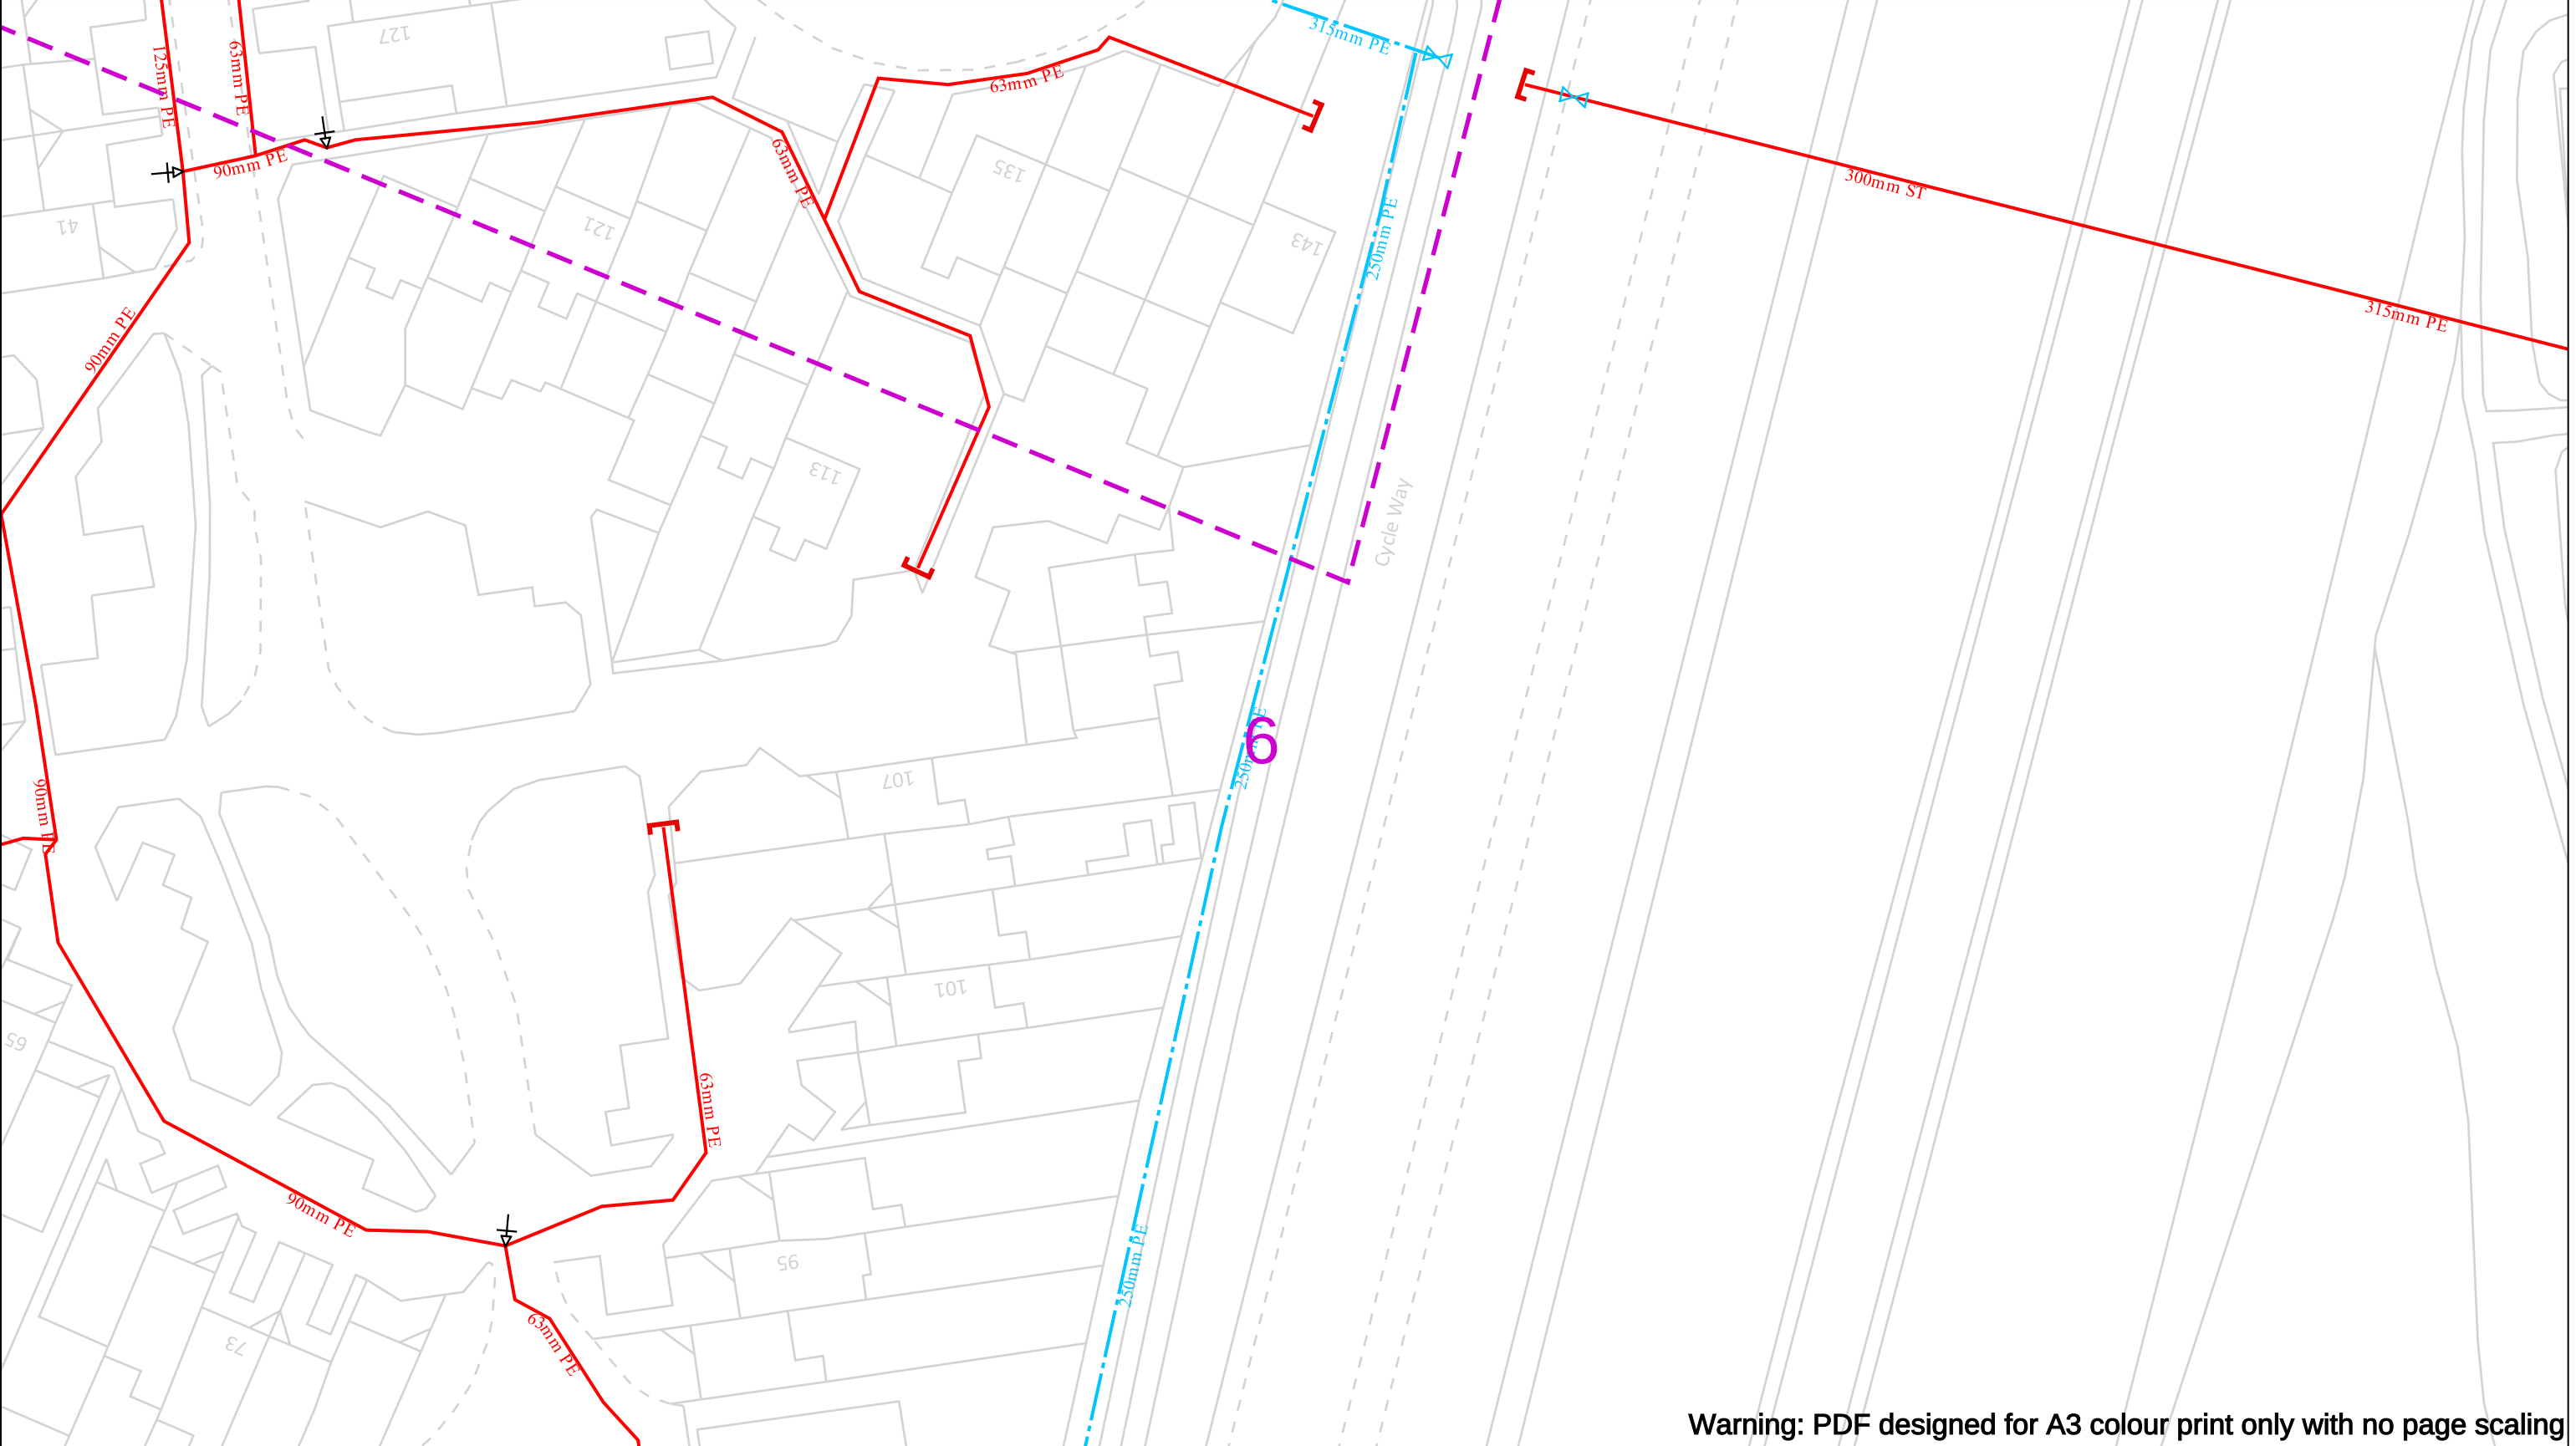

Warning: PDF designed for A3 colour print only with no page scaling

Date Requested: 15/09/2021 Job Reference: 23270156 Site Location: 510755 180225 Requested by: Mr Brian McMaster Your Scheme/Reference: NOC/BGJHM742 Scale: 1:500 (When plotted at A3)	View extent: 200m, 115m IMPORTANT NOTICES This plan shows these pipes owned by Cadent Gas Limited in its role as a Licensed Gas Transporter (GT). Gas pipes owned by other GT's or otherwise privately owned may be present in this area. Information with regards to such pipes should be obtained from the relevant owners. The information shown on this plan is given without warranty, the accuracy thereof cannot be guaranteed. Service pipes, valves, syphons, stub connections etc. are not shown but their presence should be anticipated. No liability of any kind whatsoever is accepted by Cadent Gas Limited or their agents, servants or contractors for any errors or omission. Safe digging practices, in accordance with HS(G)47, must be used to verify and establish the actual position of mains, pipes, services and other apparatus on site before any mechanical plant is used. It is your responsibility to ensure that this information is provided to all persons (either direct labour or contractors) working for you on or near gas apparatus. The information included on this plan should not be referred to beyond a period of 28 days from the date of issue.	In case of an emergency call 0800 111 999 50m <table><tr><td>Dig Sites</td><td>Area: </td><td>Line: </td></tr><tr><td></td><td>LP Mains</td><td></td><td>Valve</td><td></td><td>Diameter Change</td></tr><tr><td></td><td>MP Mains</td><td></td><td>Depth of cover</td><td></td><td>Material Change</td></tr><tr><td></td><td>IP Mains</td><td></td><td>Syphon</td><td></td><td>Out of Standard Service</td></tr><tr><td></td><td>LHP Mains</td><td></td><td></td><td></td><td></td></tr></table>	Dig Sites	Area:	Line:		LP Mains		Valve		Diameter Change		MP Mains		Depth of cover		Material Change		IP Mains		Syphon		Out of Standard Service		LHP Mains					Your Gas Network
Dig Sites	Area:	Line:																												
	LP Mains		Valve		Diameter Change																									
	MP Mains		Depth of cover		Material Change																									
	IP Mains		Syphon		Out of Standard Service																									
	LHP Mains																													
Crown Copyright © - This plan is reproduced from or based on the OS map by Cadent Gas Limited, with the sanction of the controller of HM Stationary Office. Crown Copyright Reserved. Ordnance Survey Licence number 100024886																														

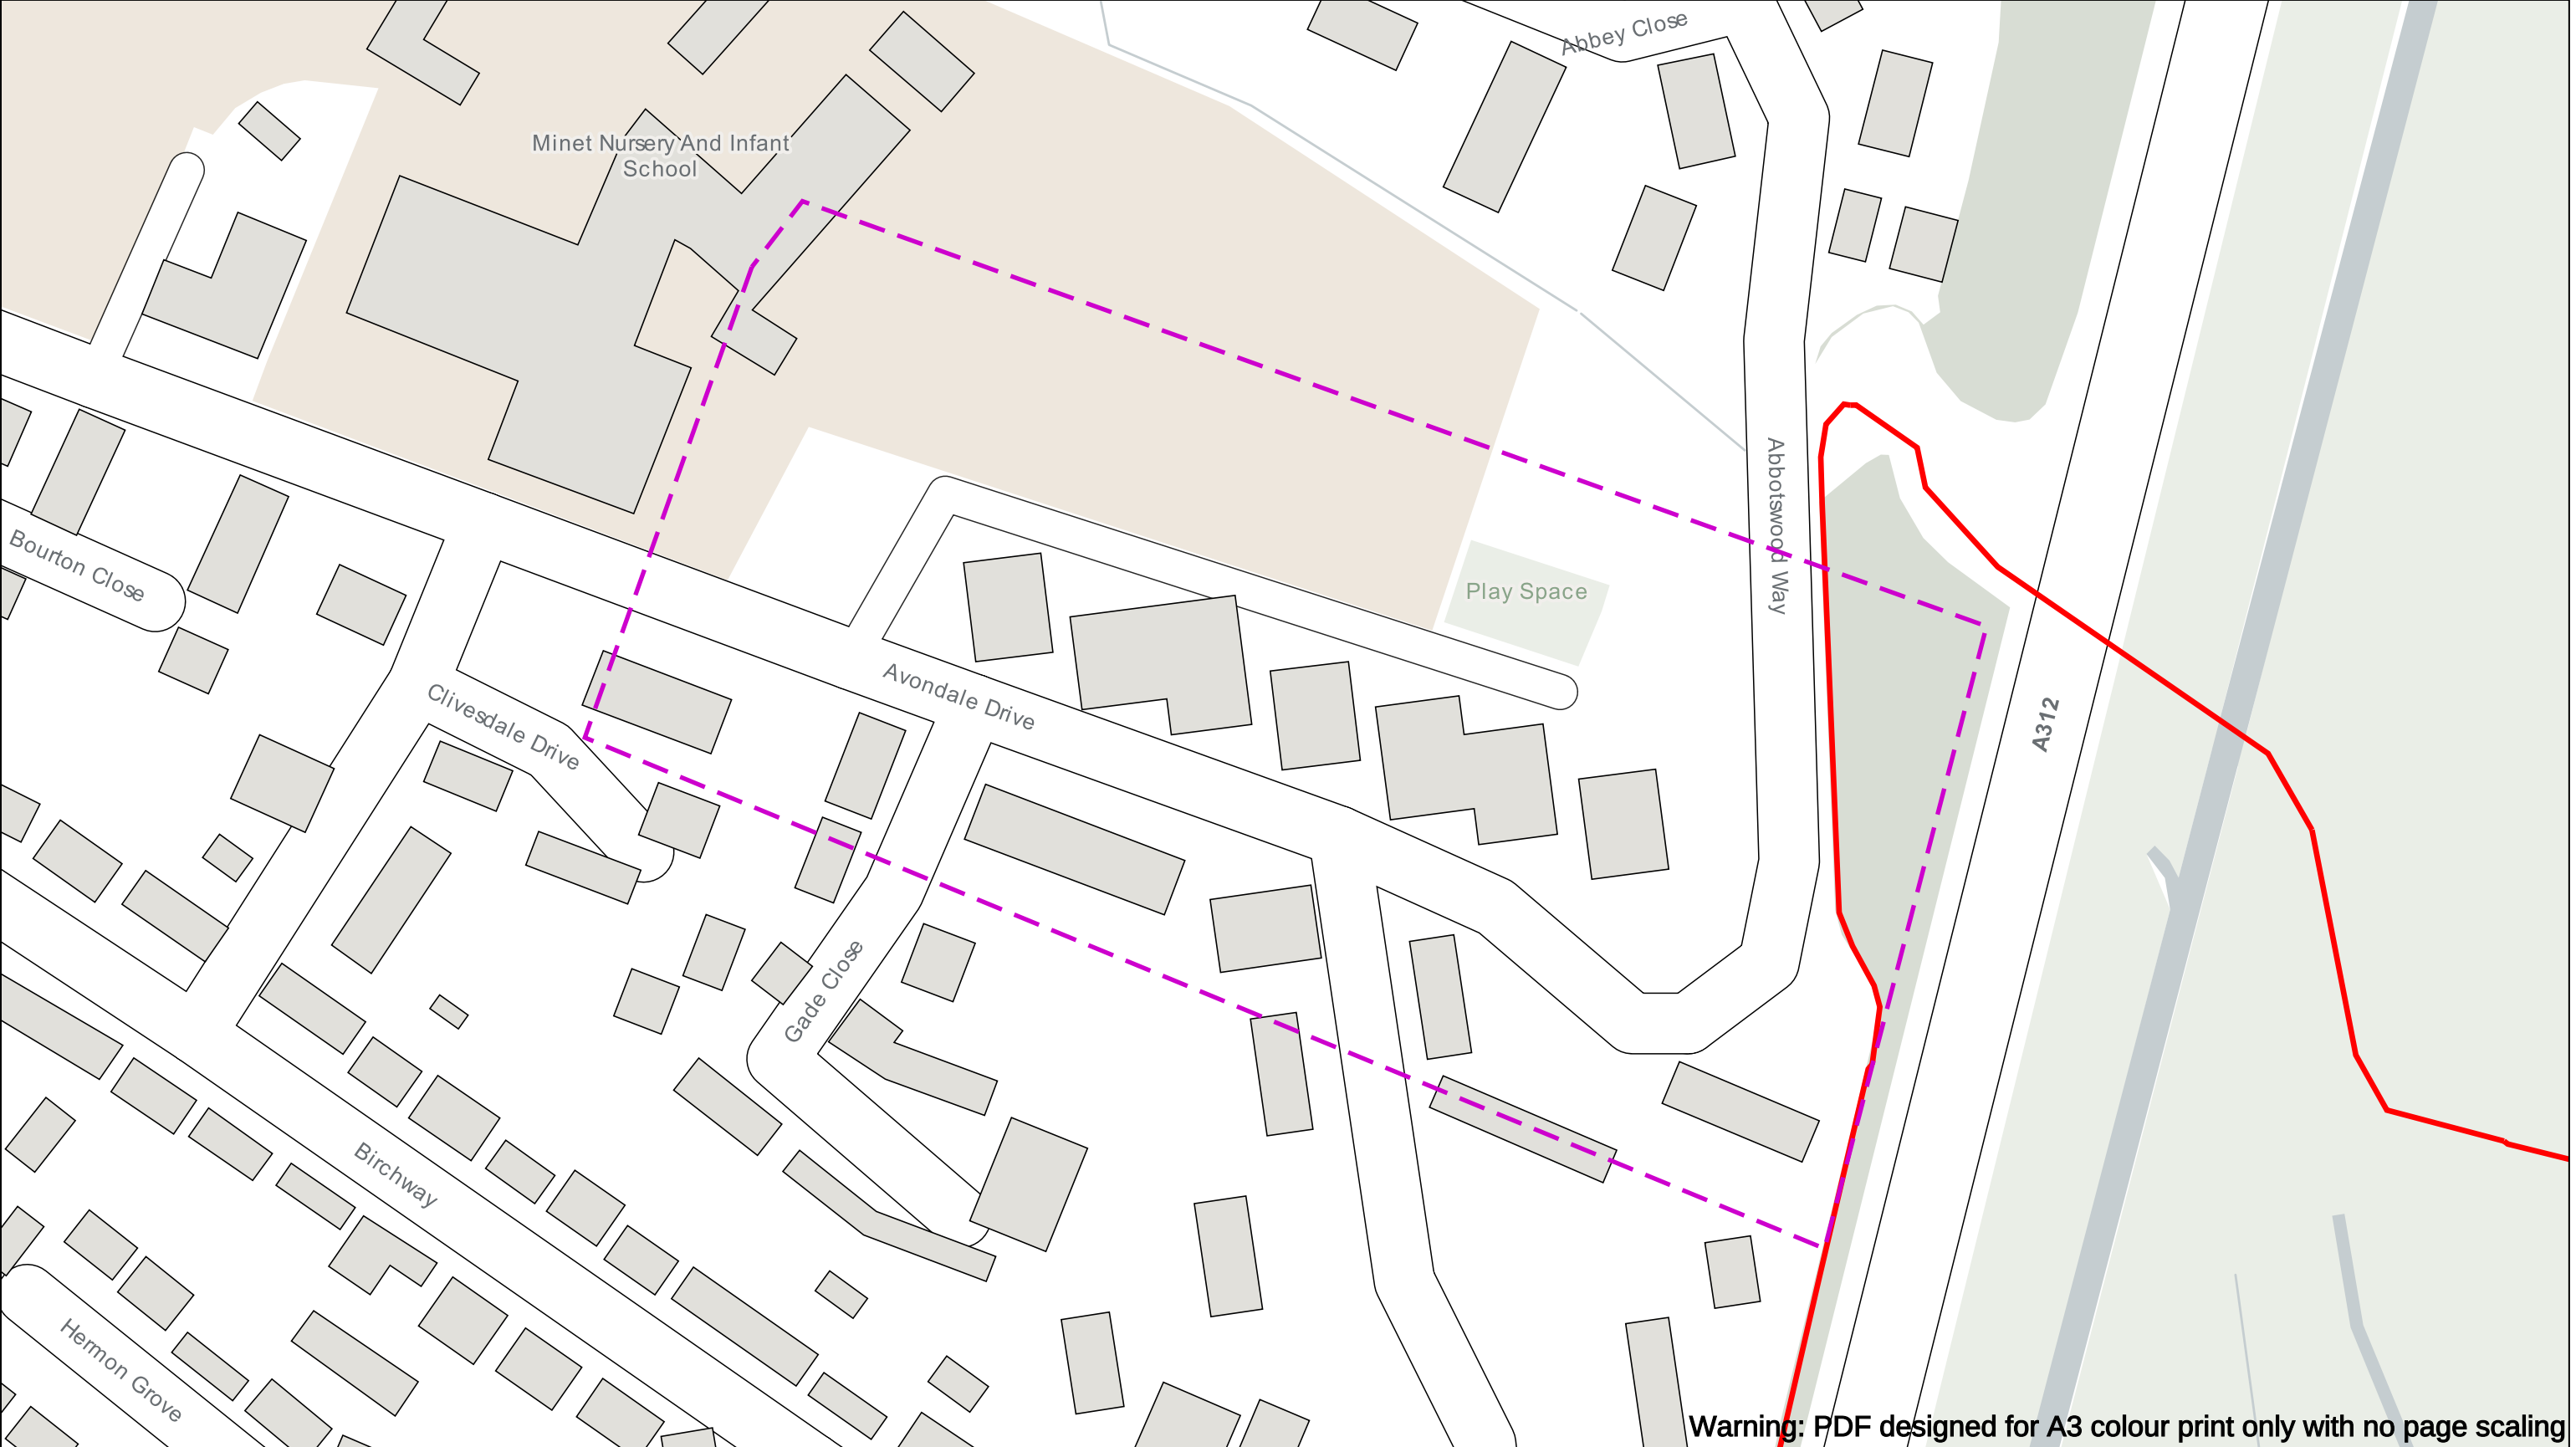

Warning: PDF designed for A3 colour print only with no page scaling

0100 m

Dig Sites

Area:  Line: 

Date Requested: 17/09/2021
Job Reference: 23270156
Site Location: 510495 180122
Requested by:
Mr Brian McMaster

Your Scheme/Reference:
NOC/BGJHM742

The information on this document is proprietary and shall not be used, copied, reproduced or disclosed in whole or in part without written consent of GTT. The location of GTT's apparatus is indicated on the plan for general guidance but the exact location may vary from that shown. GTT cannot guarantee the accuracy of this document and Safe Digging Practices should always be used to identify the exact location of any utility's plant. GTT accept no liability for any errors or omissions.

 GTT Route

In Emergency Call: +3531 (0) 8673 600 Option 1






Southport Business Park
Wight Moss Way
Southport, PR8 4HQ
United Kingdom

+44 (0) 7970 775 310
Michael.Hayward@gtt.net
Global.Operations@gtt.net

Scale: 1:1250 (When plotted at A3)

The material contained on this plot has been reproduced from an Ordnance Survey map with permission of the controller of H.M.S.O. Crown Copyright and database right 2020
Warning: PDF designed for colour print only with no page scaling. This Information is given as a guide only and its accuracy cannot be guaranteed
Plans generated by DigSAFE Pro™ software provided by LinesearchbeforeUdig.

(Page 1)

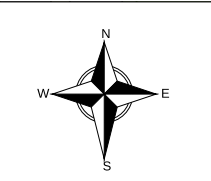

Some of the material in this plan has been reproduced from an Ordnance Survey map with the permission of The Controller of Her Majesty's Stationary Office, © Crown Copyright
Ordnance Copyright & Ordnance Survey GB
License 100031653

Legend

- Underground Route.Route Act. - Leased
- Underground Route.Route Act. - Third Party



Vodafone Limited (No01471587) registered office is at Vodafone House, The Connection, Newbury, Berkshire, RG142FN

Plot Date : 16/09/2021 Scale : 1:1250

This plan shows apparatus owned by members of the Vodafone Group of companies (including legacy telecommunication companies currently within the group)

Information with regard to such apparatus should always be obtained from Vodafone or its appointed agents.





bitmap_layout select_raster

LEGEND

- EXISTING PLANT
- EXISTING PLANT

bitmap_layout select_raster

Pavili

Head Office
CityFibre Holdings Ltd
15 Bedford Street,
London,
WC2E 9HE

Tel: 0845 293 0774
Web: www.cityfibre.com

Asset Office
CityFibre Holdings Ltd,
Rutherford House,
Birchwood,
Warrington,
WA3 6ZH

Email: asset.team@cityfibre.com

Disclaimer:

Information shown on this plan is for general guidance only.
No warranty is made as to its accuracy.
This plan must not be solely relied upon in the event of
excavation or other works being carried out in the vicinity
of Cityfibre plant.
No liability of any kind is accepted by Cityfibre, its agents or
servants for any error, omission, discrepancy or
deviation. This information is valid for the date printed.

Project

Plant Enquiry

Drawing

Existing Plant

Drawn by:

smallworld

Date: 15/09/2021

Drawing No.


CFH_EP_000001

Revision


001

Scale: 1:2500

A4

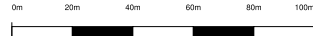

Maps by email Plant Information Reply

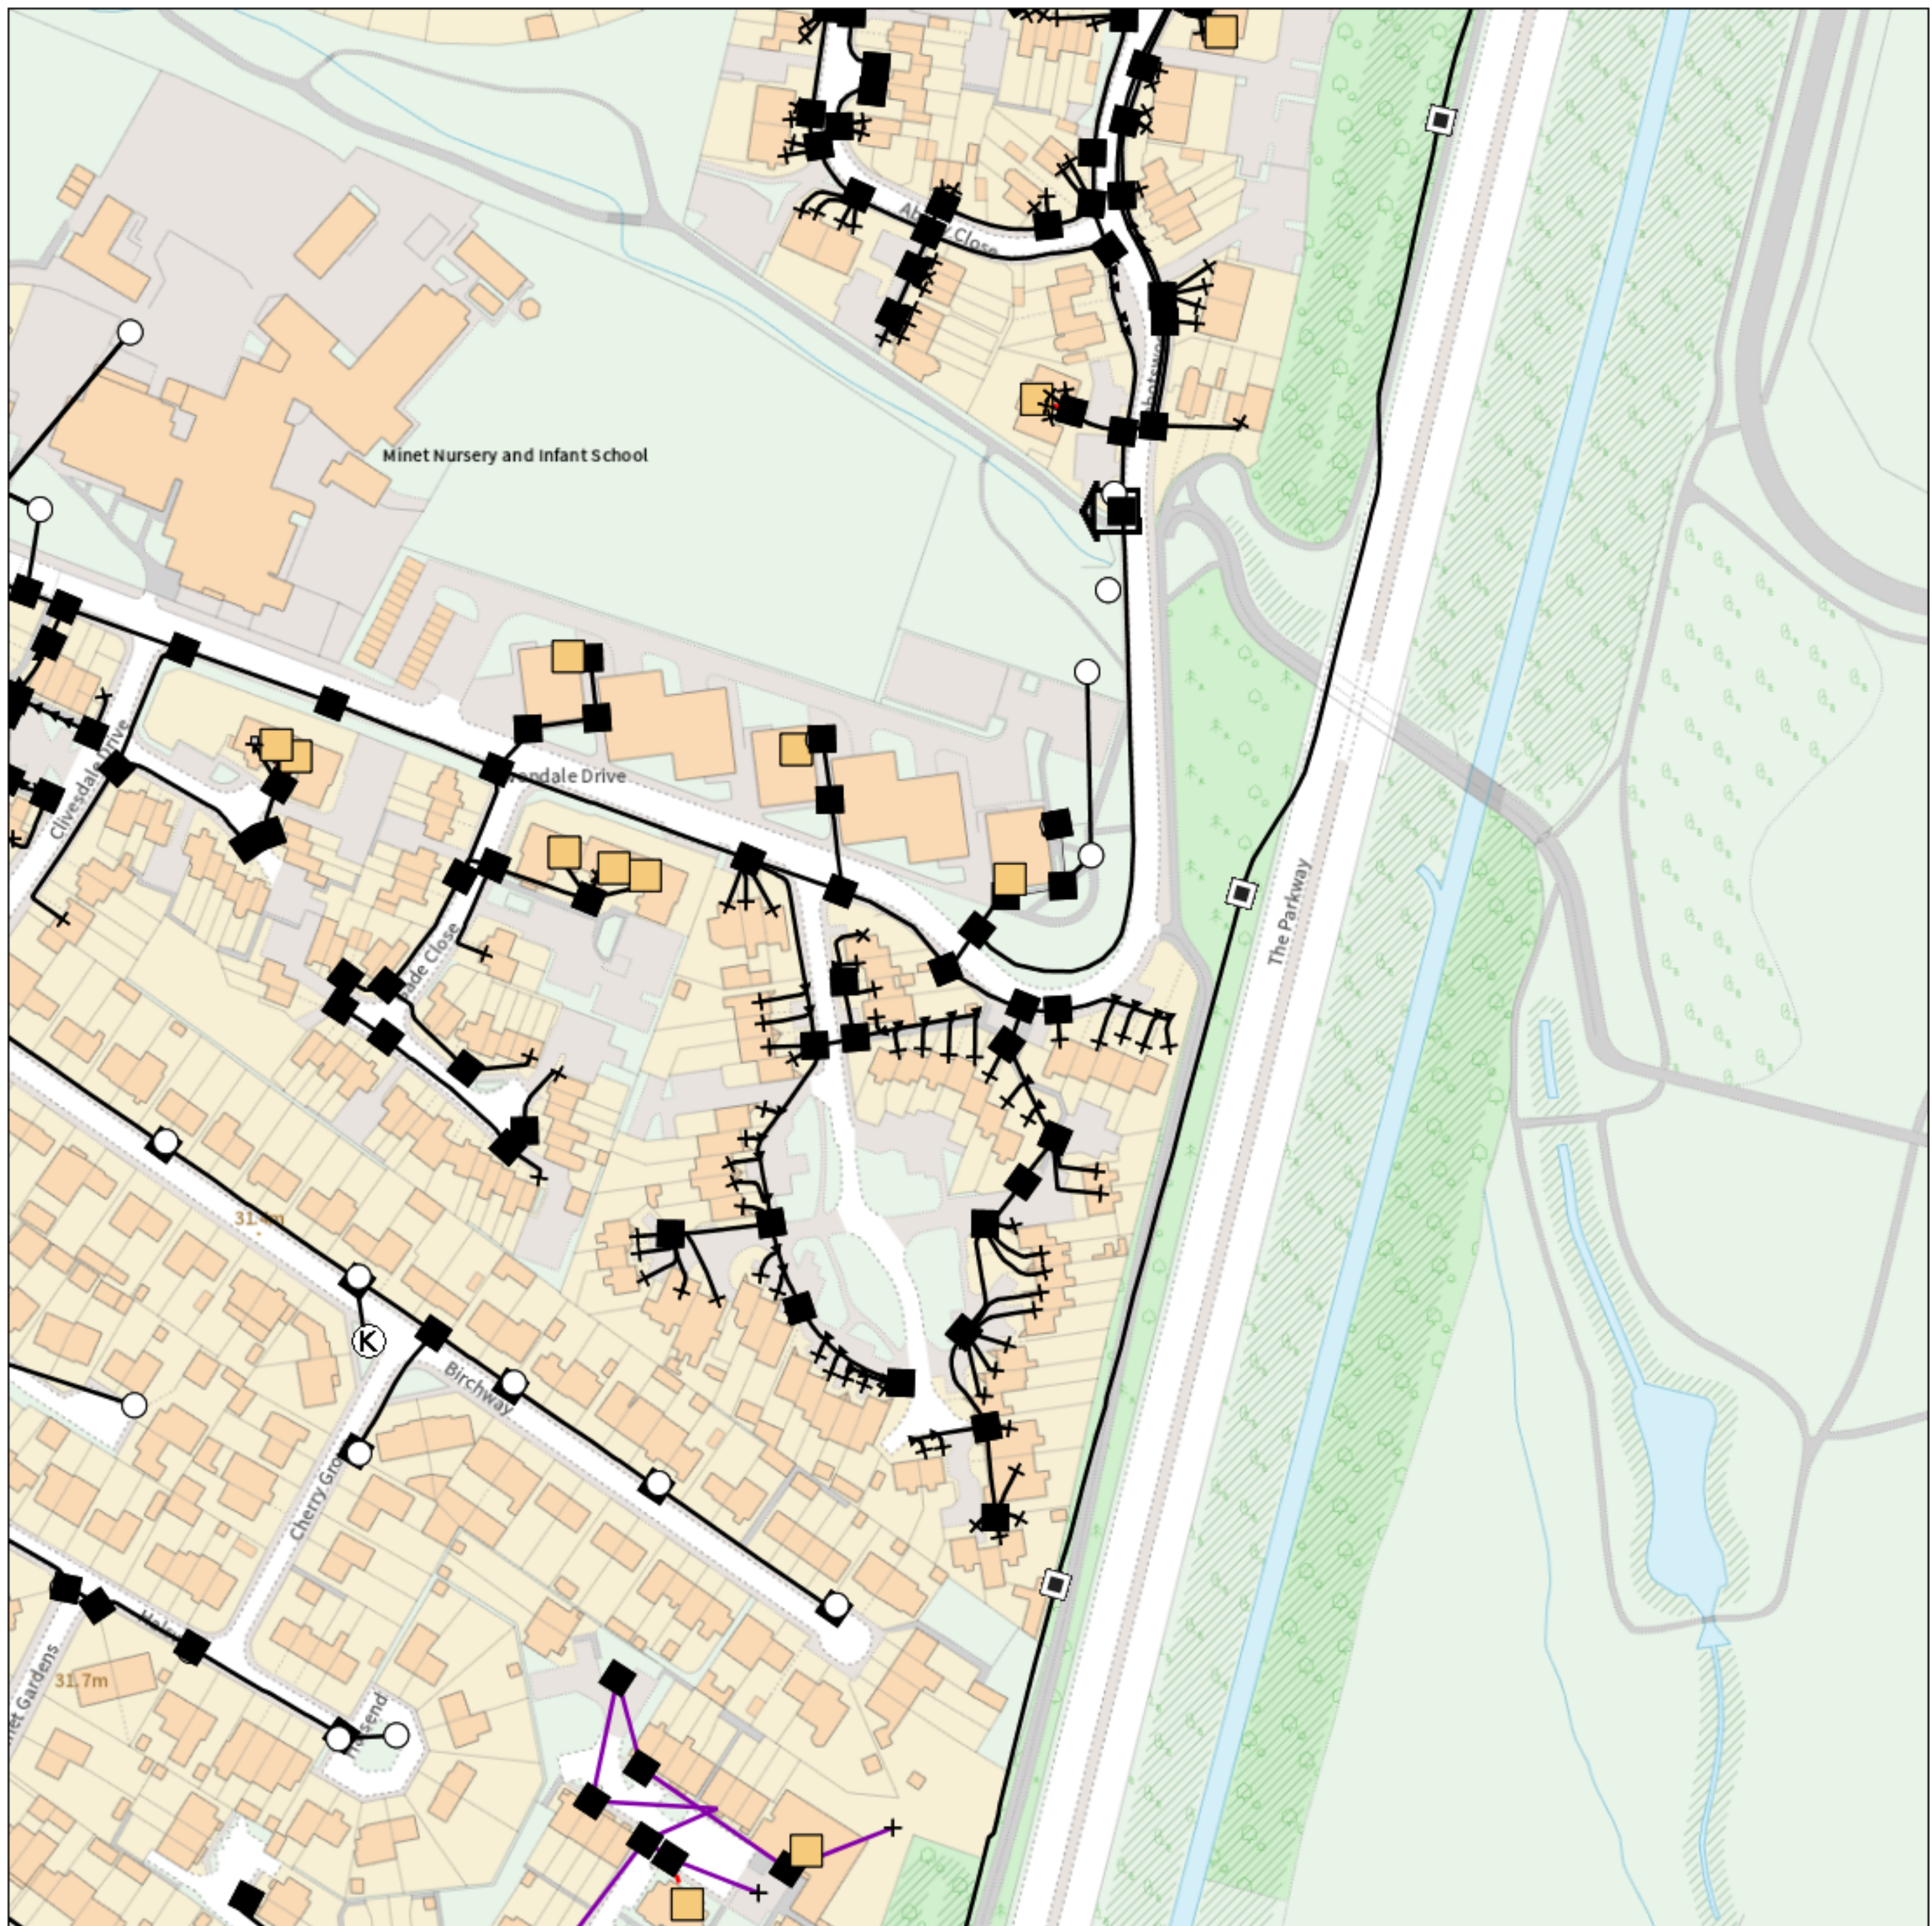

IMPORTANT WARNING

Information regarding the location of BT apparatus is given for your assistance and is intended for general guidance only. No guarantee is given of its accuracy. It should not be relied upon in the event of excavations or other works being made near to BT apparatus which may exist at various depths and may deviate from the marked route.



openreach

CLICK BEFORE YOU DIG

FOR PROFESSIONAL FREE ON SITE ASSISTANCE PRIOR TO COMMENCEMENT OF EXCAVATION WORKS INCLUDING LOCATE AND MARKING SERVICE

email cbyd@openreach.co.uk

ADVANCE NOTICE REQUIRED
(Office hours: Monday - Friday 08.00 to 17.00)
www.openreach.co.uk/cbyd

Accidents happen

If you do damage any Openreach equipment please let us know by calling 0800 023 023 (opt 1 + opt 1) and we can get it fixed ASAP

KEY TO BT SYMBOLS

	Planned	Live	Change Of State	+	Hatchings	
PCP			Split Coupling		Built	
Pole			Duct Tee		Planned	
Box			Building		Inferred	
Manhole			Kiosk		Duct	
Cabinet			Other proposed plant is shown using dashed lines. BT Symbols not listed above may be disregarded. Existing BT Plant may not be recorded. Information valid at time of preparation. Maps are only valid for 90 days after the date of publication.			
	Pending Add	In Place	Pending Remove	Not In Use		
Power Cable						
Power Duct				N/A		

BT Ref : GCT09479I


Map Reference : (centre) TQ1075580226

Easting/Northing : (centre) 510755,180226

Issued : 15/09/2021 09:48:09

Reproduced from the Ordnance Survey map by BT
by permission of Ordnance Survey on behalf of the
Controller of Her Majesty's Stationary Office
(C) Crown Copyright British Telecommunications plc 100028040

WARNING: IF PLANNED WORKS FALL INSIDE HATCHED AREA IT IS ESSENTIAL BEFORE PROCEEDING THAT YOU CONTACT THE NATIONAL NOTICE HANDLING CENTRE. PLEASE SEND E-MAIL TO: nnhc@openreach.co.uk

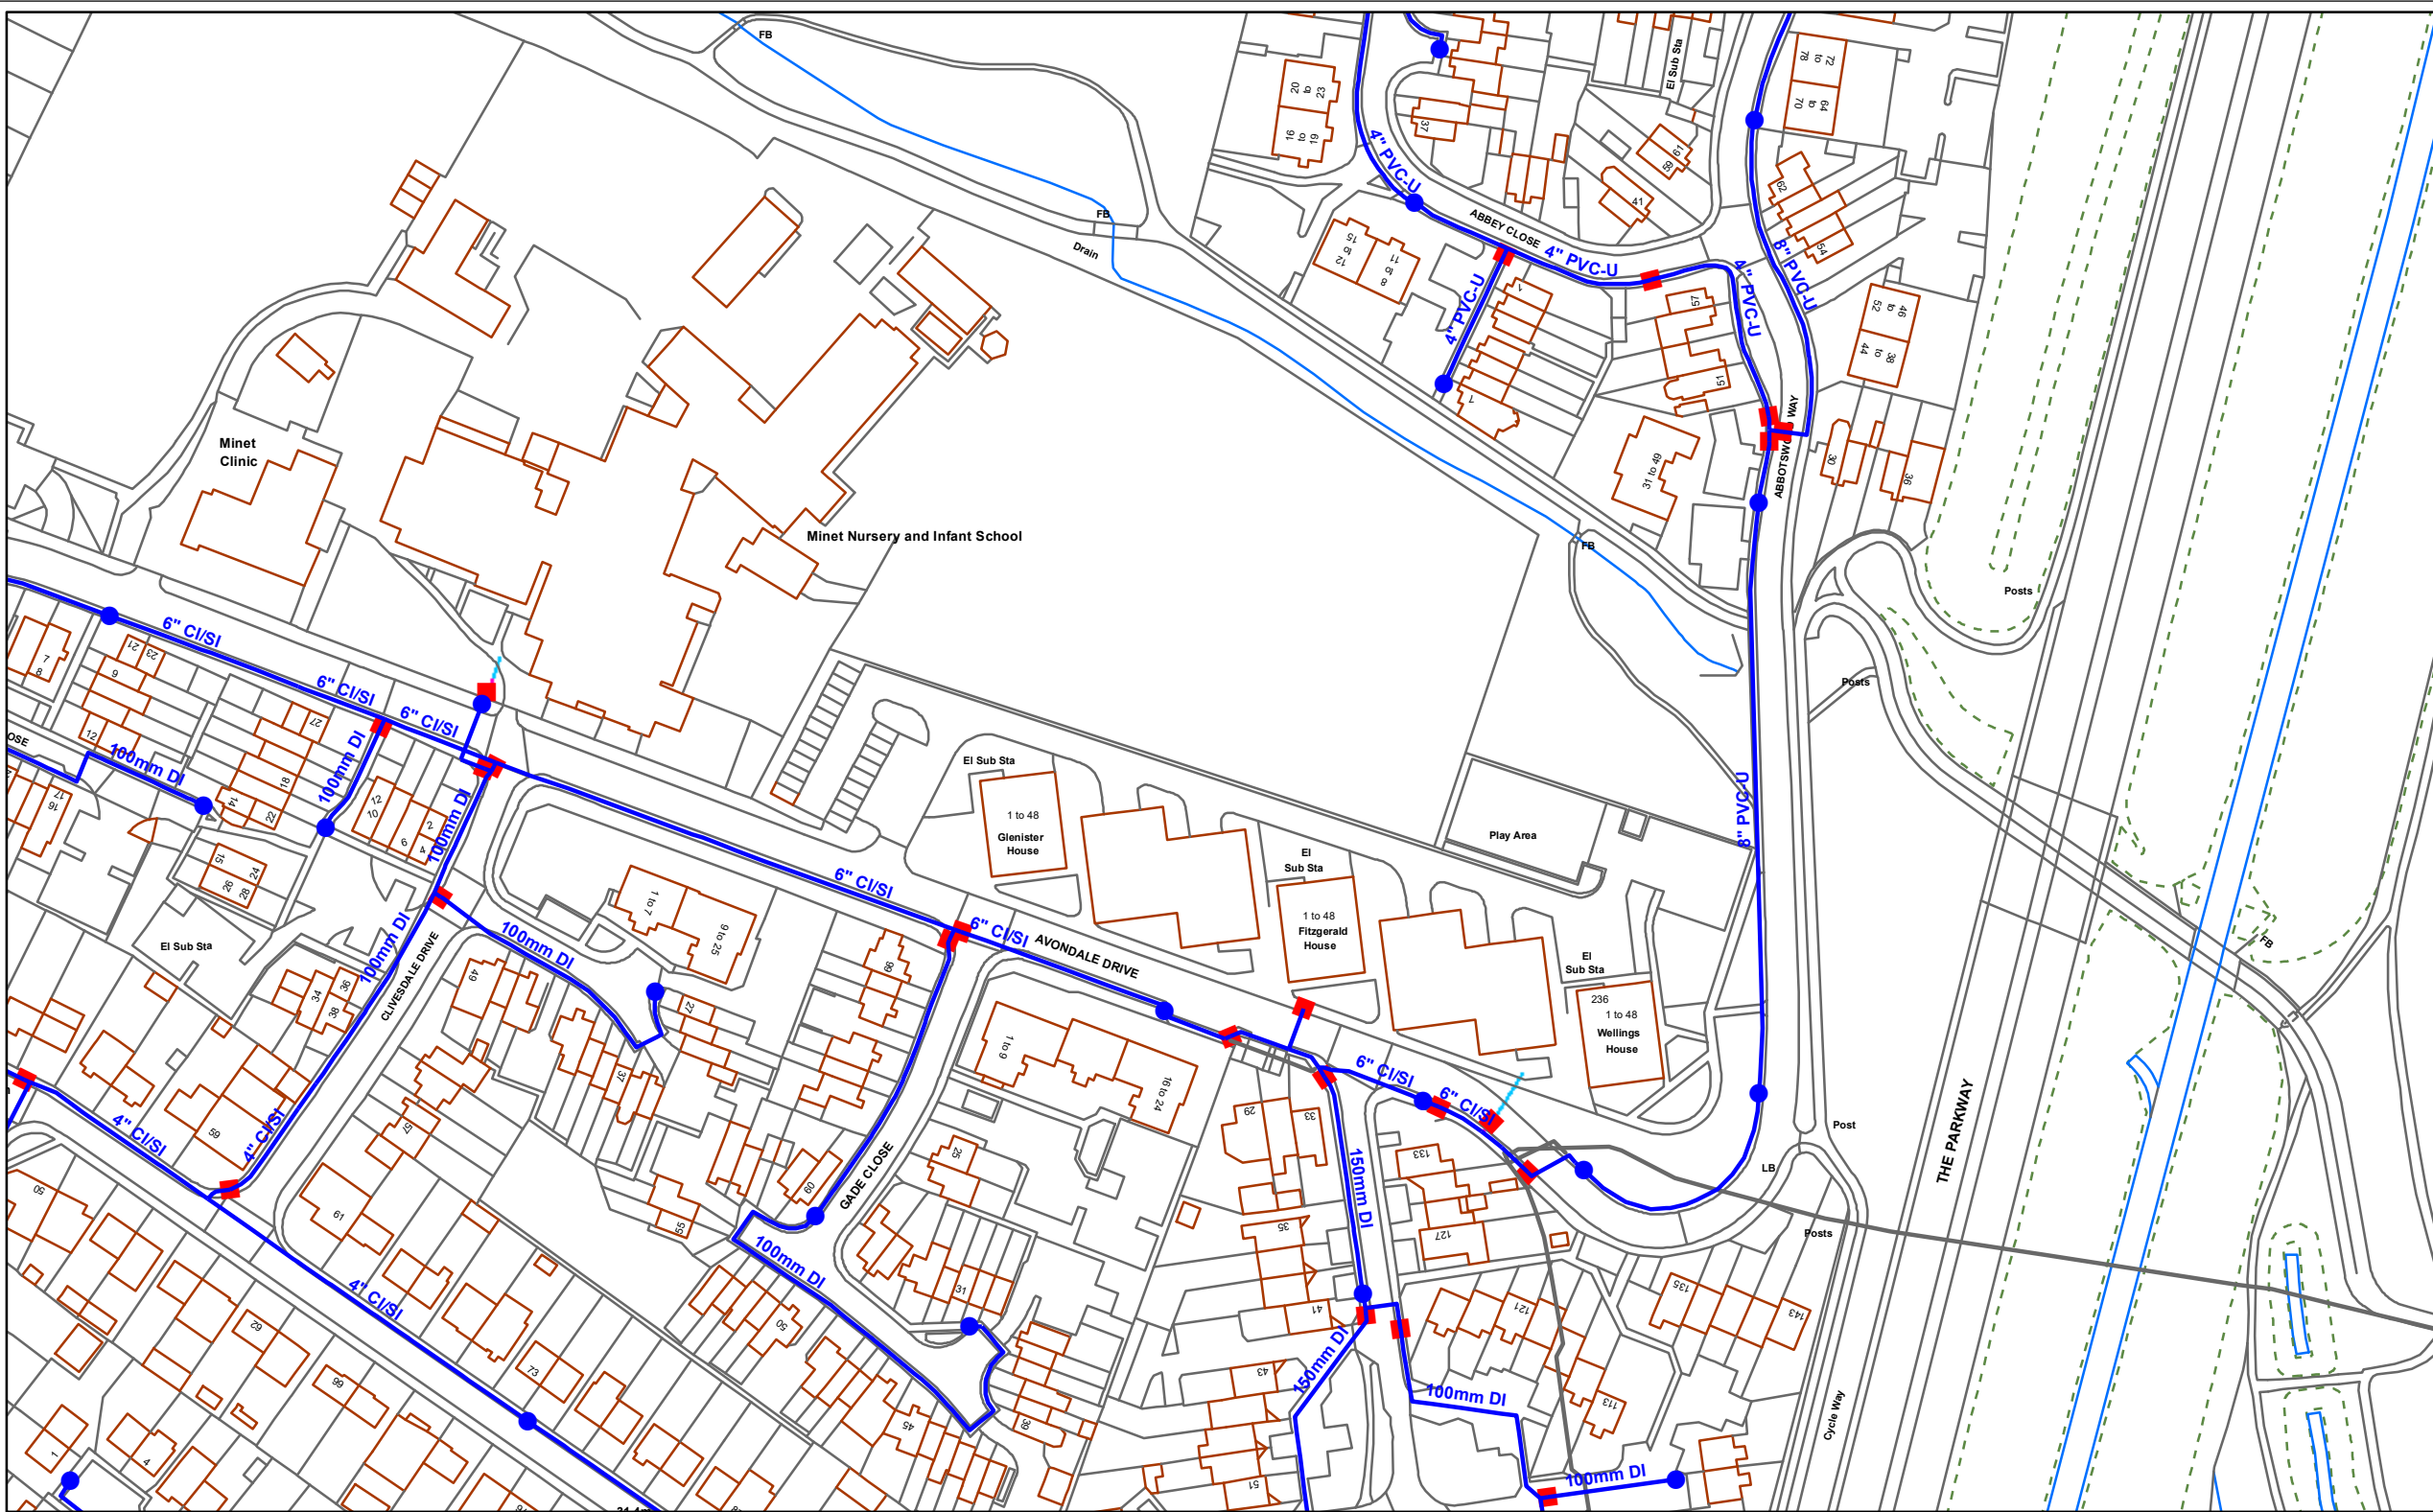

NOC/BGJHM742 - Avondale Dr, Hayes UB3

15/09/2021

X510688,Y180312

This map was created by the Affinity Water Geographical Analysis Team, Tamblin Way, Hatfield, AL10 9EZ

© Affinity Water Limited. Based upon the Ordnance Survey map by Affinity Water Limited with the permission of Ordnance Survey on behalf of the Controller of Her Majesty's Stationery Office. © Crown Copyright and database rights 2021 Ordnance Survey 100022432. Plans are the property of Affinity Water Limited and may not be reproduced or distributed in any form (or any part) without the written permission of Affinity Water Limited. Plans are continuously being updated, so out of date plans should be destroyed and not relied upon. The position of apparatus shown on this plan is provided for guidance only and should not be relied upon as being precise. Therefore the Company accepts no responsibility in the event of inaccuracy. Service pipes are not necessarily shown on this plan. Cover is normally 915mm for mains and 750mm for communication pipes but this may vary. The actual position of apparatus must be determined on site by making hand dug trial holes. The Company requires a minimum of two working days notice of the intention to excavate trial holes. Except where prior written permission has been obtained, it is an offence under Section 174 of the Water Industry Act 1991 to operate or interfere with any valves, hydrants or other apparatus vested in Affinity Water.



1:1,250

Page Size = A3

	Distribution Main		Cable
	Asbestos Distribution Main		Hydrant
	Abandoned Main		Fitting
	Asbestos Abandoned Main		Easement
	Communication Pipe ***		Company Boundary
	Supply Pipe ***		
	Other / Private Pipe ***		
	Adit / Tunnel		

*** position of Communication, Supply or Other pipes shown may be inaccurate or out-dated and should not be relied upon



SKY
NRSWA Department
70 Buckingham Avenue
SLOUGH
SL1 4PN

email: nrswa@sky.uk
Tel: 0207 032 3234

Date: 16/09/2021

- Legend**
- Uk Sites
 - Splices
 - Site Points
 - Pullbox
 - <all other values>
- Symbology**
- Other Network - Unused - Fibre; Other Network - Unused - Subduct
 - Other Network - Used (Fibre, Managed Services)
 - Other Network - Used (Subduct)
 - Sky - Unused - Duct Only; Sky - Unused - Underground
 - Sky - Used - Overhead
 - Sky - Used - Underground

SCALE@ A3 1:1,250

