



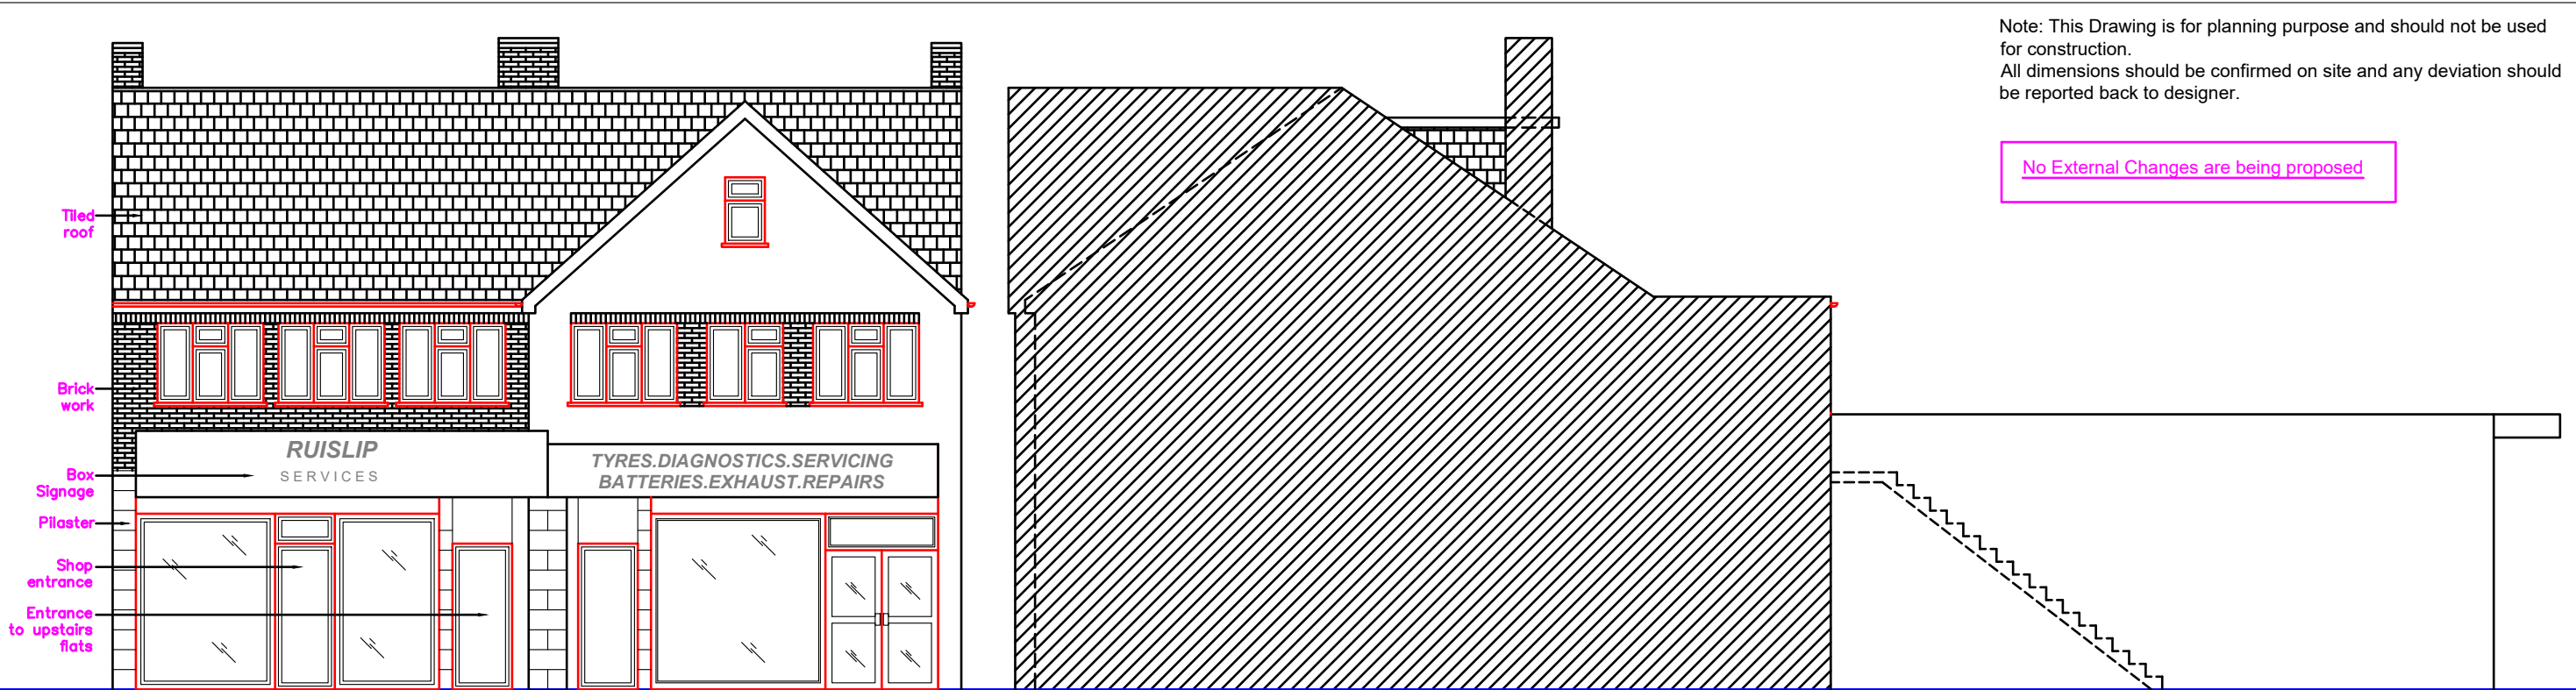

Existing Front Elevation

Existing Side Elevation (RHS)

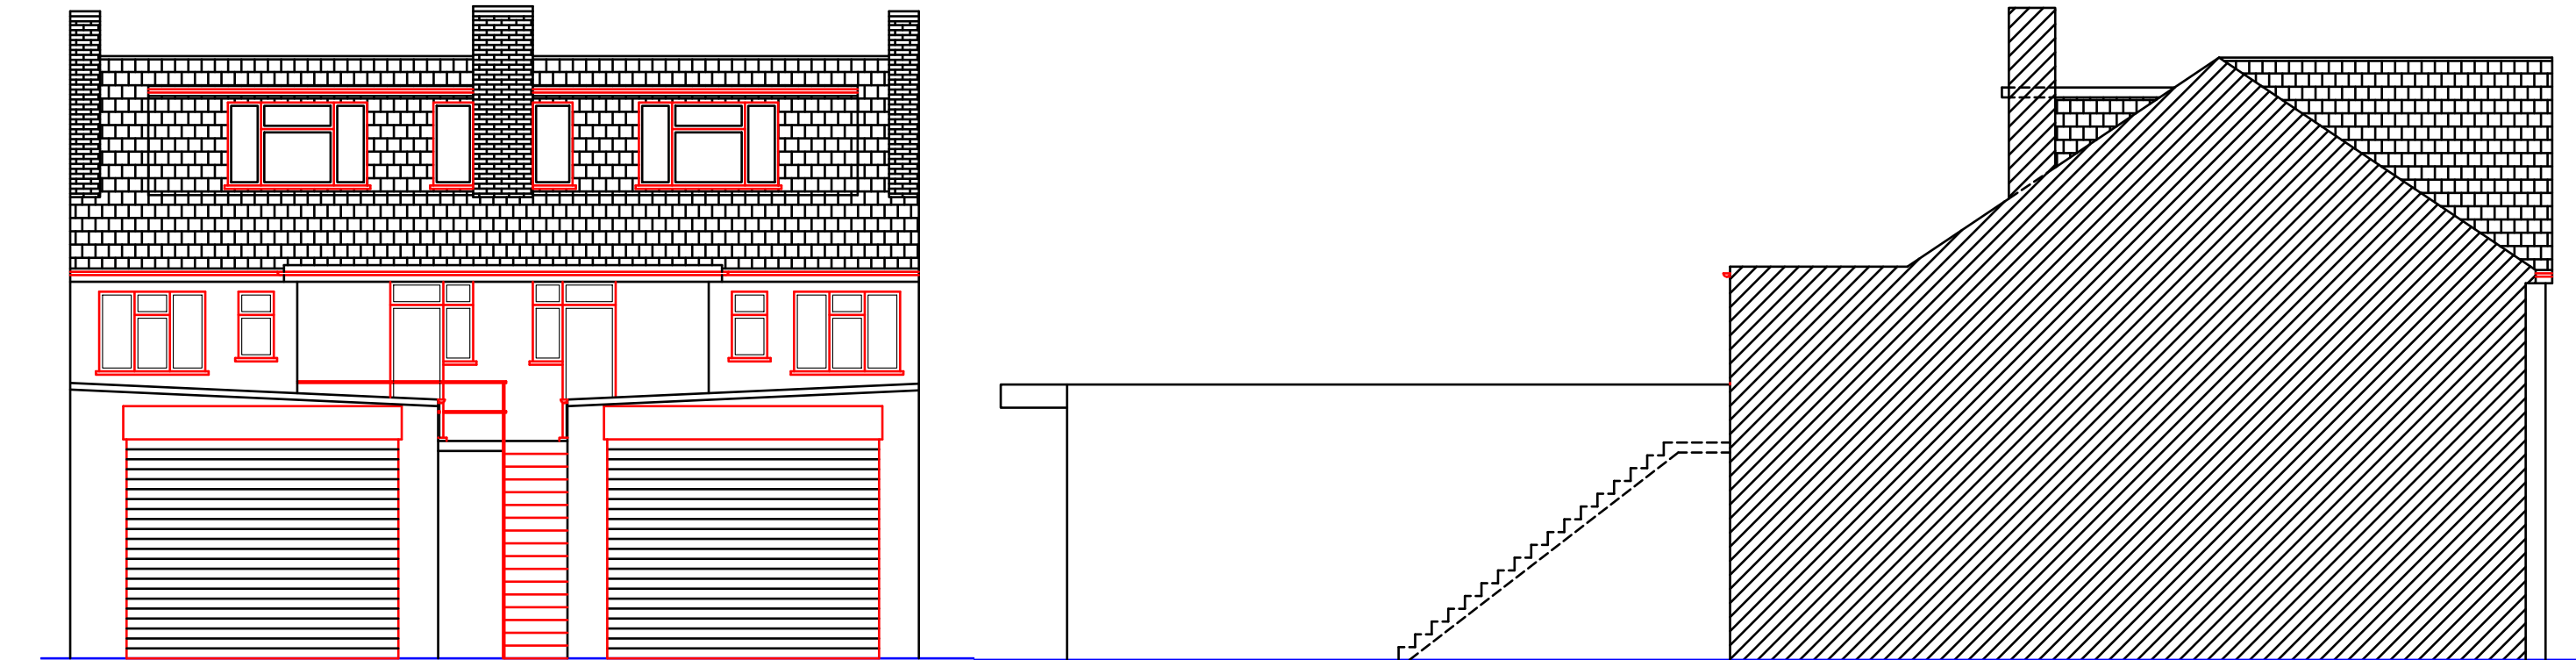

Existing Rear Elevation

Existing Side Elevation (LHS)

| <p><b><u>Proposed Development:</u></b></p> <p>Change of Use</p> | <p><b><u>Site Address:</u></b></p> <p>3-5 Station Approach<br/>South Ruislip<br/>HA4 6RU</p> | <p><b>Revisions:</b></p> <table><tr><th>Rev</th><th>Date</th><th>Description</th></tr><tr><td>A</td><td>17/03/2022</td><td></td></tr><tr><td></td><td></td><td></td></tr><tr><td></td><td></td><td></td></tr><tr><td></td><td></td><td></td></tr></table> | Rev | Date | Description | A | 17/03/2022 |  |  |  |  |  |  |  |  |  |  | <p><b><u>Drawing Description:</u></b></p> <p>Existing Elevations (Remains Unaltered)</p> <p><b><u>Drawing No:</u></b></p> <p>ART/2022/CU5SA/EE</p> | <div><div>Scale:1:100</div><div>Paper Size:A3</div><div>Sheet No:2 of 4</div></div> <div></div> | <p>ART CONSULTANTS (UK) LTD<br/>113 LONG LANE<br/>STANWELL<br/>TW19 7AL<br/>M:07960071377<br/>E: ARTCONSULTANTSUK@GMAIL.COM</p> |
|-----------------------------------------------------------------|----------------------------------------------------------------------------------------------|---|-----|------|-------------|---|------------|--|--|--|--|--|--|--|--|--|--|---|---|---|
| Rev                                                             | Date                                                                                         | Description   |     |      |             |   |            |  |  |  |  |  |  |  |  |  |  |   |   |   |
| A                                                               | 17/03/2022                                                                                   |   |     |      |             |   |            |  |  |  |  |  |  |  |  |  |  |   |   |   |
|                                                                 |                                                                                              |   |     |      |             |   |            |  |  |  |  |  |  |  |  |  |  |   |   |   |
