



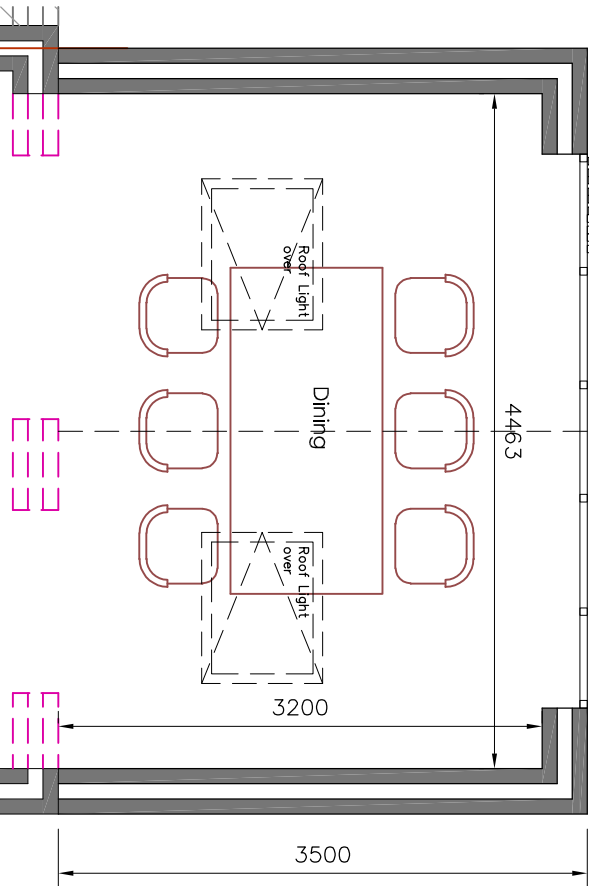


A detailed floor plan of a 1-bedroom apartment. The layout includes a living area with a sofa, armchair, and coffee table; a kitchen with a sink, stove, and refrigerator; a bathroom with a toilet and shower; and a bedroom area. A central hallway leads to a staircase labeled 'Up'. The plan also shows windows, doors, and built-in storage units.


SCALE 1:50

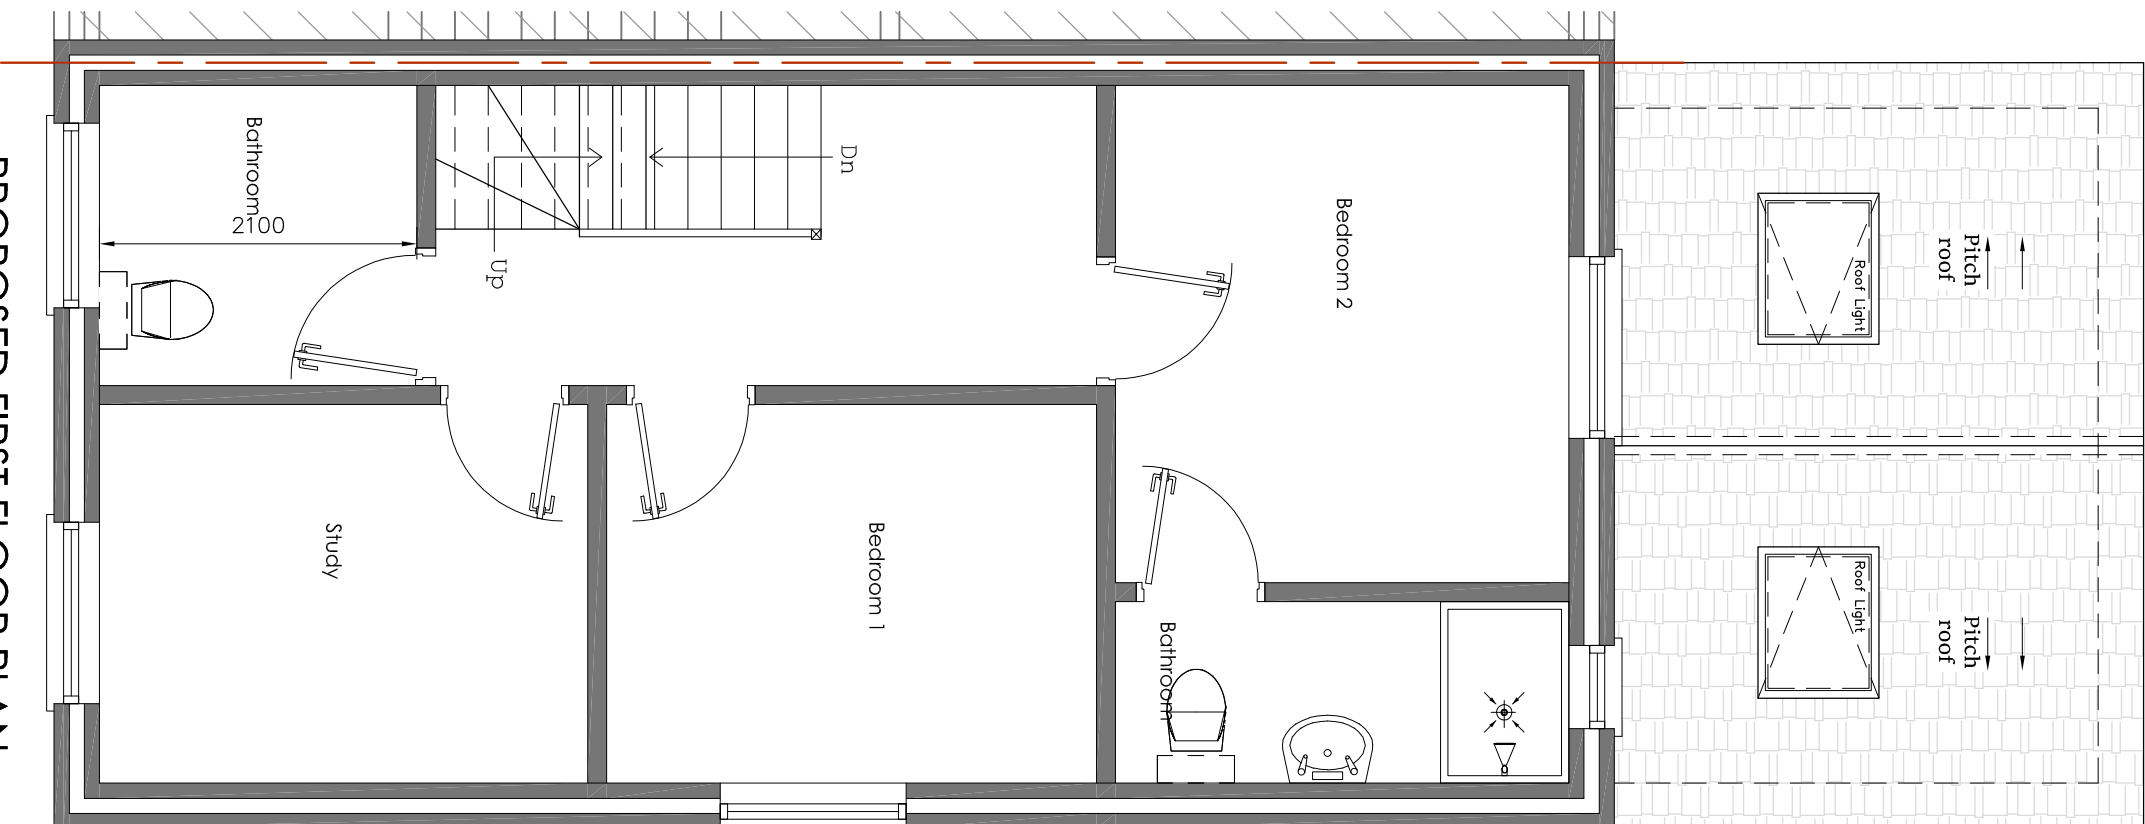

SCALE 1:50

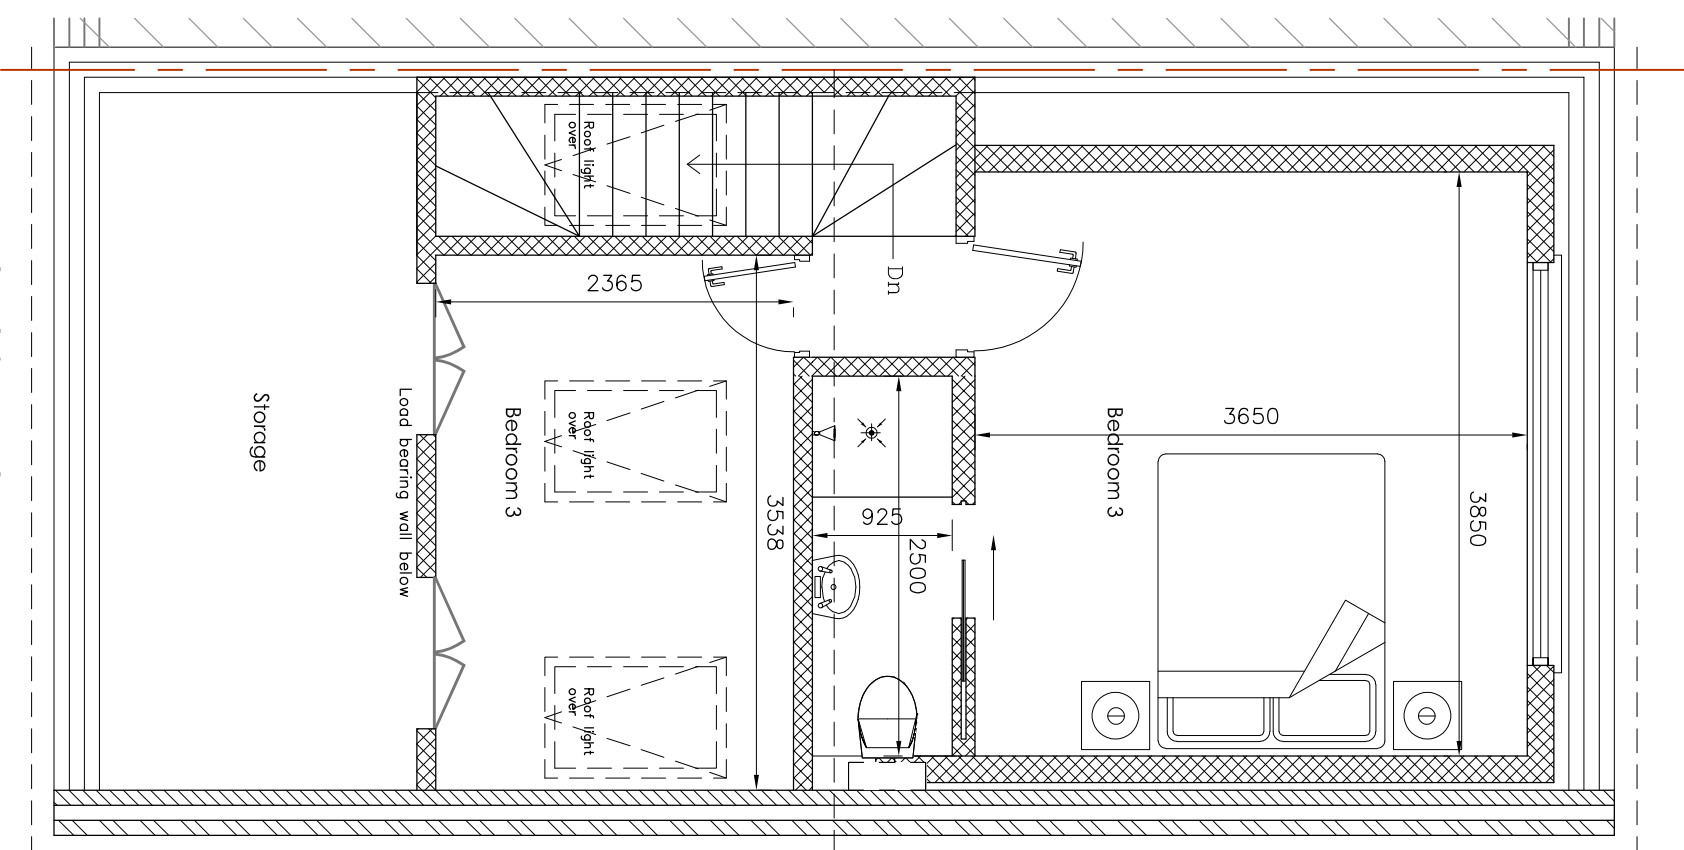

SCALE 1:50

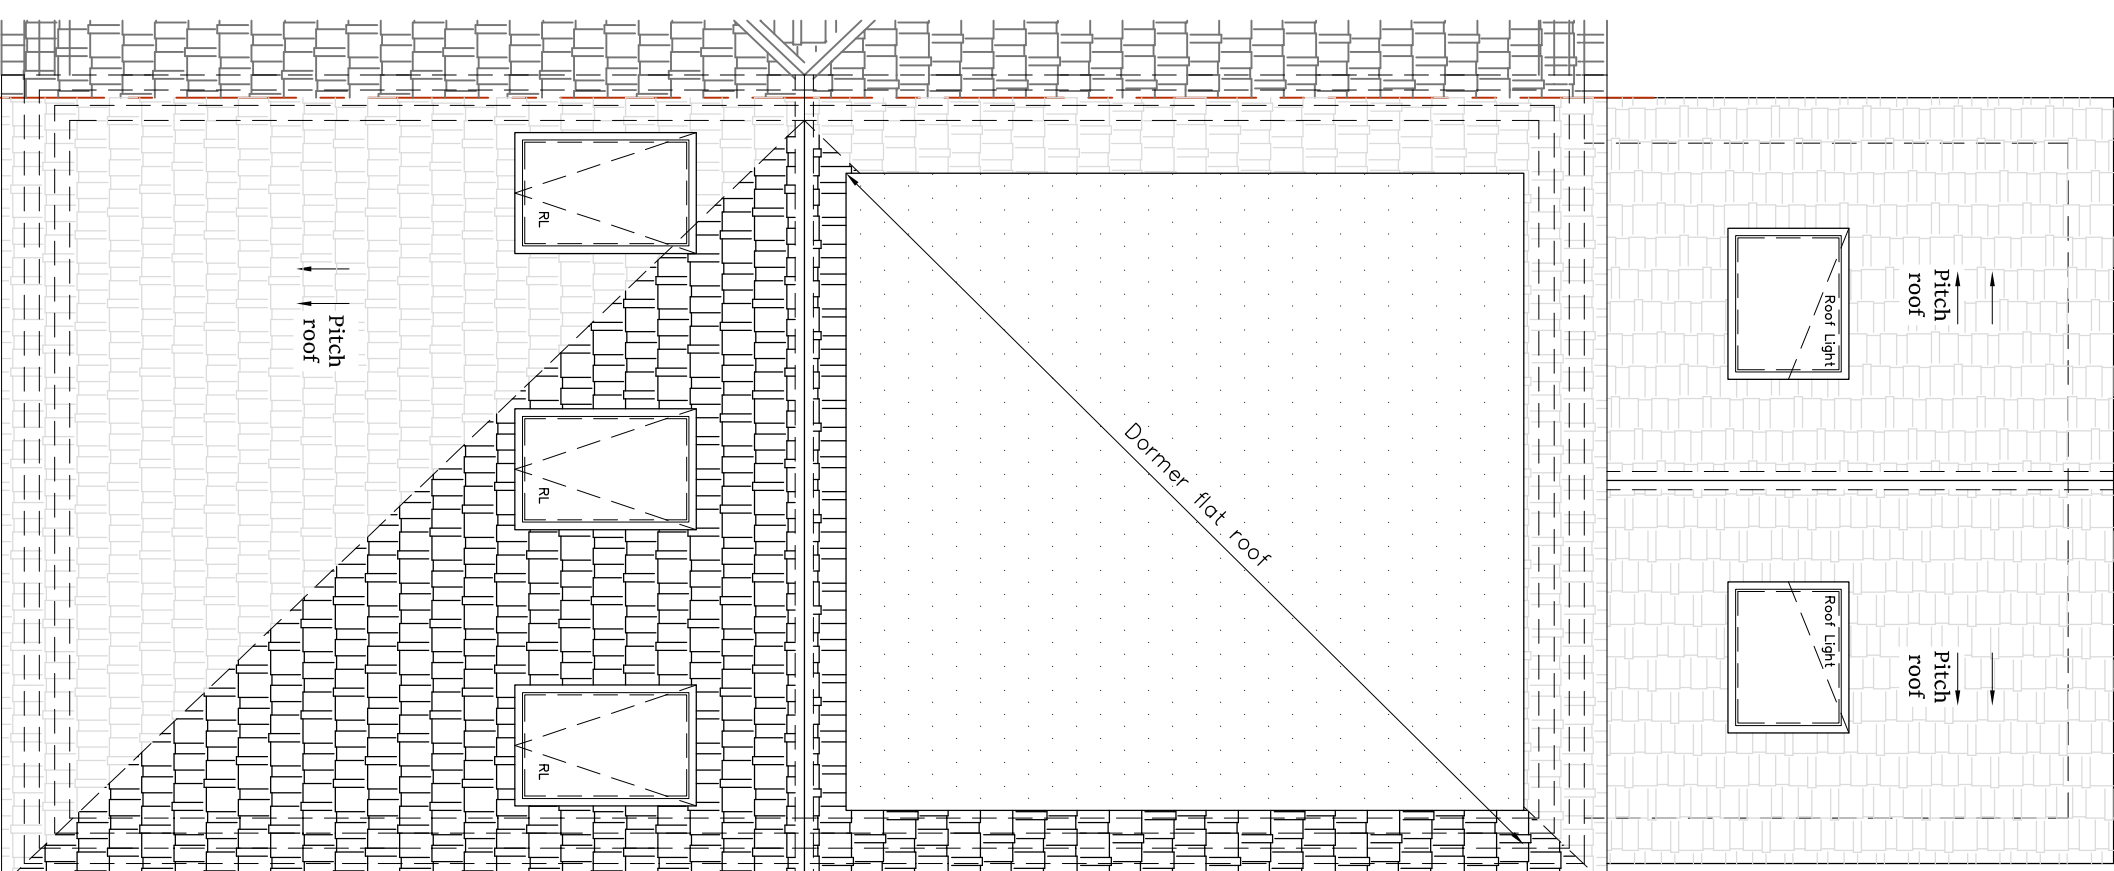

SCALE 1:50

