



47-52 Tollgate Drive, UB4 0NP - 1:500 Site Plan (Rev A)

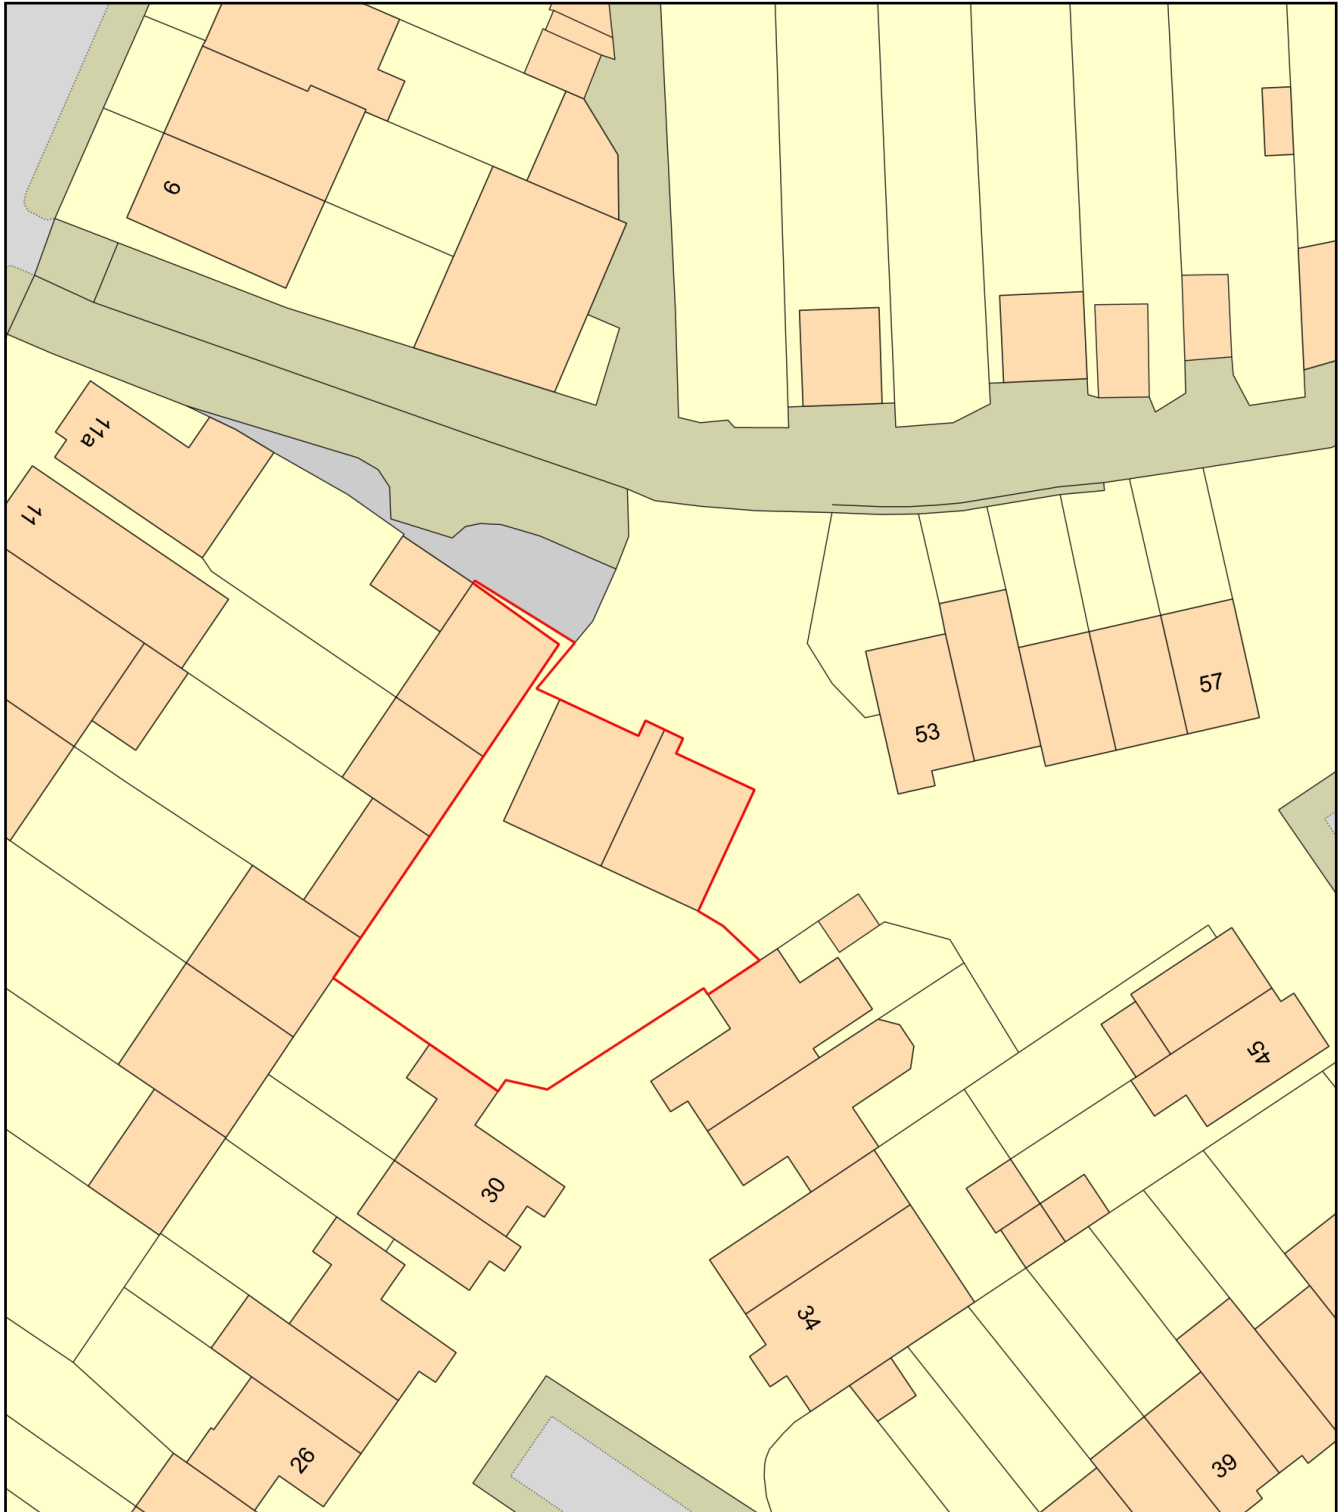

0 20
Metres

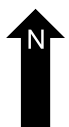

Plan Produced for: **Bluelime Projects**

Date Produced: 09 Sep 2026

Plan Reference Number: TQRQM26218153849326

Scale: 1:500 @ A4