
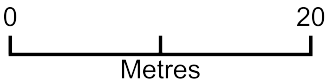


47-52 Tollgate Drive, UB4 0NP - 1:500 Site Plan

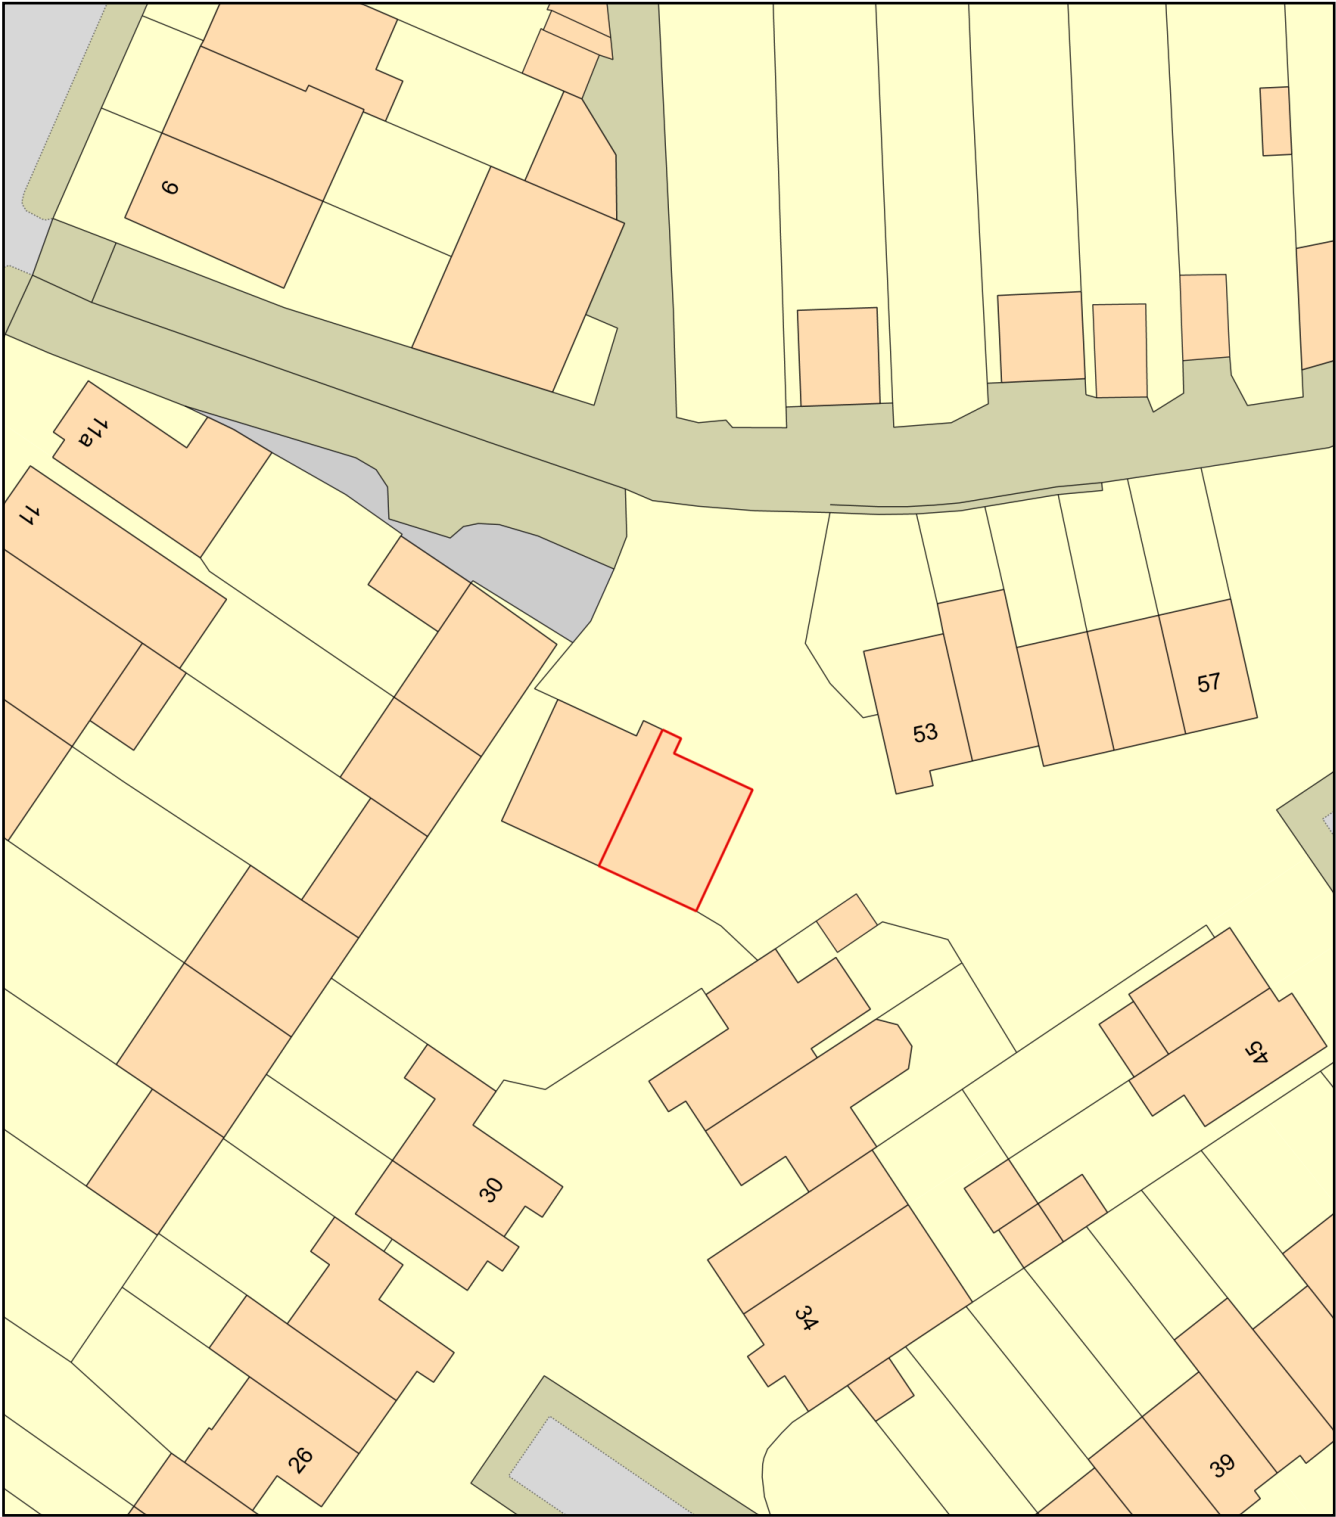

Plan Produced for: **Bluelime Projects**
Date Produced: 06 Aug 2026
Plan Reference Number: TQRQM26218153849326
Scale: 1:500 @ A4