
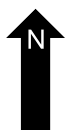
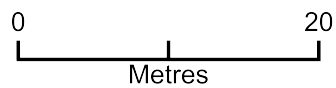


112-114 Tollgate Drive, UB4 0NW - 1:500 Site Plan

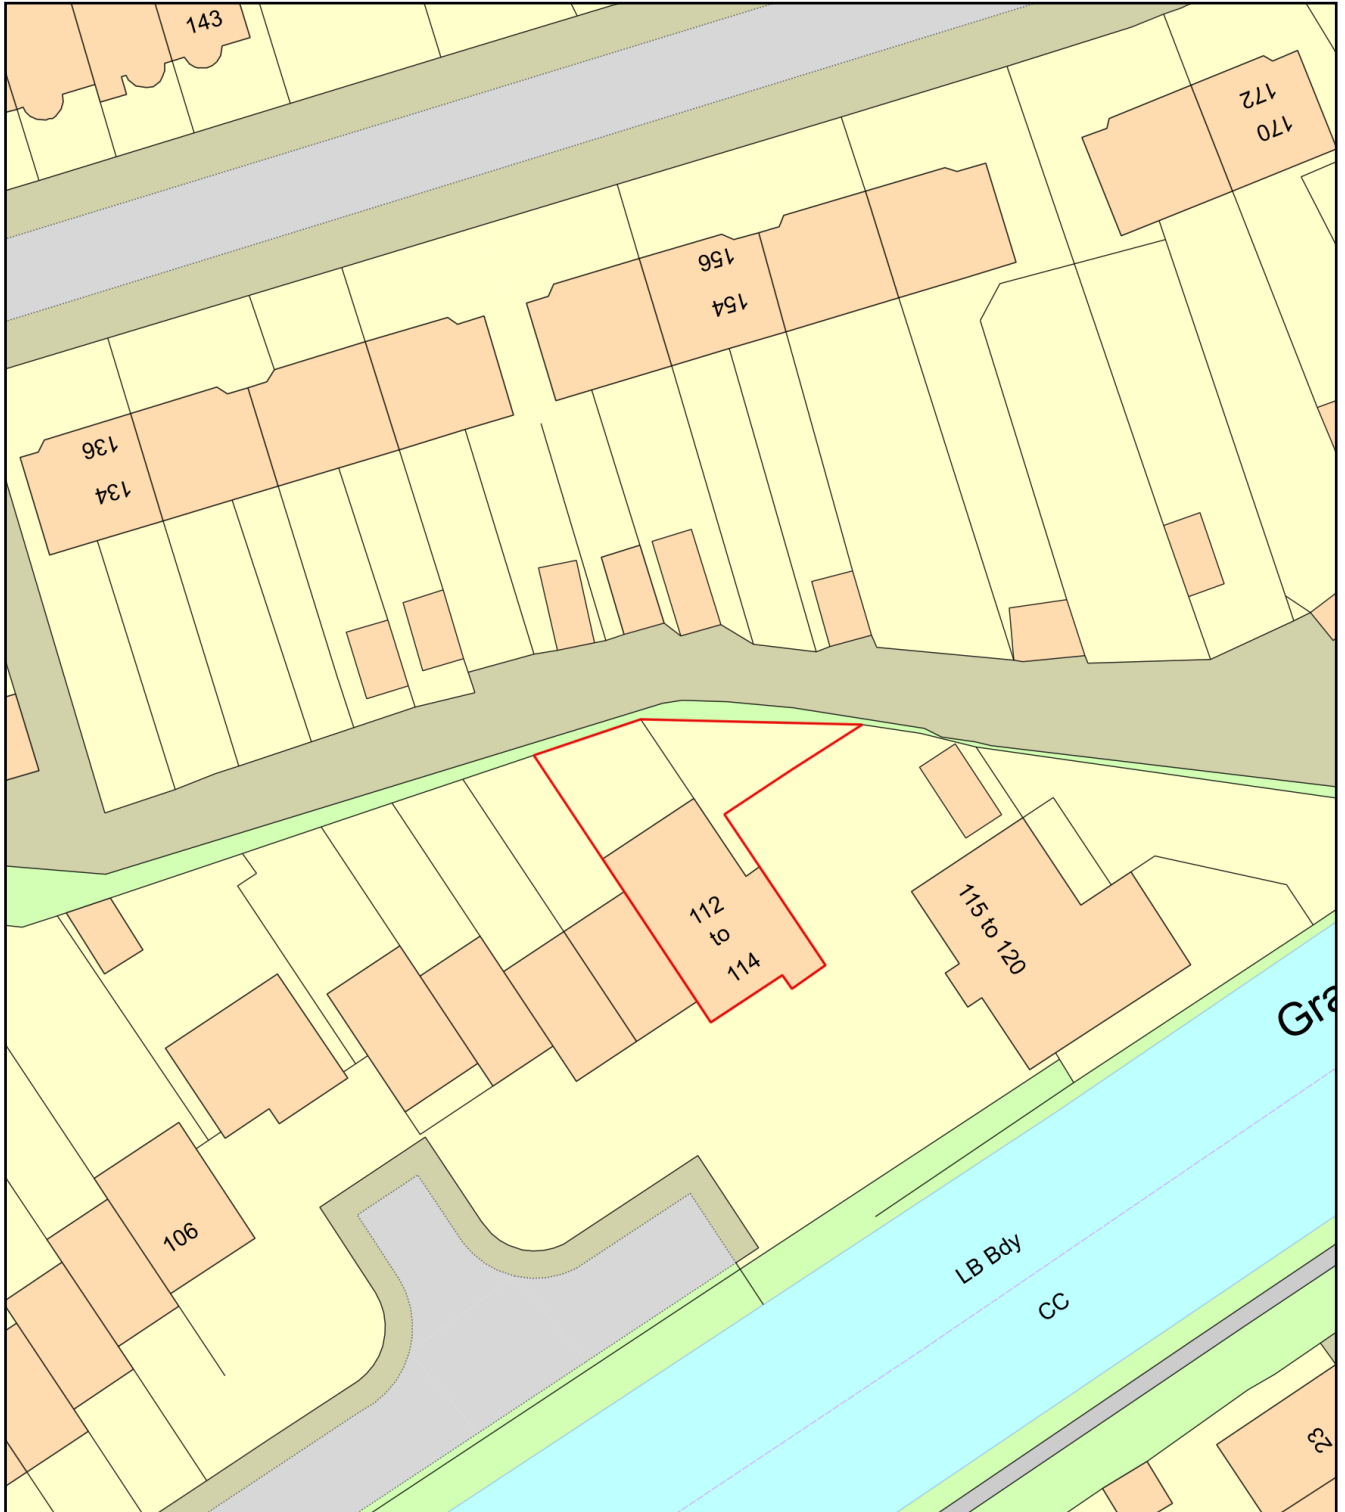

Plan Produced for: **Bluelime Projects**

Date Produced: 06 Aug 2026

Plan Reference Number: TQRQM26218154116845

Scale: 1:500 @ A4