
Contractor and furniture manufacturers to take on site measurements before commencing any work, architect will not be held responsible for any mis-fits on site

Any internal layout changes will need to be approved by head office prior.



PROPOSED FRONT ELEVATION

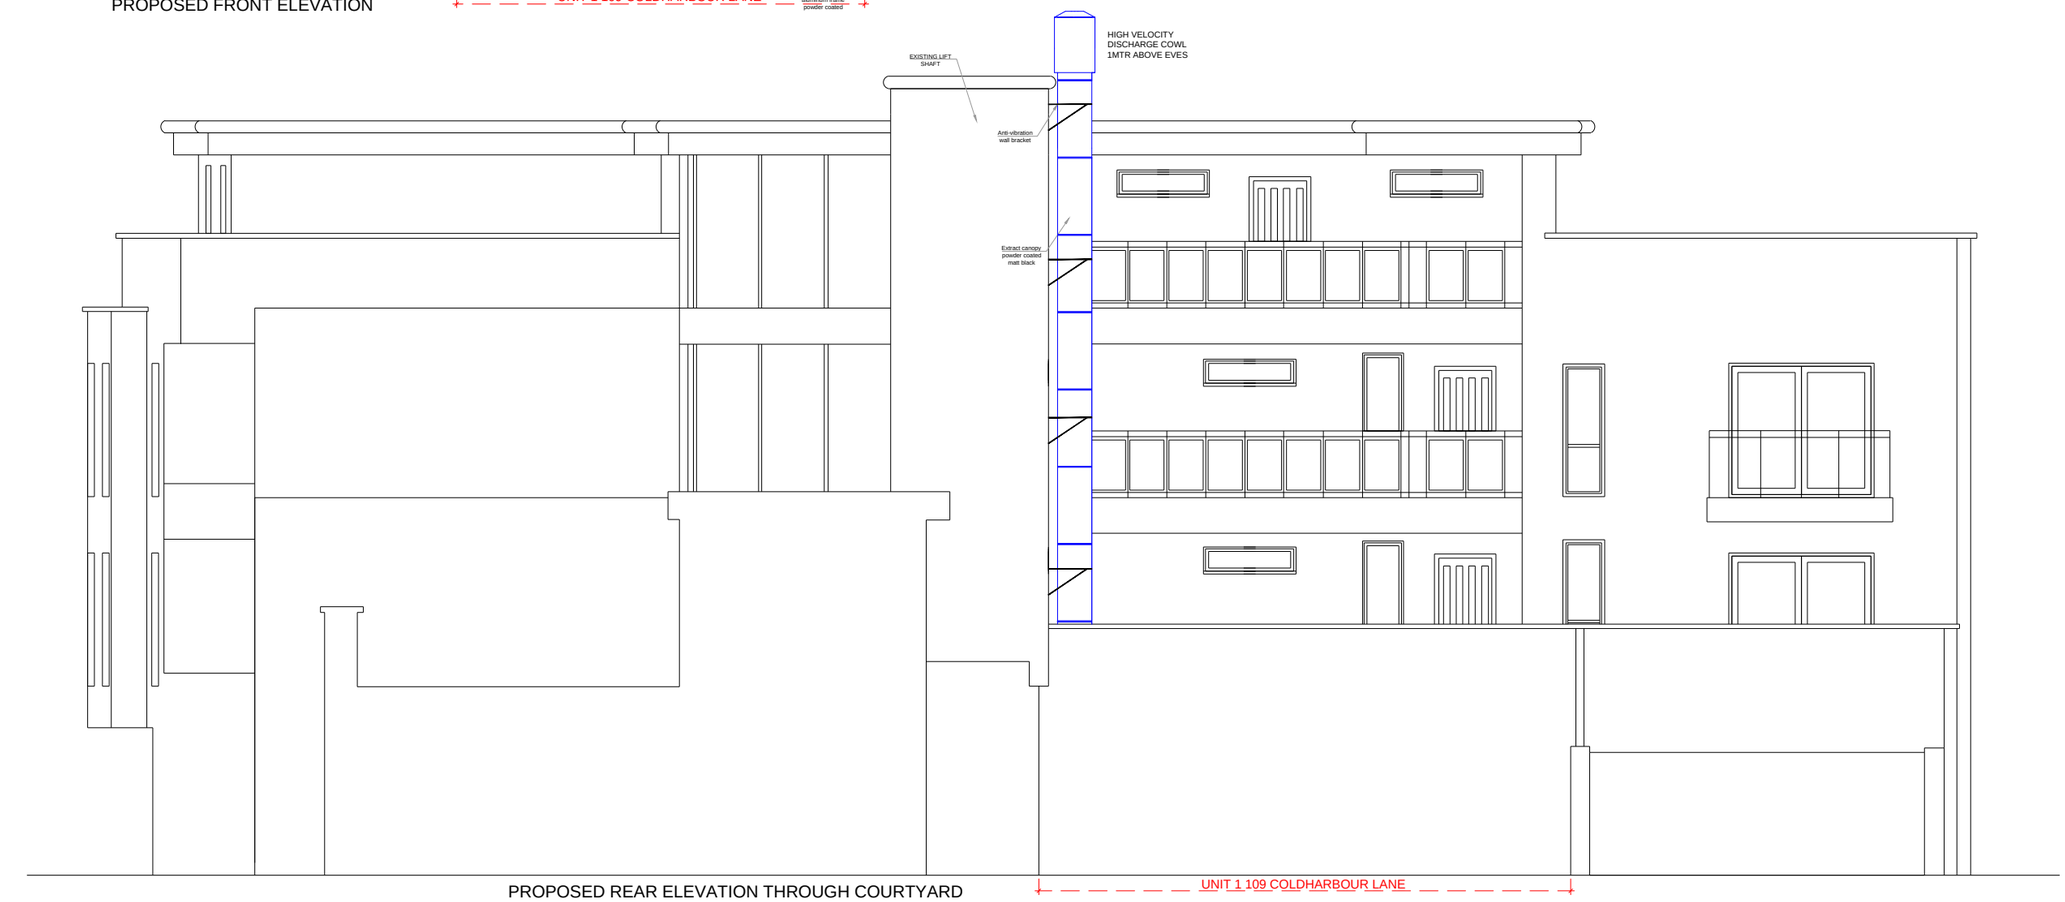

PROPOSED REAR ELEVATION THROUGH COURTYARD

Drawing no. **5.0**

SIGN OFF

DATE:	
CLIENT:	
HEAD OFFICE:	

date	rev.	revision/author/checker

purpose of issue
PLANNING

project
109 COLD HARBOUR LANE - HAYES
UB3 3EG

drawing
PROPOSED ELEVATIONS

Job no. **2021-284** rev.

drawn **GS**	checked
scale **1:100@A3**	date **02.12.2021**

architecture and interior design

17 COLESHILL ROAD BIRMINGHAM B36 8DT
TEL: 0121 783 4211 Mob: 07852 135945
Email: gs@architectureinteriors.co.uk www.architectureinteriors.co.uk