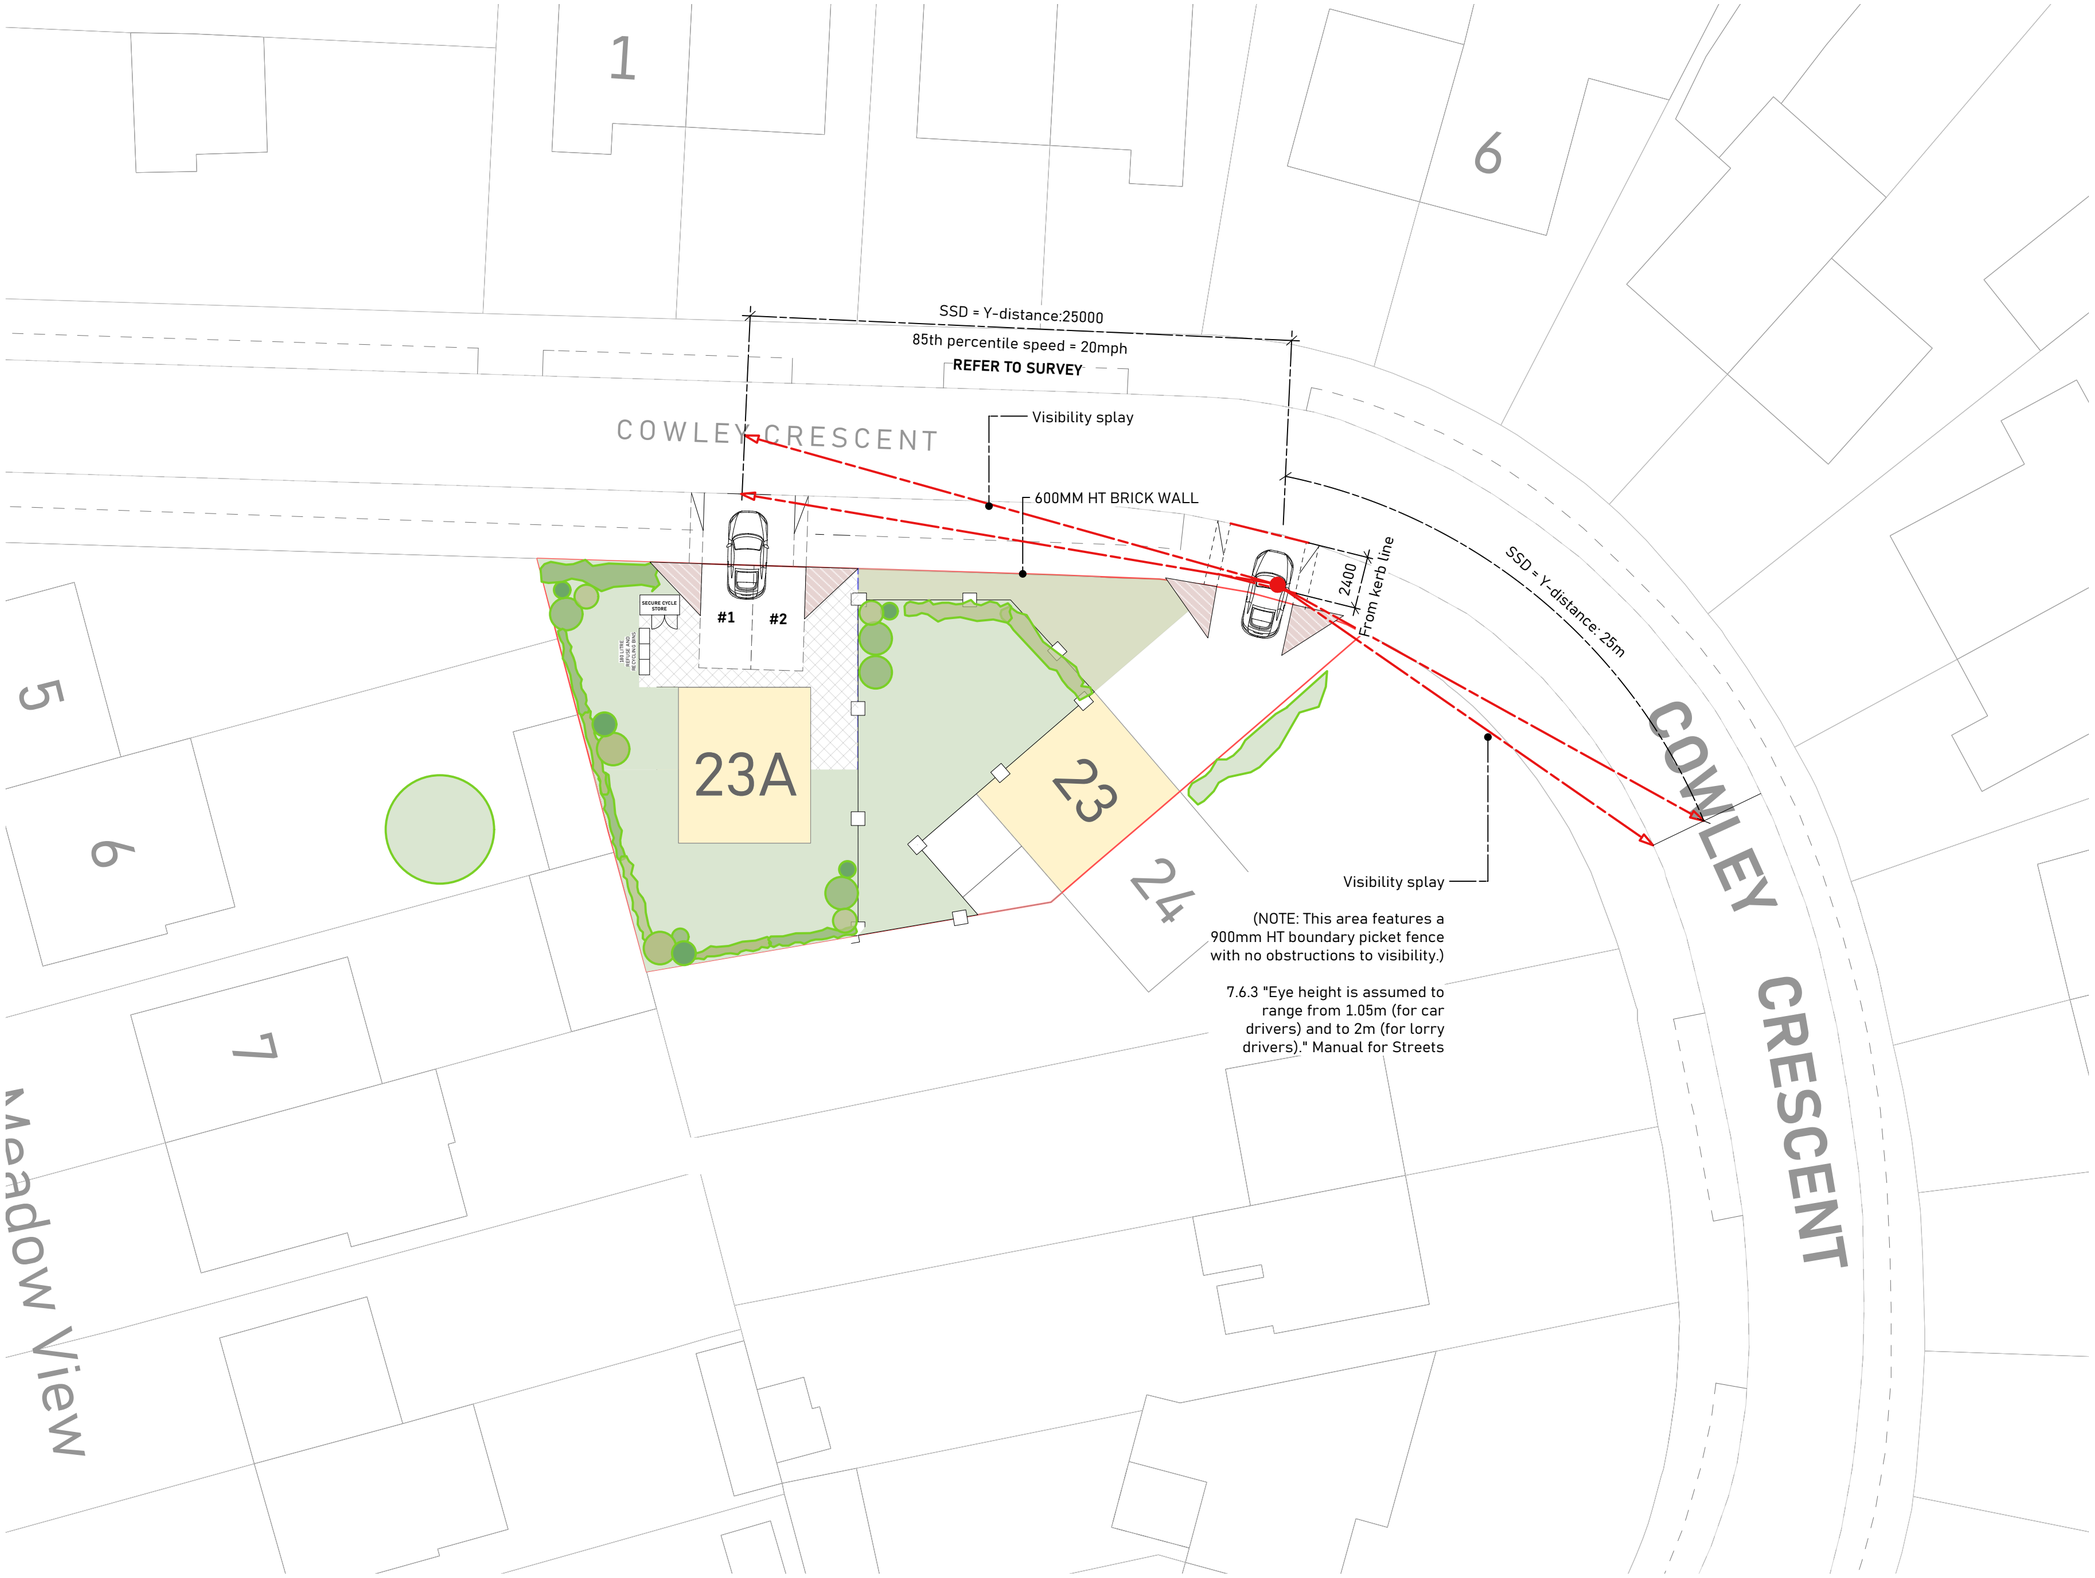



1 Proposed Site Plan - Parking Visibility (23)
Scale: 1:200

DISCLAIMER

Drawings based on survey information provided by others. Use figured dimensions only. Verify all dimensions on site. Drawing should be read in conjunction with information from all other design consultants and contractors. All drawings in digital format are for reference only, paper copies are available on request. Copyright to these drawings and the designs shown therein are retained by Bluebead Architects Ltd.

| Date | No. | Revision Notes |
|---|---|---|
| 21/09/26 | B1 | Initial Issue B1 |
| 31/10/25 | A1 | Initial Issue A1 |

| Date | No. | Issue Notes |
|---|---|---|
| 21/09/26 | B | Initial Issue B |
| 31/10/25 | A | Initial Issue A |

Bluebead Architects
studio@bluebeadarchitects.co.uk
48 Keith Park Road, Uxbridge, UB10 0FG

**Project Title**
Land Adjacent to 23 Cowley Crescent

**Project Address**
23 Cowley Crescent, Uxbridge, UB8 2HE

**Sheet Title**
Proposed Site Plan - Parking (23)

**Sheet Scale**
1:200 @ ISO A2

**Drawn By**
JDT

**Sheet Date**
21/09/2026

**Reviewed By**

**Sheet No.**
0040-P090-7

**Stage**
Planning

**Suitability**
Code - Description
S0 INITIAL STATUS