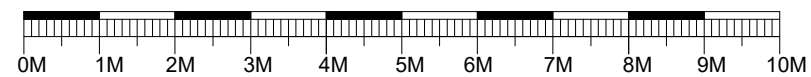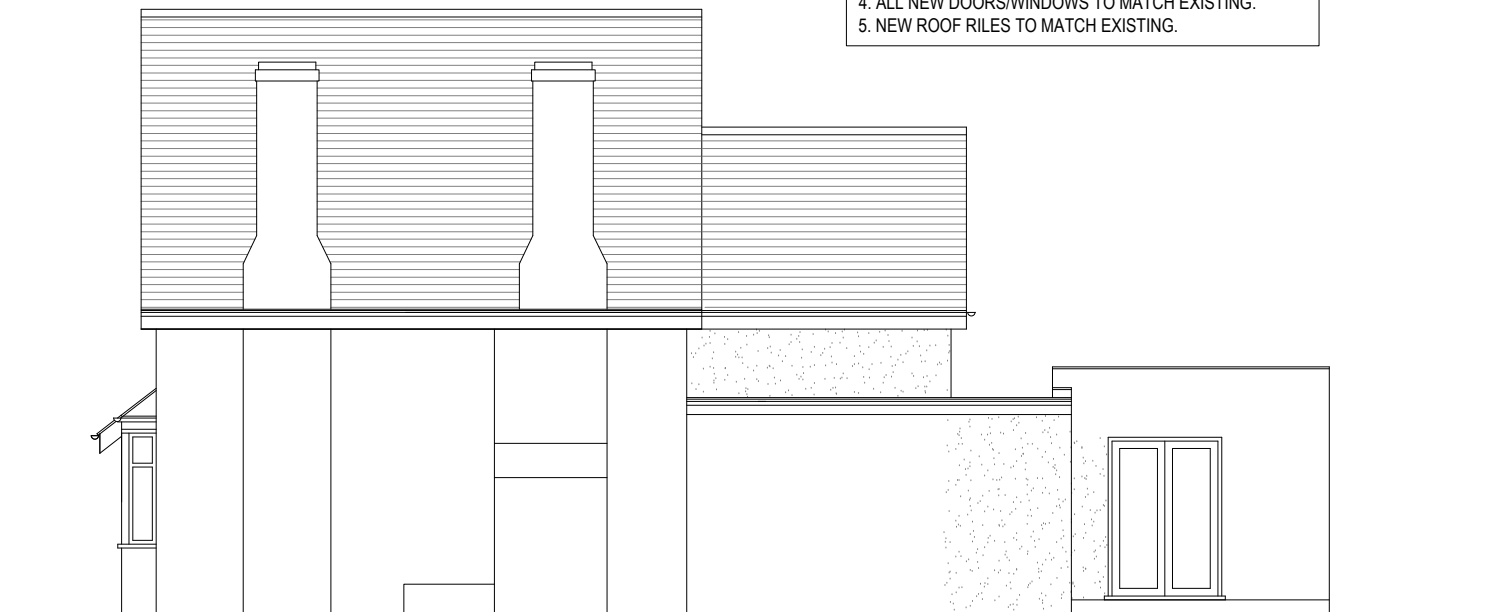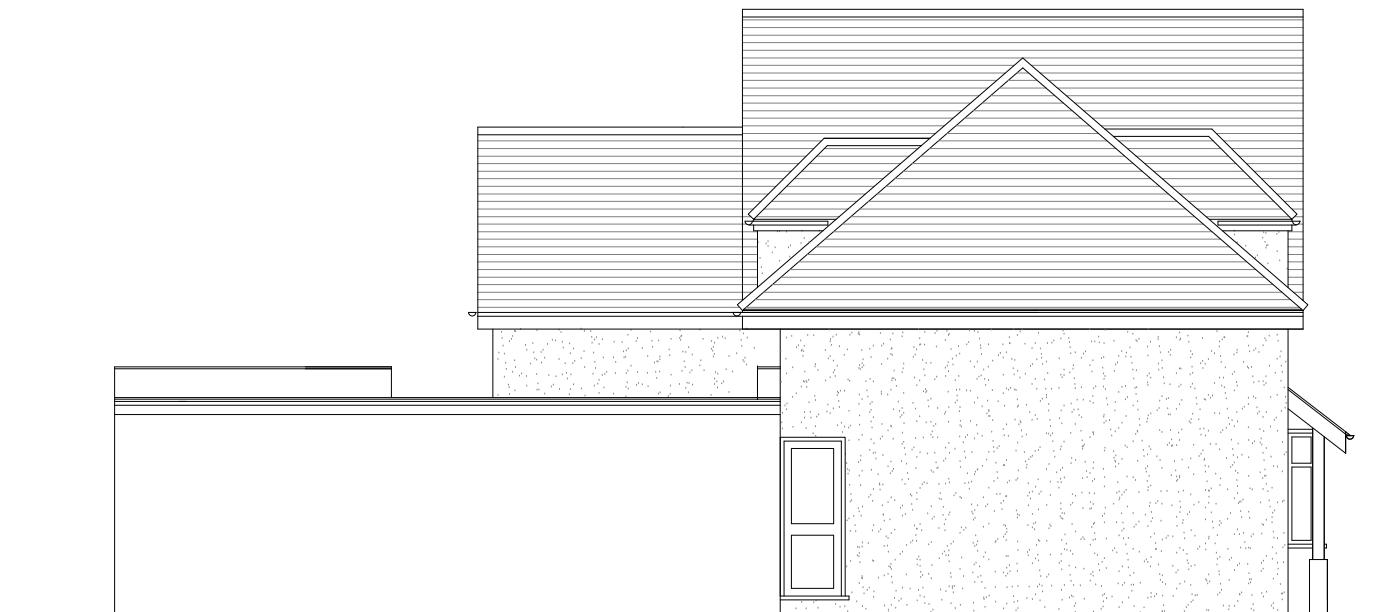PROPOSED FRONT ELEVATION

PROPOSED REAR ELEVATION

1. ALL FINISHES TO MATCH EXISTING.
2. WALLS TO BE BUILT UP TO MATCH EXISTING.
3. ALL NEW RENDER AND PAINTWORK TO MATCH EXISTING
4. ALL NEW DOORS/WINDOWS TO MATCH EXISTING.
5. NEW ROOF RILES TO MATCH EXISTING.

PROPOSED LEFT ELEVATION

PROPOSED RIGHT ELEVATION

0M 1M 2M 3M 4M 5M 6M 7M 8M 9M 10M

No.	DESCRIPTION	DATE

KALSI DESIGN
Architectural & Building Control Plans
& Structural Design Services

20 Harrowdene Road
North Wembley, Middlesex, HA0 2JB.
Tel: 07930966049 Email: gskalsi@btinternet.com

NOTES:

NOT FOR CONSTRUCTION

Client
Miss Nancy Lund

Job Title
34 Deane Avenue, Ruislip. HA4 6SR.

Scale
1 : 100

Size
A3

Drawn by
GSK

Date
Dec. 2023

Drawing Title
PROPOSED ELEVATIONS

Drawing No.
1333   P   06