


EXTERNAL ELEVATIONS

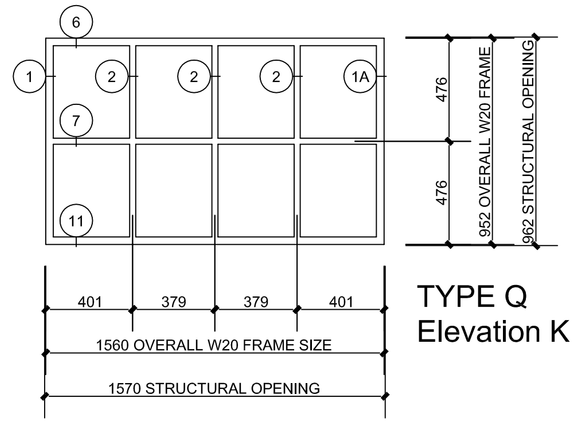


TYPE Q
Elevation K

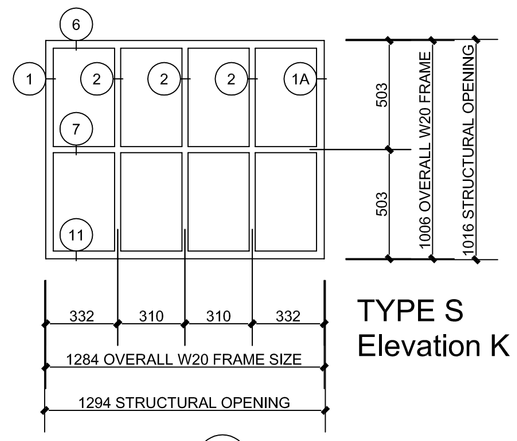

TYPE S
Elevation K

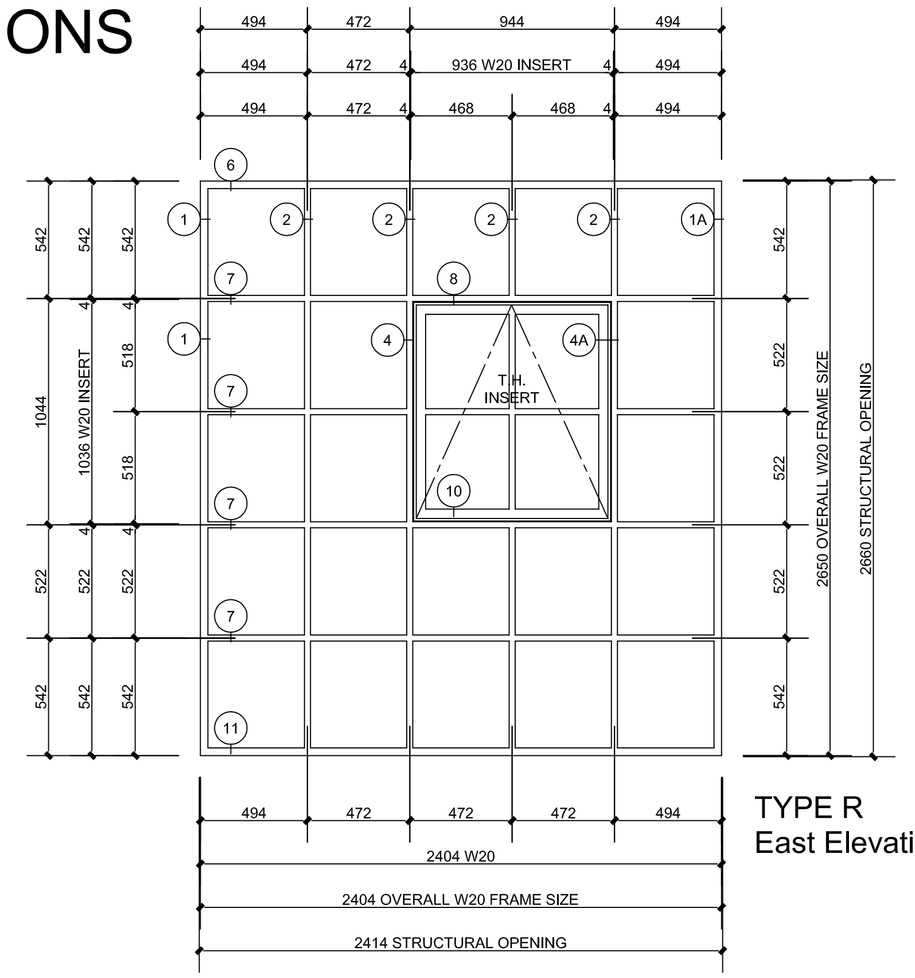


TYPE R
East Elevation

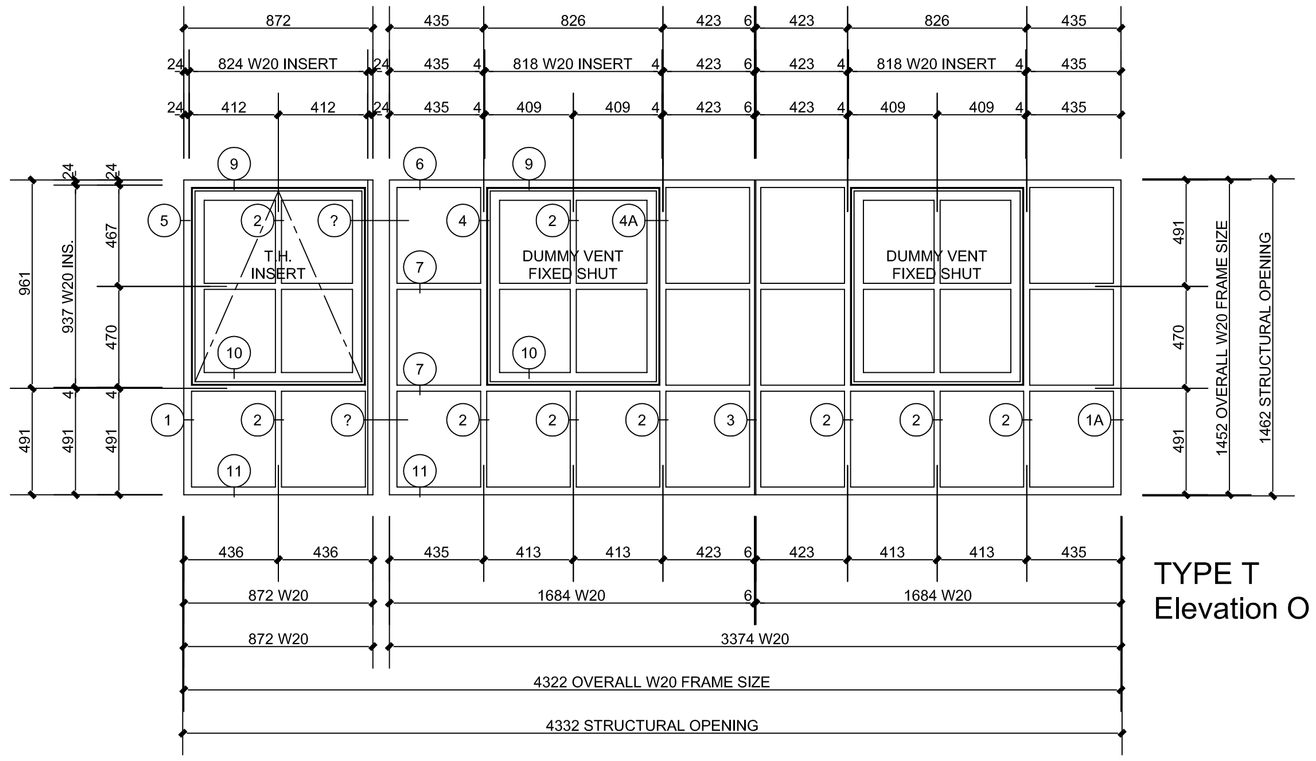

TYPE T
Elevation O


1 AS DRAWN
1A OPP. HAND
2
3
4 AS DRAWN
4A OPP. HAND

All internal finishes by others NOT by West Leigh.

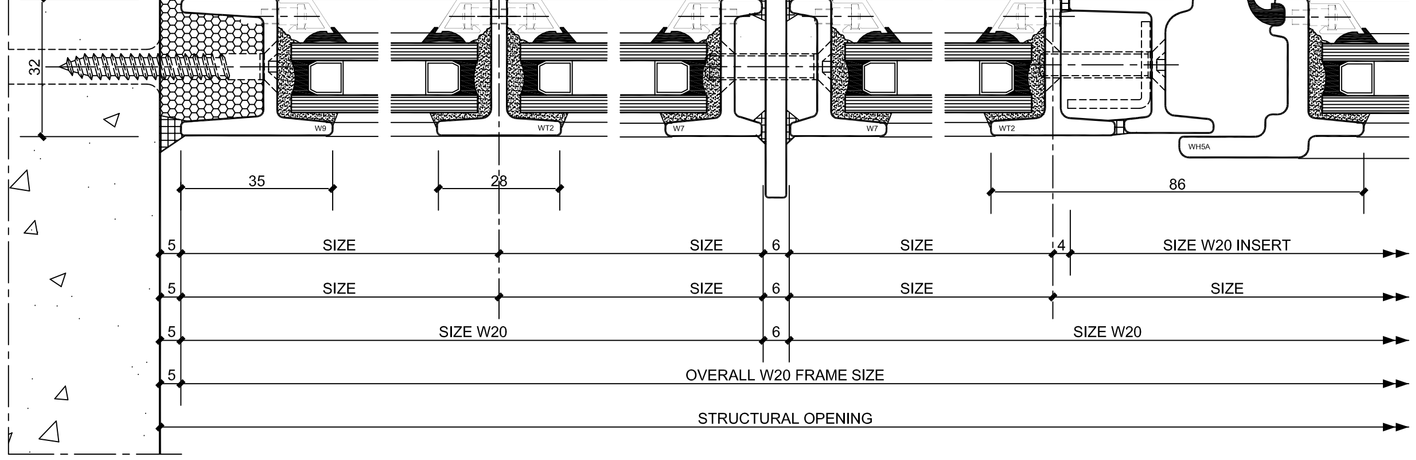


5 AS DRAWN
5A OPP. HAND

All internal finishes by others NOT by West Leigh.

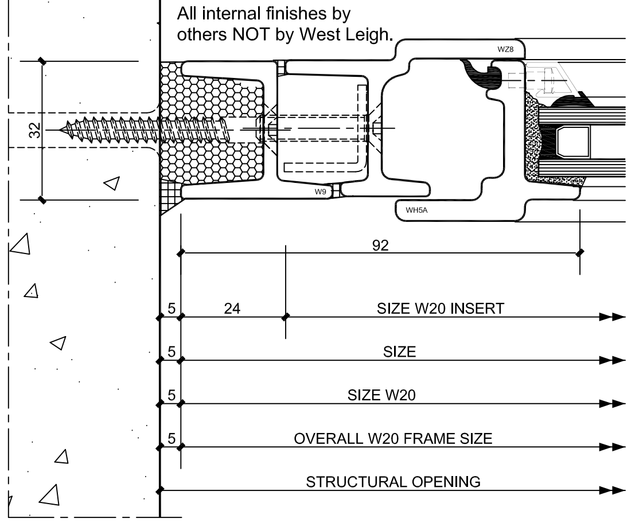


THE DETAILS AND DIMENSIONS CONTAINED ON THIS DRAWING ARE INDICATIVE ONLY AND SHOULD NOT BE TAKEN AS MANUFACTURING DIMENSIONS OR DETAILS. ALL MANUFACTURING DIMENSIONS AND DETAILS ARE TO BE SITE SURVEYED.

All internal finishes by others NOT by West Leigh.

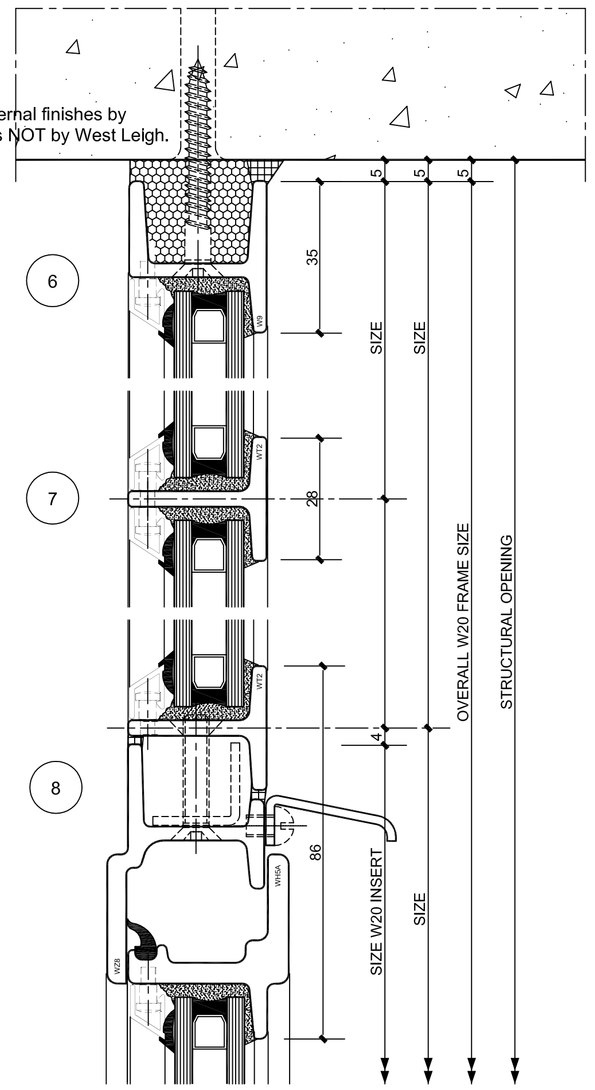

6
7
8

All internal finishes by others NOT by West Leigh.

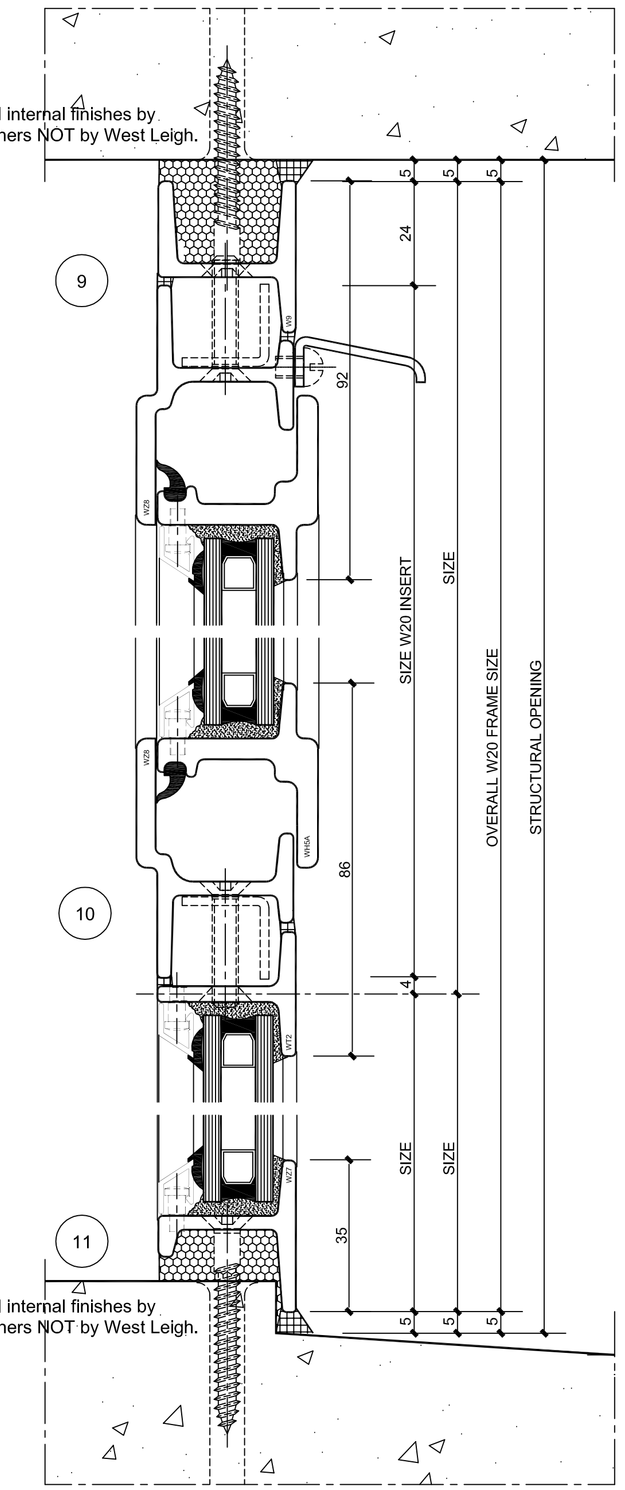

9
10
11

All internal finishes by others NOT by West Leigh.

WEST LEIGH

HEAD OFFICE:
WEST LEIGH LIMITED
11-13 Spa Road, London, SE16 3RB
Telephone: 020-7232-0030
Facsimile: 020-7232-1763
Web: www.west-leigh.co.uk
email: info@west-leigh.co.uk

FENSA Registered Company

constructionline

Steel Window Association

SPECIFICATION

CONSTRUCTION	*W20 Steel Sections*
MATERIAL	*Mild steel.*
FIXING BY	*West Leigh Limited.*
GLASS BY	*West Leigh Limited.*
GLAZING BY	*West Leigh Limited.*
FIXING HOLES	*Standard CSK.*
GLAZING BEADS	*Chamfered aluminium clip on.*
GLAZE	*16mm Double Glazed Units*
EXT. MASTIC BY	*West Leigh Limited. T.B.C.*
INT. MASTIC BY	*Others. Arbosil 1096 Silicone recommended.*
FINISH	*Hot Dipped Galvanised & Polyester Powder Coated: RAL colour and gloss level T.B.C.*

FITTINGS

GLAZING NOTES

16mm Double Glazed Units to comprise:
4mm Soft coat Low E Toughened glass inner pane
8mm Krypton gas filled cavity
4mm Clear float Toughened outer pane

Please note that permissable bead tolerances of up to 2mm may occur as part of the standard manufacturing tolerances.

AMENDMENTS

-	-	-

CONTRACTS NO. -

WORKS NO. P.

SITE
ENTERPRISE HOUSE
133 BLYTH ROAD, HAYES
MIDDLESEX

TITLE OF DRAWING
PROPOSED ELEVATIONS AND DETAILS OF REPLACEMENT W20 SECTION STEEL WINDOWS.

SCALE 1:20 @ A1	DRAWN	04.03.16	TOM
	CHECKED	-	-
DRAWING NO. CE.91429-08	REVISION -	STATUS FOR APPROVAL	

© This drawing is the property of WEST LEIGH Ltd. It is a confidential document and must not be copied, used or its contents divulged without prior written consent.

All details are subject to change dependent on site conditions.