CONDITION No 5.iii
EXTERNAL PAINT COLOURS

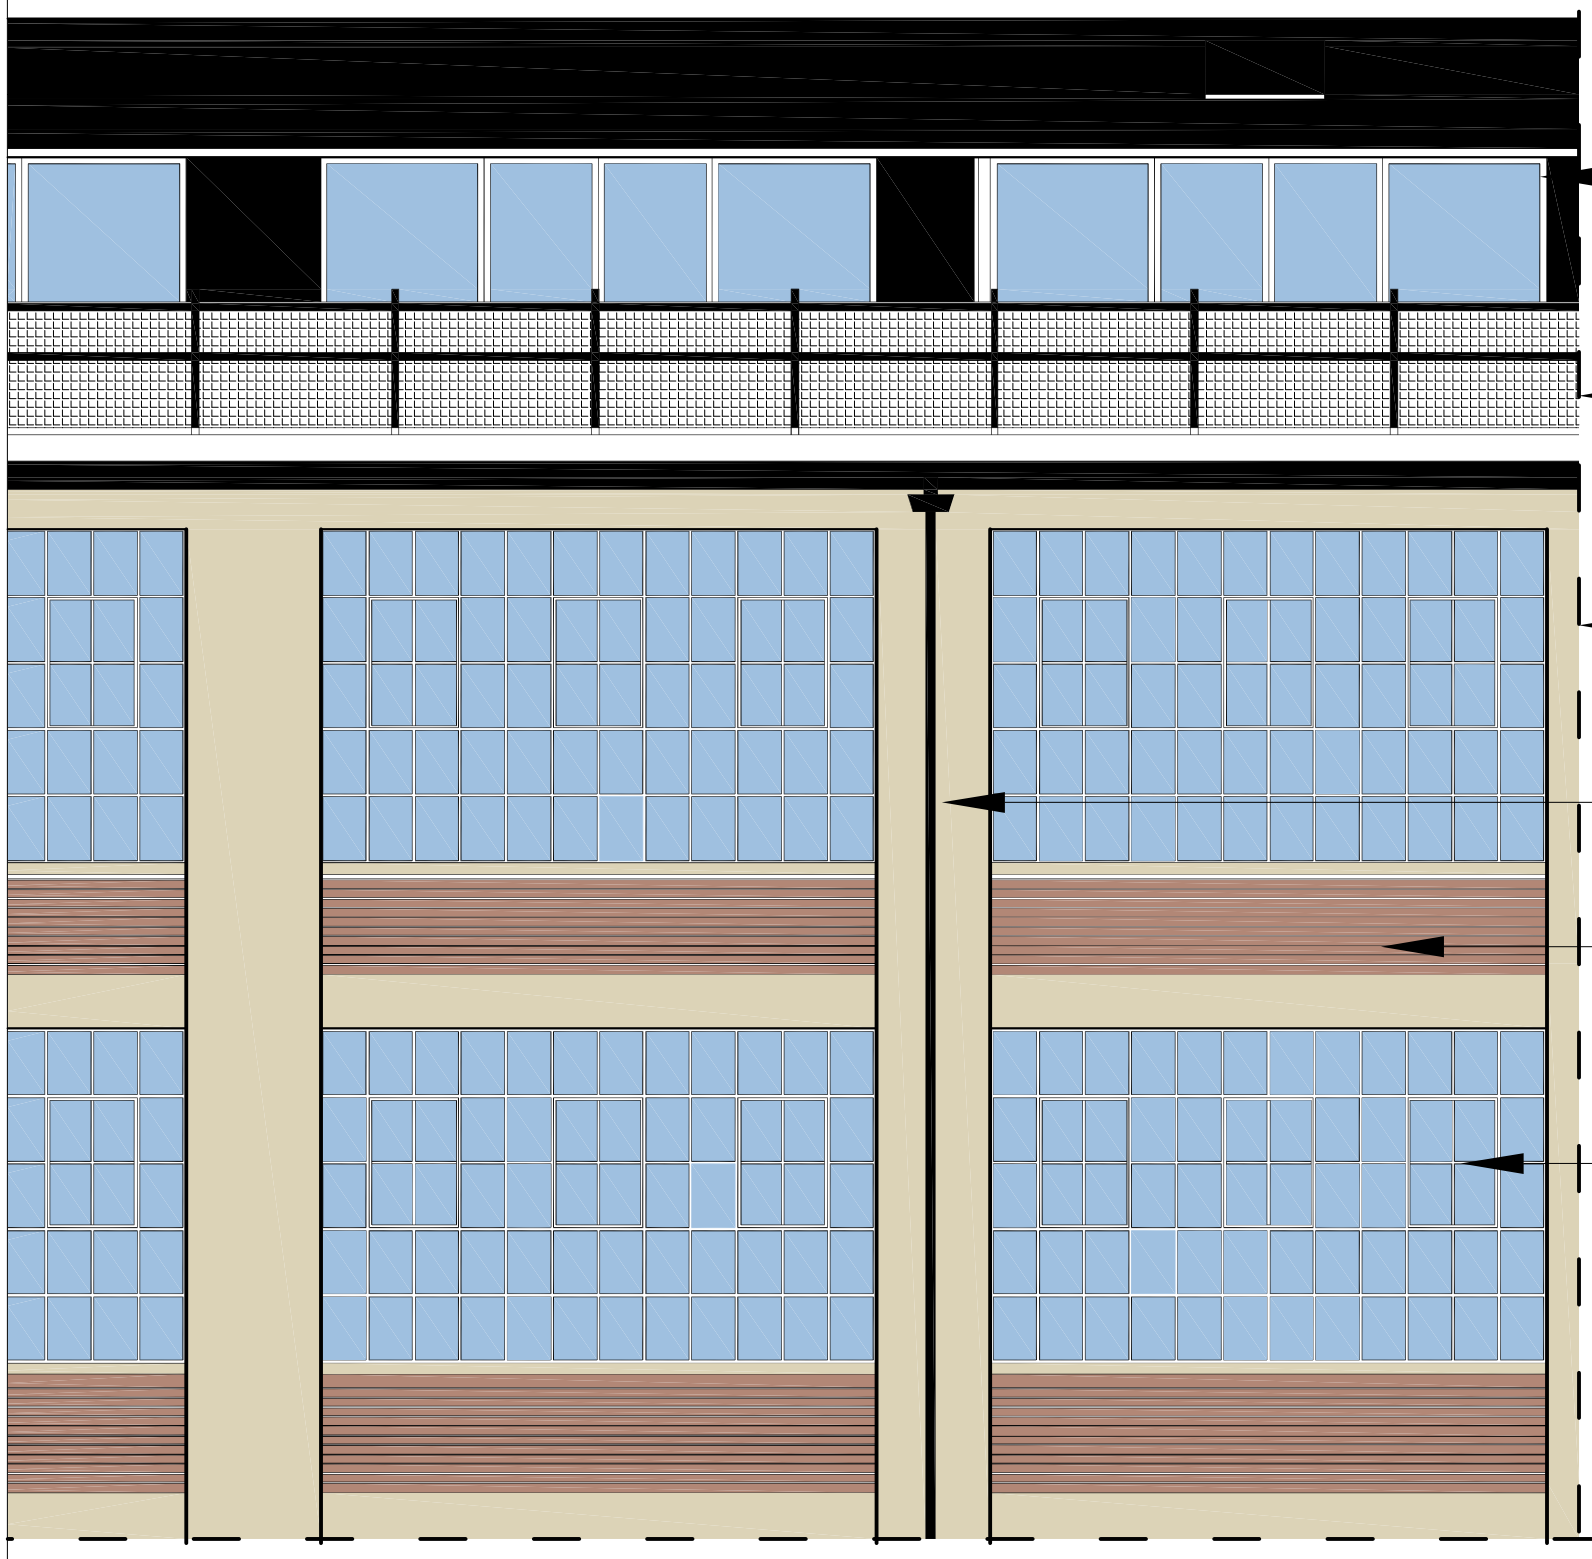

1 NEW RESIDENTIAL ADDITION:
WALLS LIGHT GREY
RAL 7047
WINDOW FRAMES LIGHT GREY:
RAL 7047

2 EXISTING HANDRAIL TO BE RESTORED,
COLOUR PEBBLE GREY: RAL 7032
MESH INFILL ADDED, COLOUR DUSTY GREY:
RAL 7037

3 PILASTERS, WINDOW SILLS (SOUTH ELEVATION):
CONCRETE TO BE CLEANED,PAINTED
PURE WHITE
RAL 9010

4 PIPES:
CAST IRON PAINTED JET BLACK:
RAL 9005

5 BRICKWORK: ARE TO BE CLEANED USING DOFF STEAM CLEANING SYSTEM

6 WINDOW FRAME:
PAINTED PURE WHITE TO MATCH ORIGINAL COLOUR
RAL 9010

7 EXTERNAL DOOR FRAME:
PAINTED PURE WHITE
RAL 9010

8 ROLLER SHUTTERS DUSTY GREY
RAL 7037

F B A DESIGN
CHARTERED ARCHITECTS

12 HUDSON APT.
CHADWELL LANE
LONDON, N8 7RW

COLLEGE HOUSE
INGLESHAM, WILTSHIRE
SN6 7QU

Tel: 020 7078 3945
e-mail: contact.fbadesign@gmail.com

PROJECT
ENTERPRISE HOUSE
BLYTH ROAD, HAYES

DRAWING TITLE
EXTERNAL
PAINT COLOURS

PROJECT NO.	DRAWING NO.	REVISION
1504	C(5.iii)01	B
		SCALE 1:30@A1
DRAWN	CHECKED KB	DATE 07.12.15

FBA DESIGN LTD Company no. 9477262