NOTES

1. Existing single glazed windows to be retained shown : RET
   Windows to be fixed open to provide permanent car park ventilation.
2. Existing steel framed window to be scheduled by type and approximate age before removal.
3. All other windows to be replaced with double glazed mild steel W20 sections as West Leigh typical drawing no: CE.91429-01.
4. New steel frames to be hot dipped galvanised and polyester powder coated: RAL colour and gloss level TBC

CONDITION No 5 iv:
WINDOWS

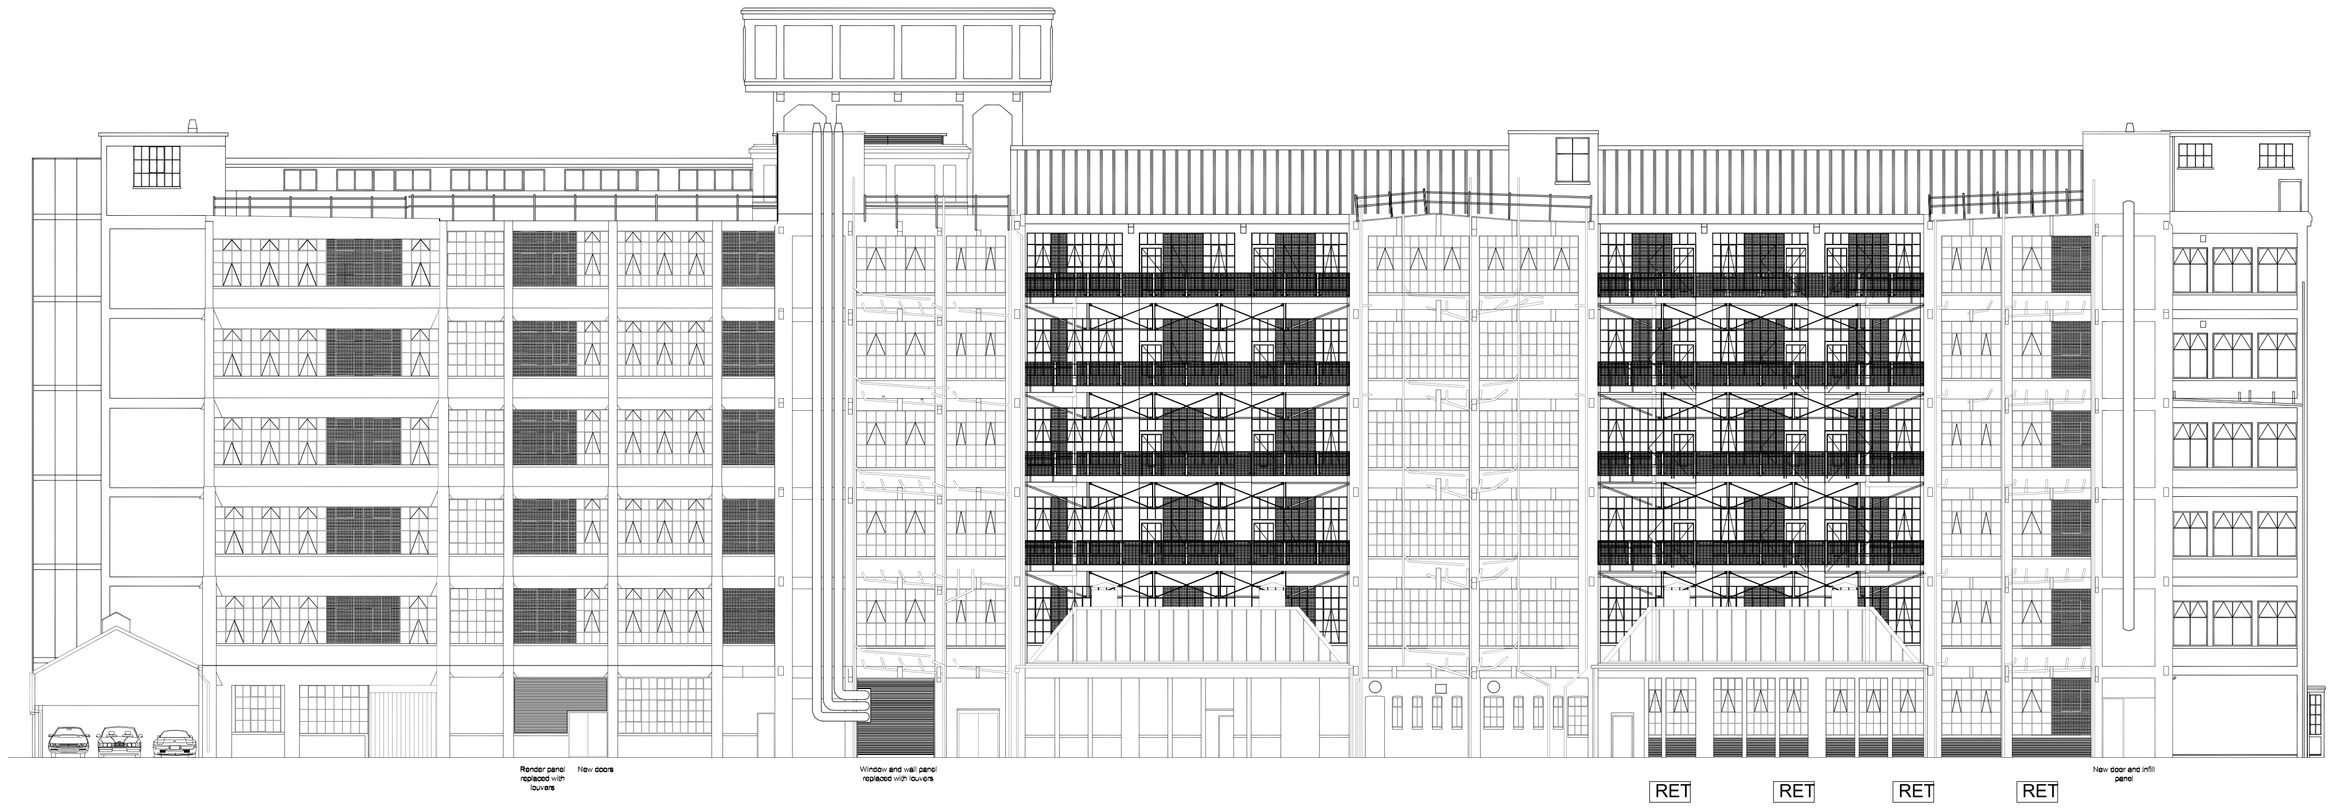

Proposed North Elevation

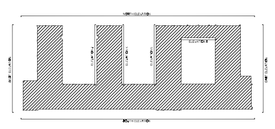

Double glazed both panes clear glass

Double glazed internal pane opaque

F B A DESIGN
CHARTERED ARCHITECTS

12 HUDSON APT.
CHADWELL LANE
LONDON, N8 7RW

COLLEGE HOUSE
INGLESHAM, WILTSHIRE
SN6 7QU

Tel: 020 7078 3945
e-mail: contact.fbadesign@gmail.com

PROJECT

ENTERPRISE HOUSE
BLYTH ROAD, HAYES

DRAWING TITLE

PROPOSED NORTH ELEVATION

PROJECT NO.	DRAWING NO.	REVISION
1504	C(5.iv)02	—
		SCALE 1:200@A1 1:400@A3
DRAWN	CHECKED AF	DATE 28.10.15

FBA DESIGN LTD Company no. 9477262