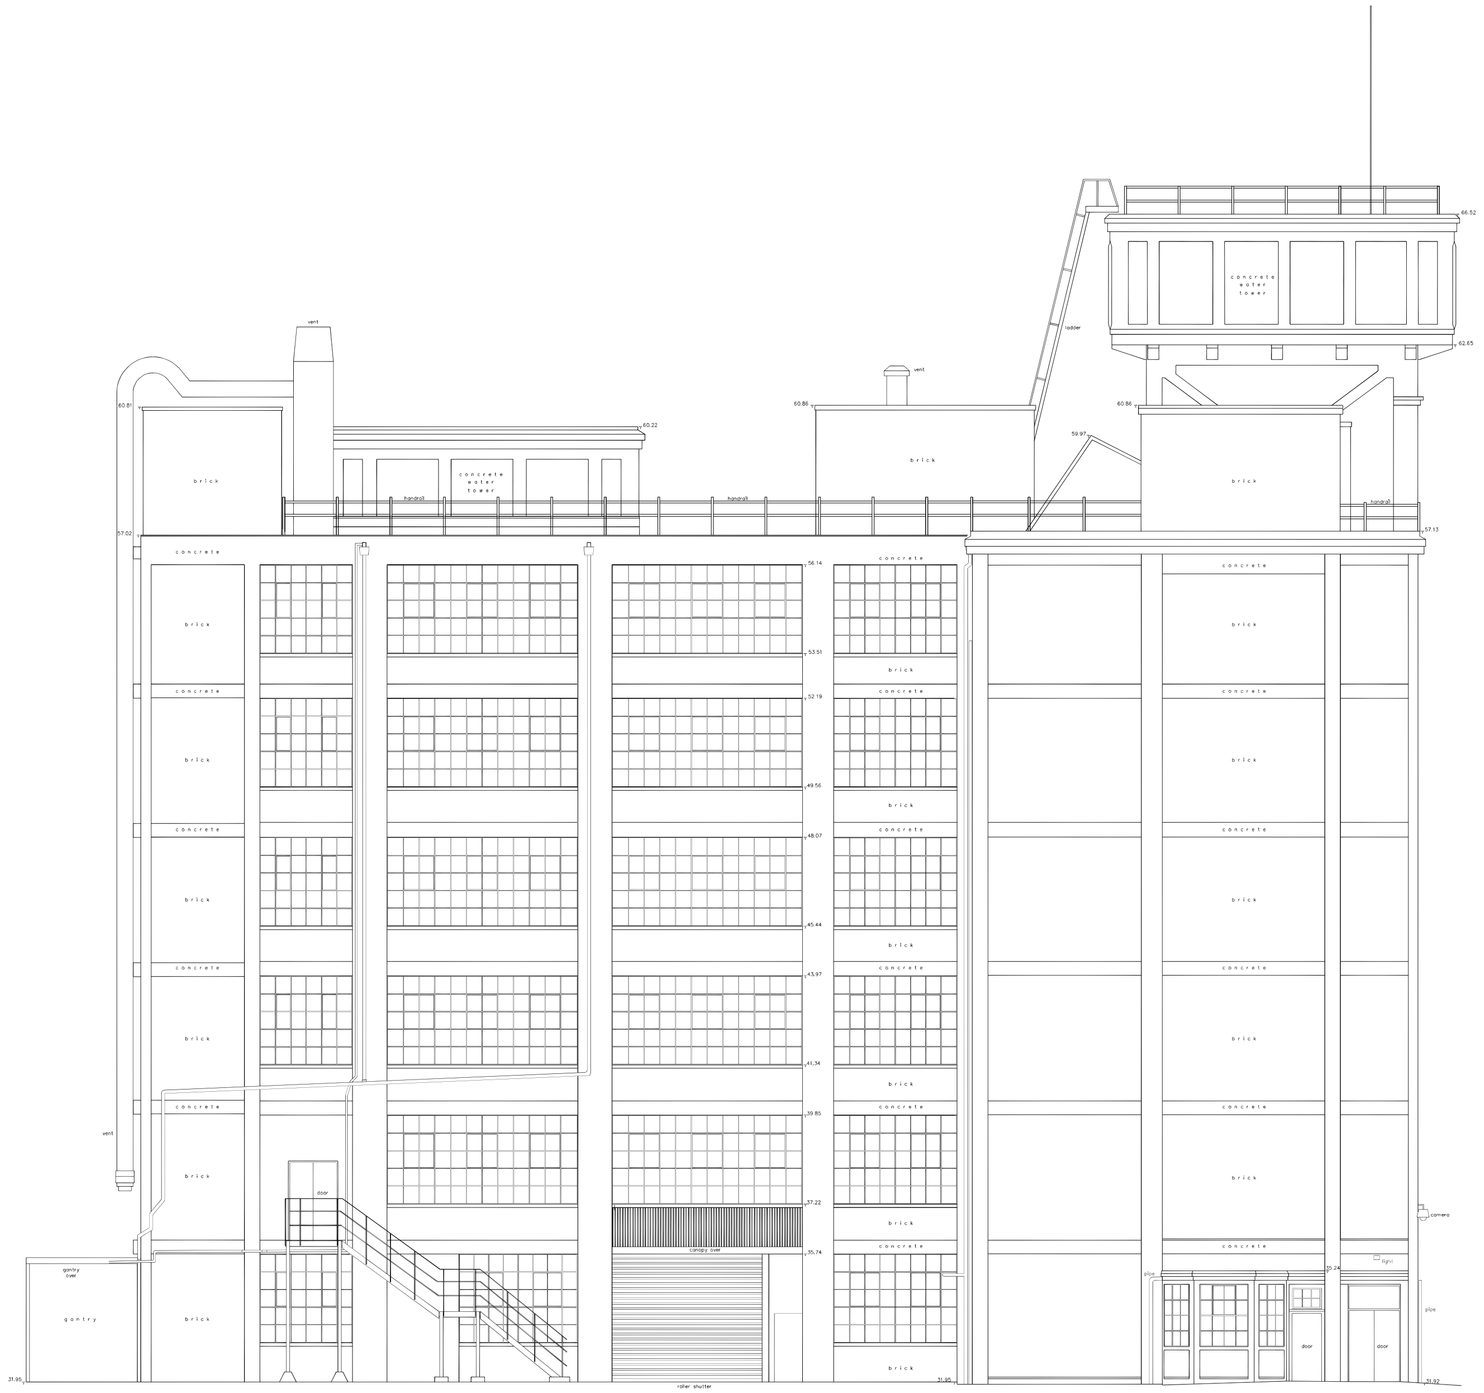

WEST ELEVATION

Datum 25.00m

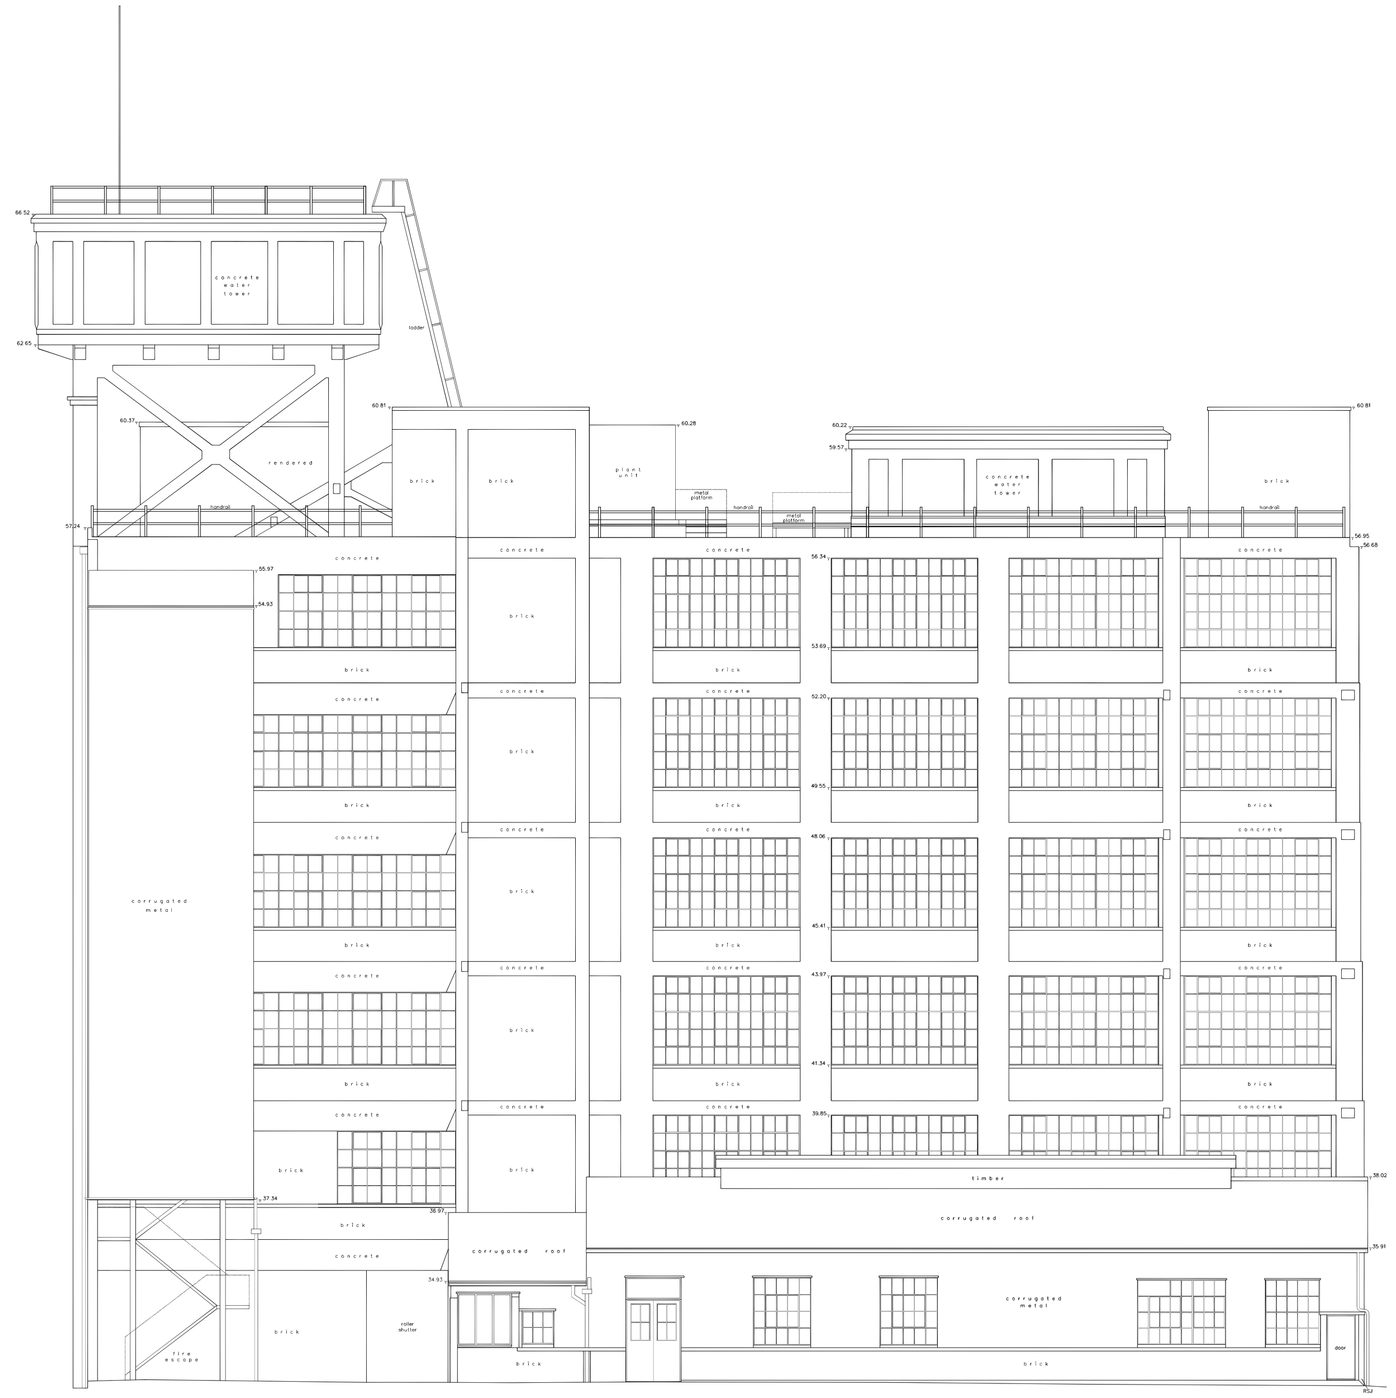

EAST ELEVATION

Datum 25.00m

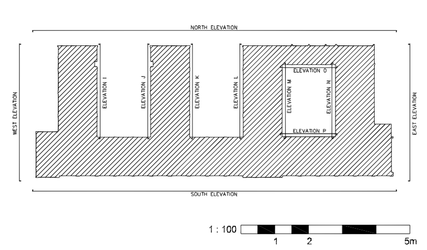

F B A DESIGN
CHARTERED ARCHITECTS

12 HUDSON APT.
CHADWELL LANE
LONDON, N8 7RW

COLLEGE HOUSE
INGLESHAM, WILTSHIRE
SN6 7QU

Tel: 020 7078 3945
e-mail: contact.fbadesign@gmail.com

PROJECT

ENTERPRISE HOUSE
BLYTH ROAD, HAYES

DRAWING TITLE

EXISTING ELEVATIONS
EAST & WEST

PROJECT NO.	DRAWING NO.	REVISION
1504	LA(0-)302	—
		SCALE 1:250@A1 ext. 1:500@A3 ext.
DRAWN af	CHECKED AF	DATE 28.10.15

FBA DESIGN LTD Company no. 9477262