
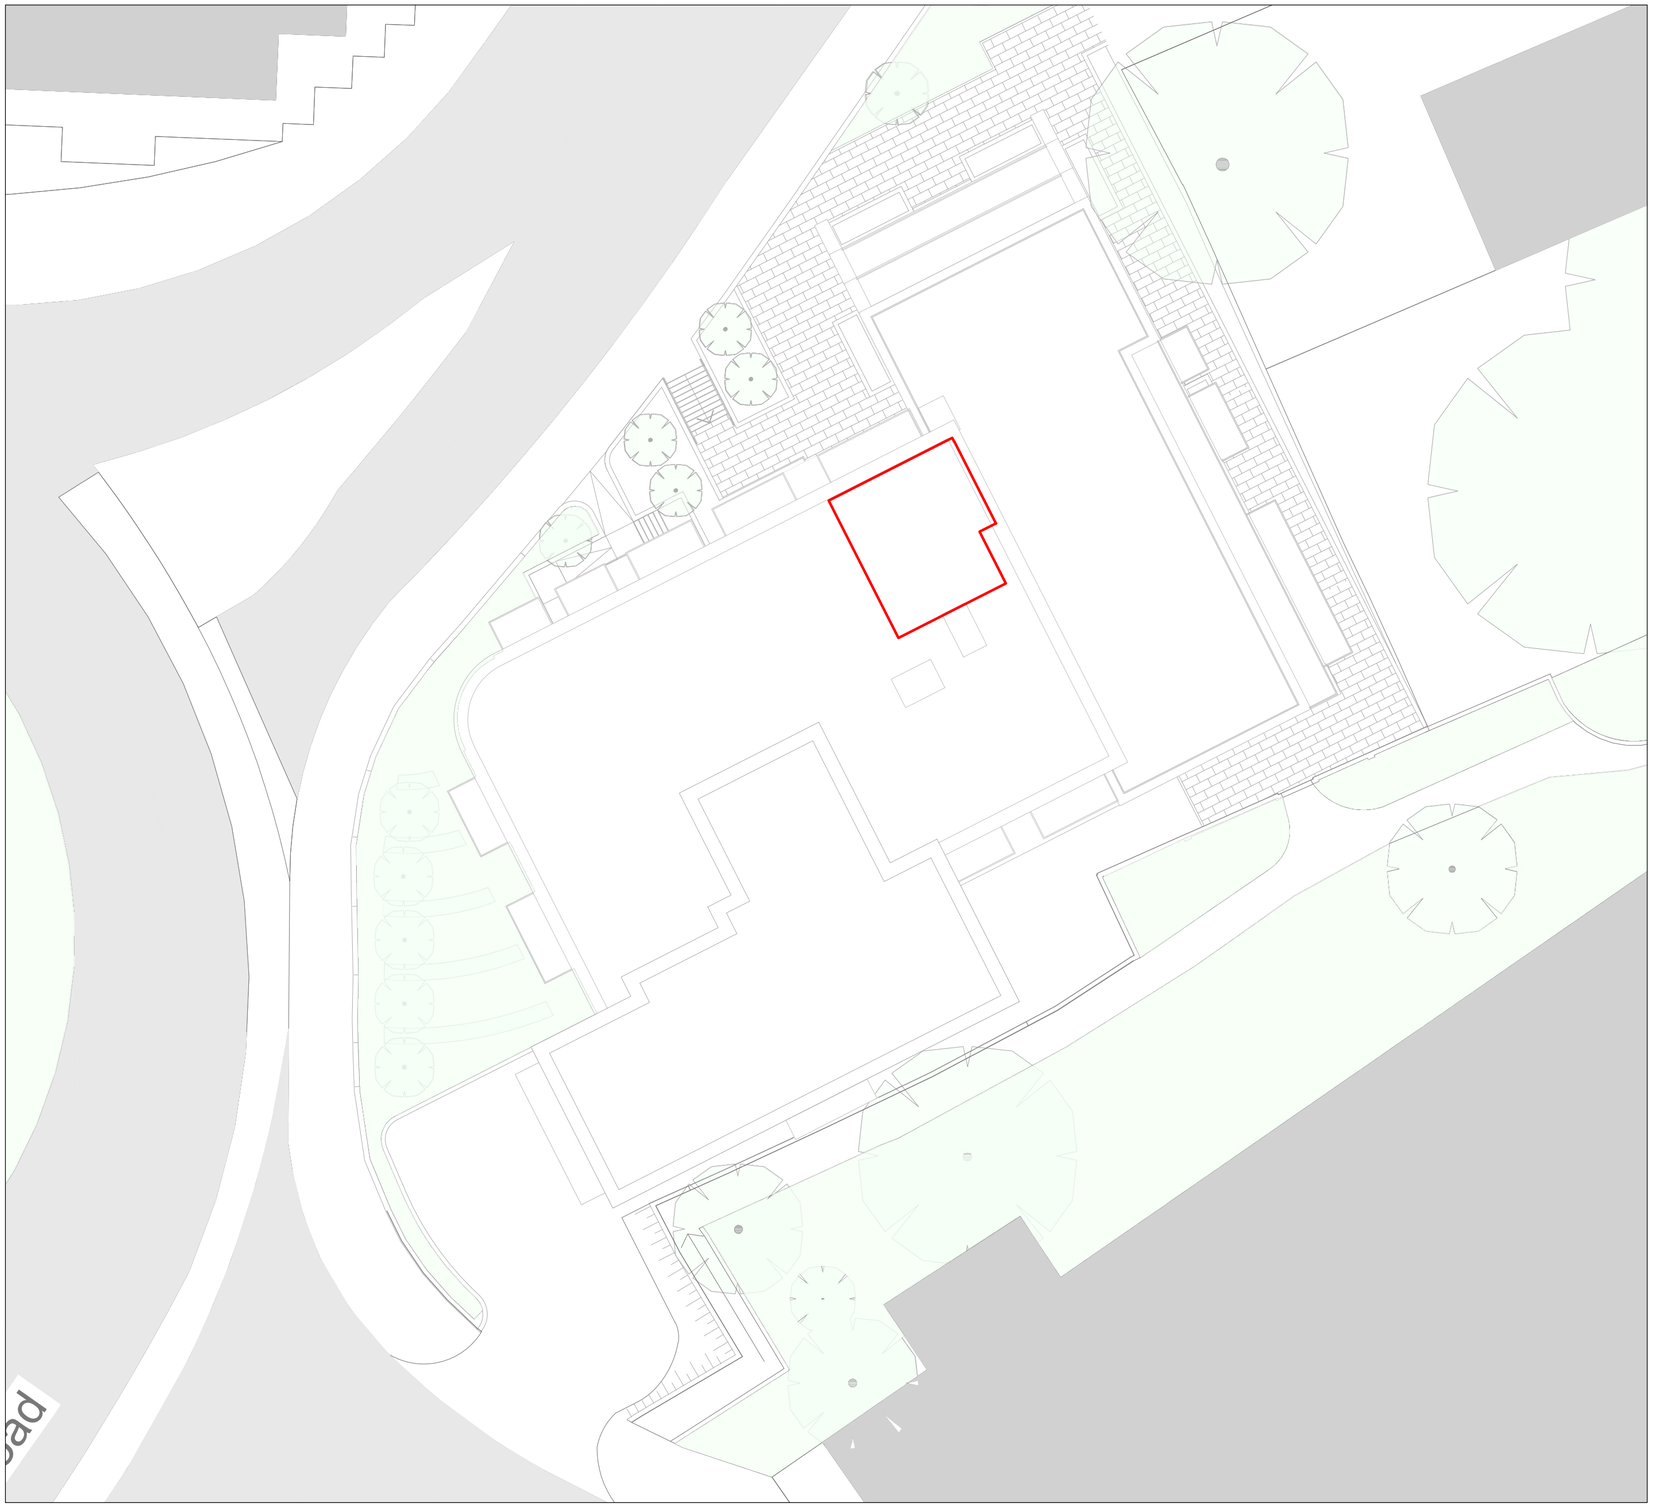


Site Layout - 1:200

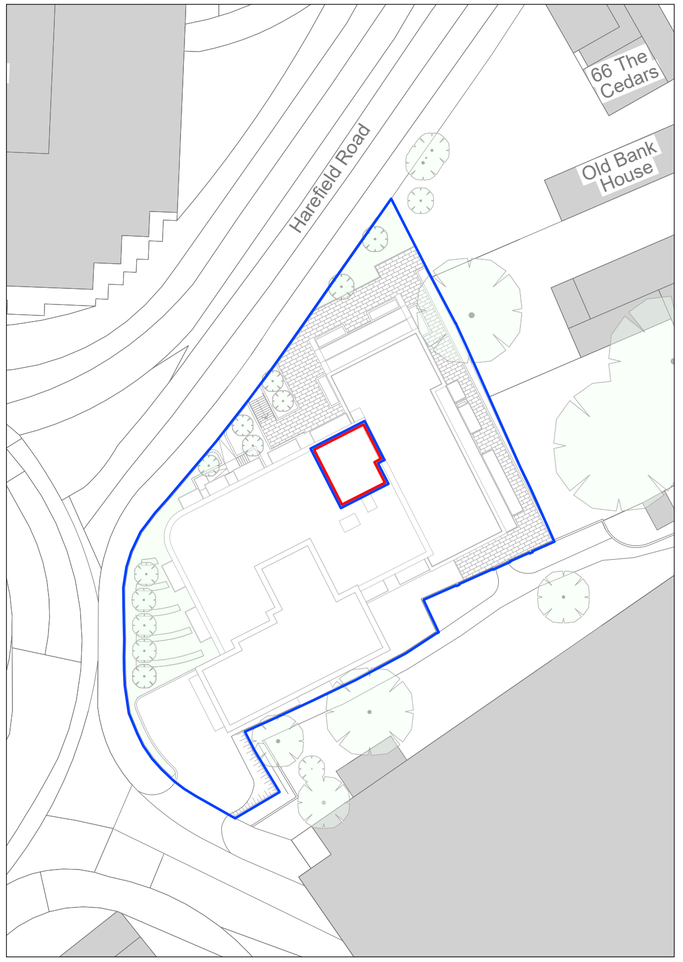

Location Plan - 1:500

1:500
0 10m 20m 30m 40m 50m

1:200
0 5m 10m 15m

DISCLAIMER

Do not scale from this drawing.
Drawings based on survey information provided by others.
Verify all dimensions on site.
Drawing should be read in conjunction with information from all other design consultants and contractors.
All drawings in digital format are for reference only, paper copies are available on request.
Copyright to these drawings and the designs shown therein are retained by Progress Planning.

Rev	Date	Reason for Issue	Chk
-	-	-	-

PROGRESS PLANNING
Land & Development

Progress Planning
Waterside House 20 Riverside Way
Uxbridge UB8 2YF

Project Title
Fassnidge, 66 High Street

Project Number
3033

Date
26.05.2020

Drawing Title
site plan and location plan

Drawing Number
3033.FASS.101

Revision
—

Drawing Status
Planning

Scale/North point
1:200