

# 45 Degree drawing

Scale 1:200

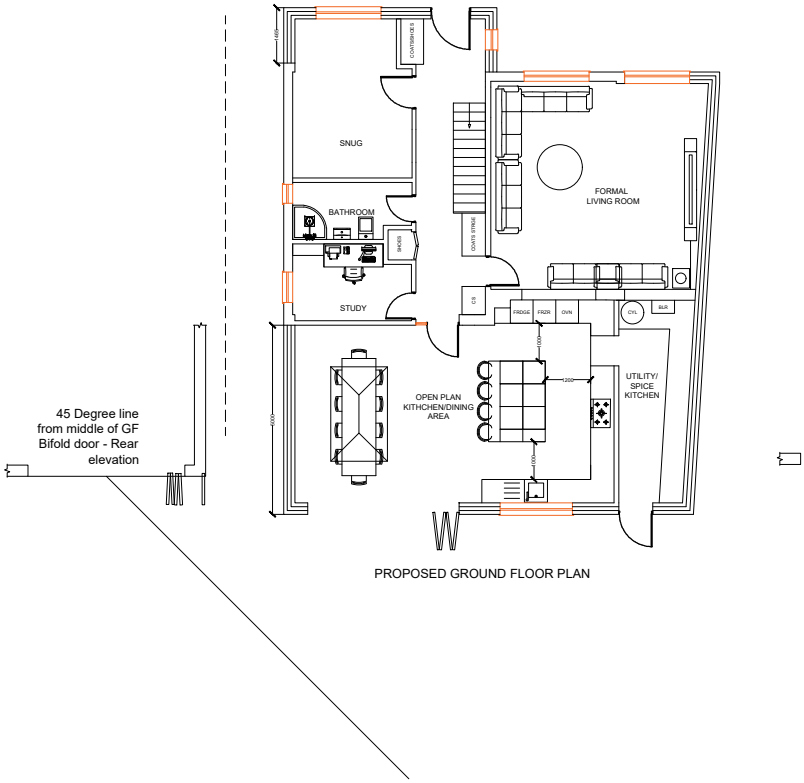


PROPOSED GROUND FLOOR PLAN

0 1 2 3 4 5 7.5 10

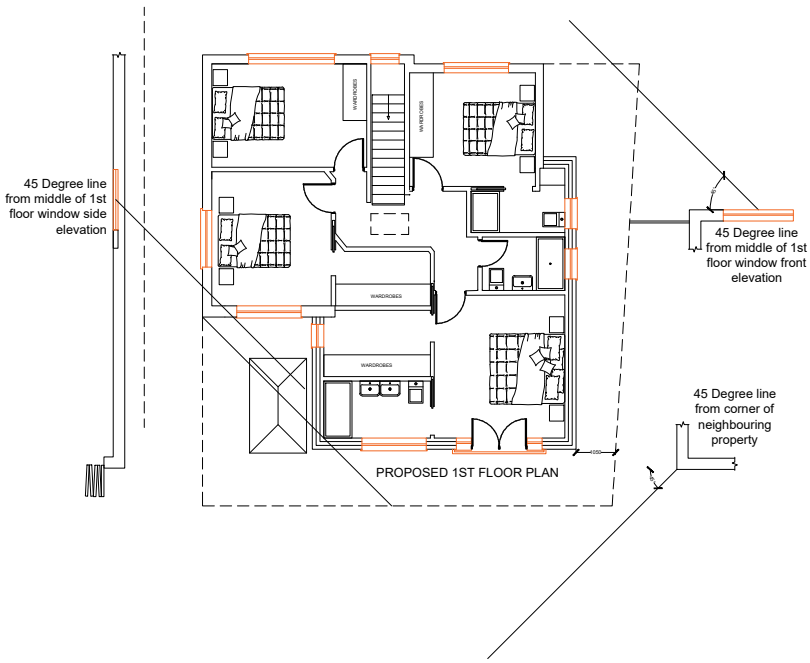


PROPOSED 1ST FLOOR PLAN

| | | | |
|---|---|---|---|
| Designer | Project | Notes | Drawing status |
| H-JAG ARCHITECTURE<br>5 Birch drive, Rickmansworth, WD3 9UL<br>Tel: +44203 488 3968<br>Email: jag.brand@h-jag.com | 12 THORNHILL ROAD | | Planning |
| | Drawing | | Drawn by: JSB / SCALE: 1:100 |
| | PL- 266.1 45 DEGREE LINE | | Date: MAY 2026 |

| Rev | Revision Note | Rev Date | Dwn | Chk |
|---|---|---|---|---|