

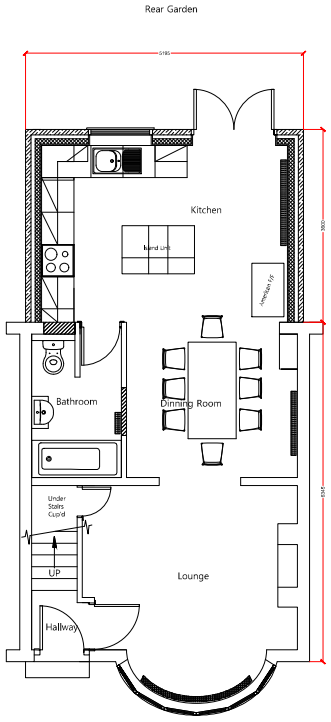


Proposed Rear Extension
Ground Floor Plan


Scale 1:50

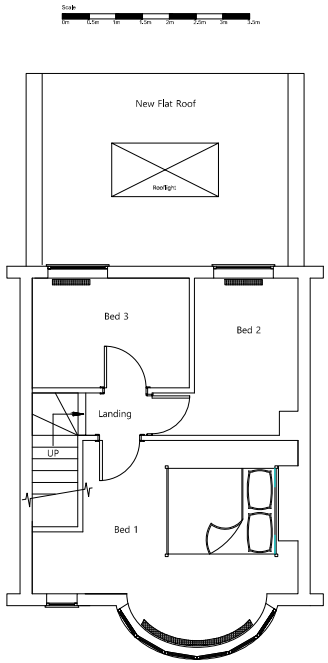

Proposed Rear Extension Plan
First Floor Plan

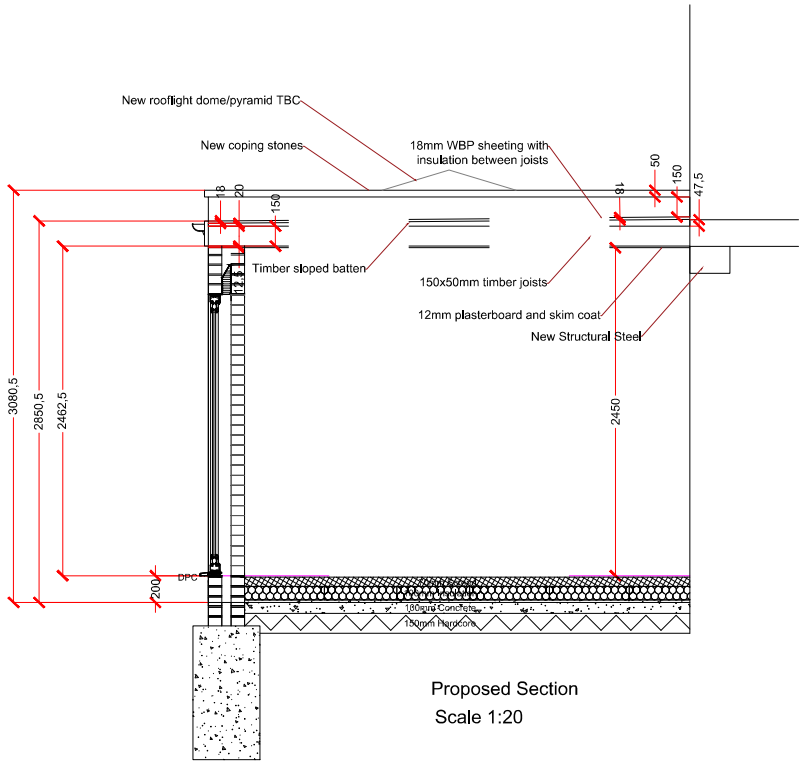

Proposed Section
Scale 1:20

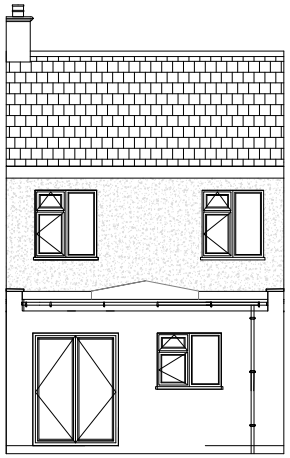


Proposed Rear Elevation




Proposed Front Elevation
(No Change)

Scale 1:50

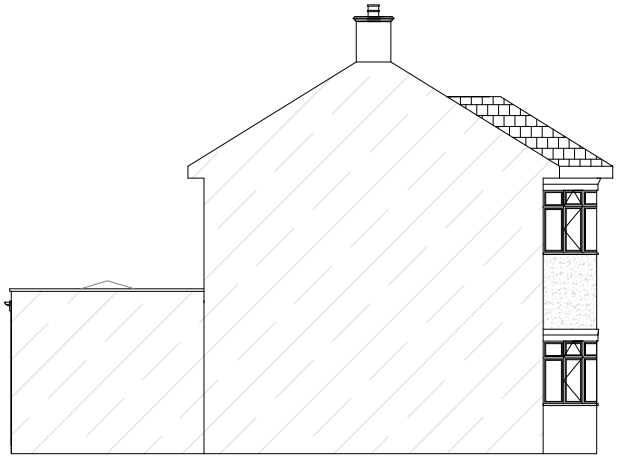

Proposed Left Hand Side Elevation

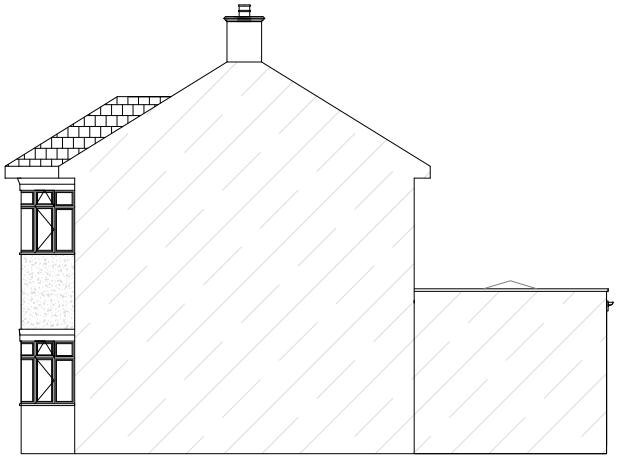

Proposed Right Hand Side Elevation

Scale 1:50

16 Bridgewater Road, Ruislip, HA4 0EB

Revision:-
Revision:-
Revision:-
Revision:-
Revision:-
Revision:-
Revision:-

VB DESIGNS

Mobile:- 07939 895 259

Project:- Proposed Rear Extension

Address:- 16 Bridgewater Road, Ruislip Middlesex, HA4 0EB

Title:- Proposed Plans & Elevations

Drawing Number:- 002

Date:- 25th May 2021

Scale:- 1:50 & 1:20 @ A1

Drawn By:- Vincent Berry

Revision:-

Notes:-