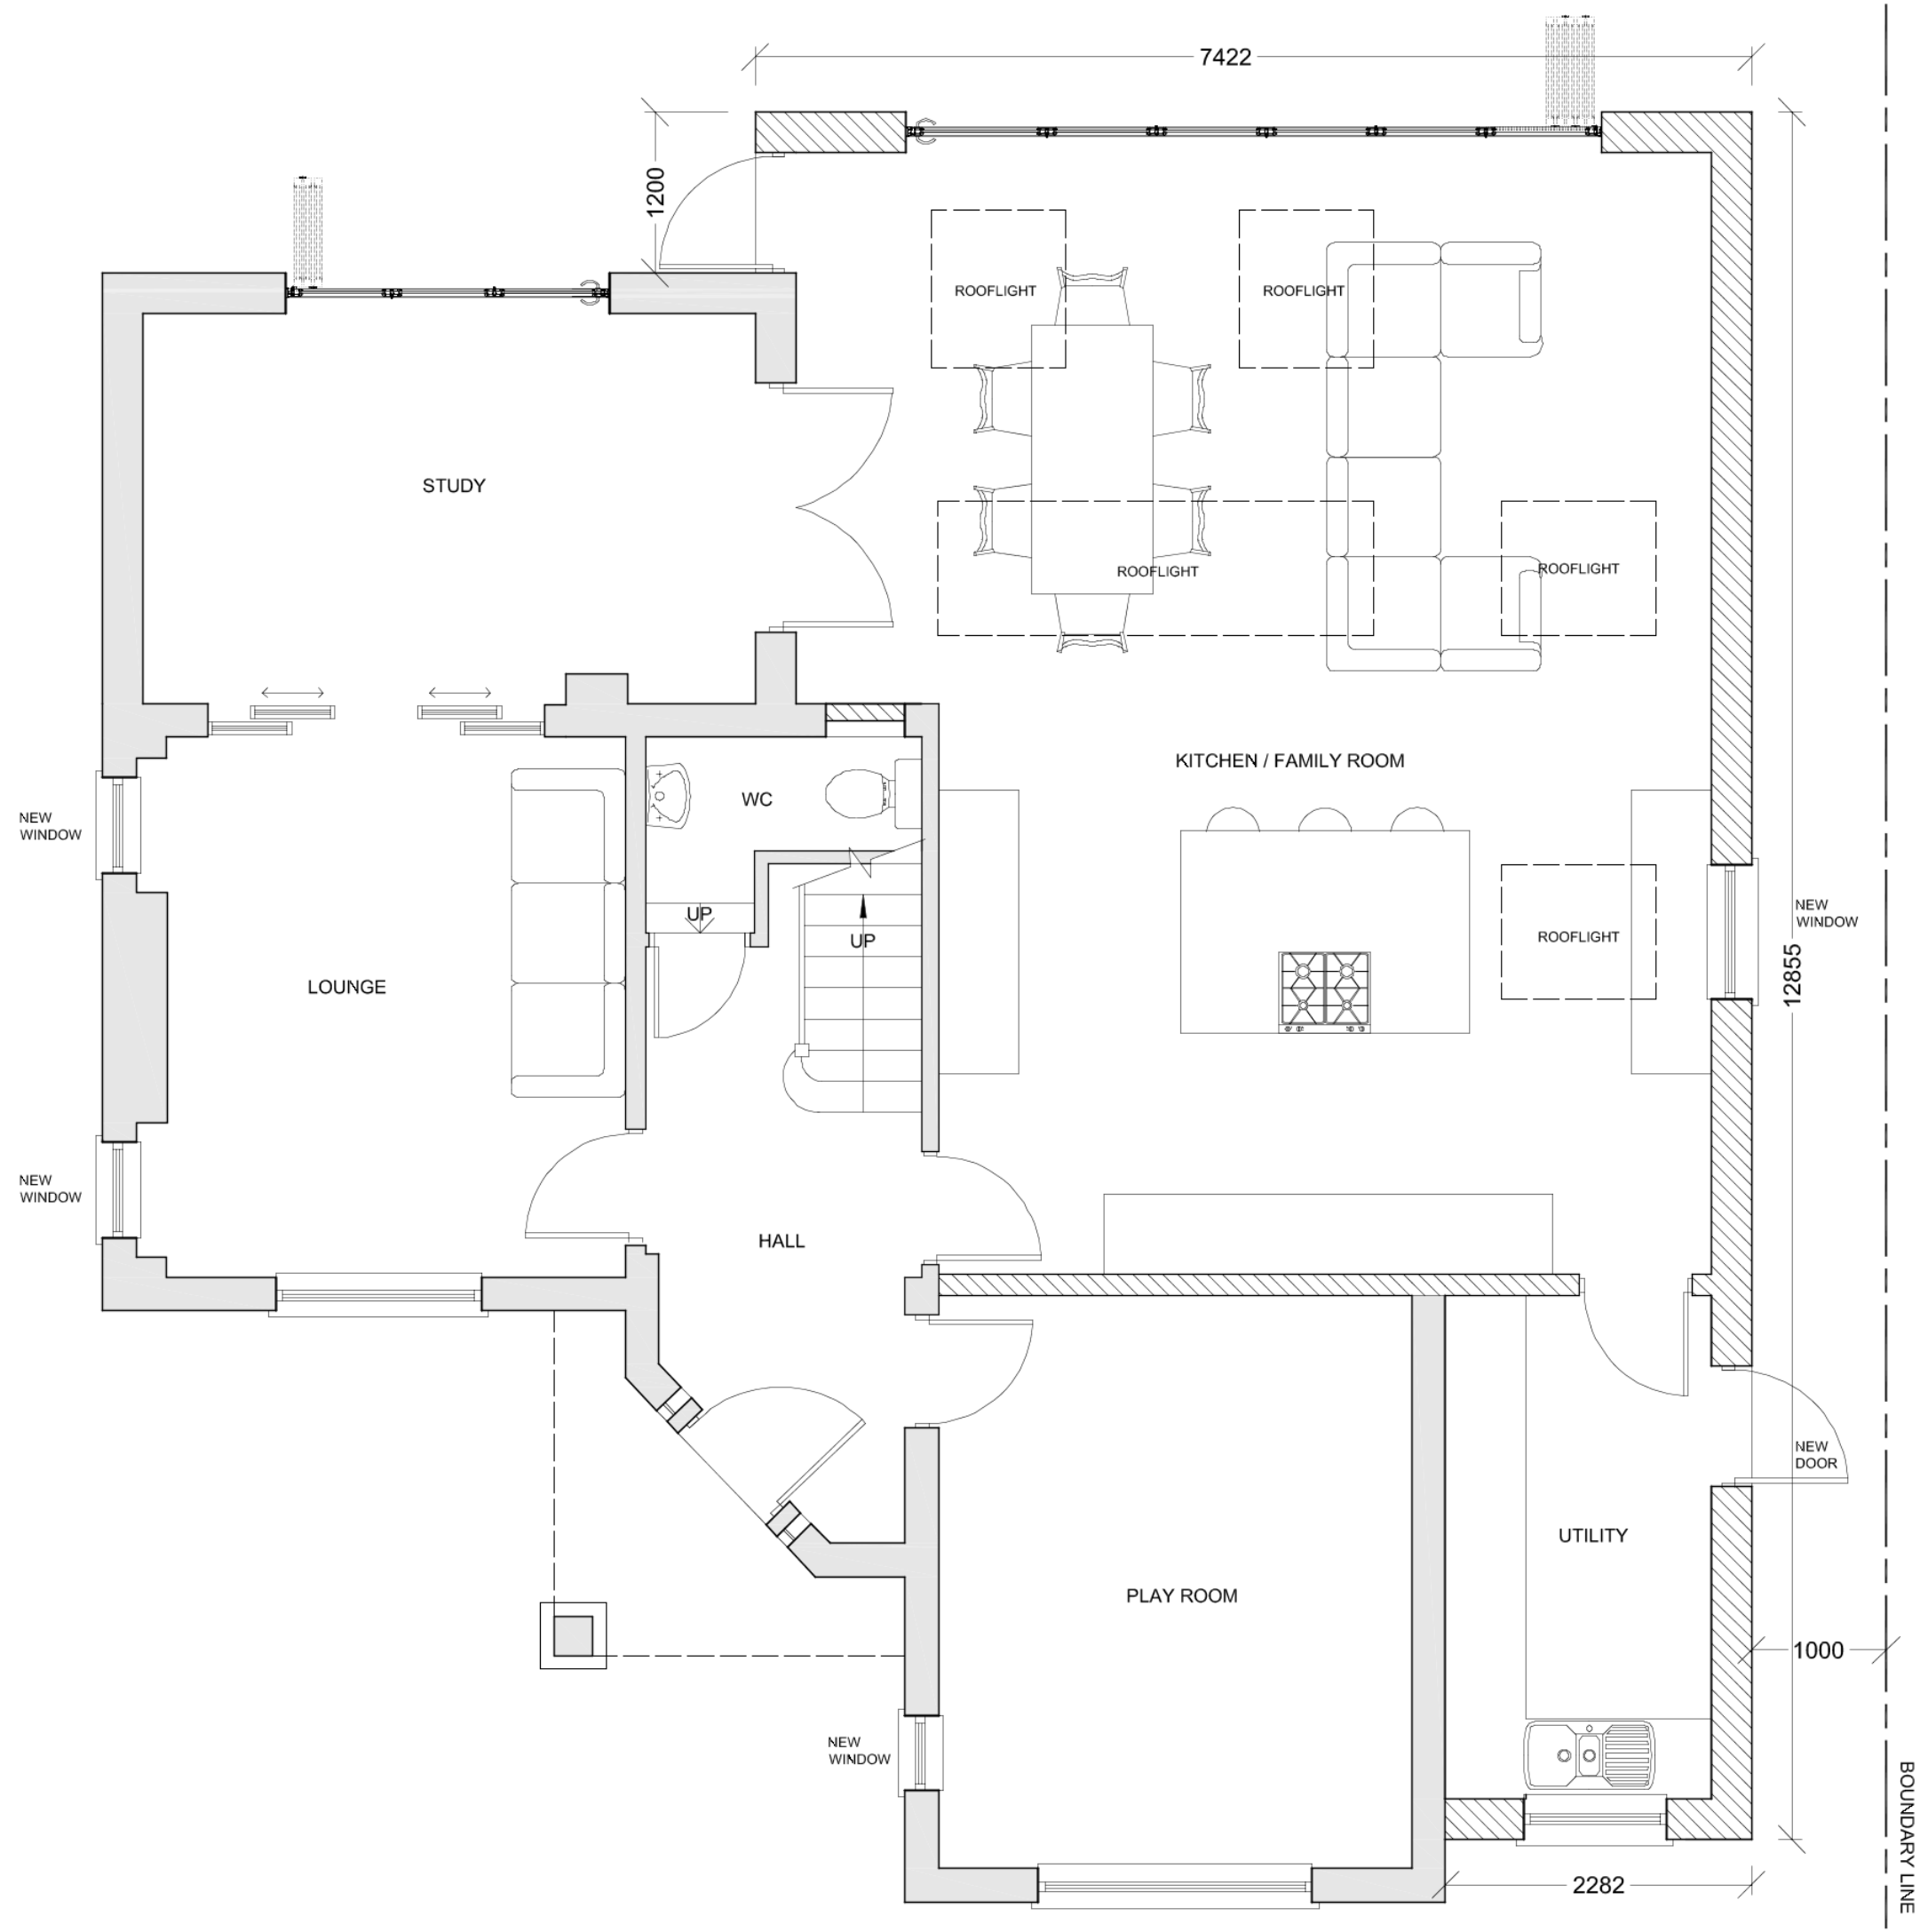


N

0.5 0.25 0 Metres 1.0 1.5

Scale 1:50

ANNOTATION	SEP 2020	E
SIDE DOOR	MAY 2019	D
ROOFLIGHTS	MAY 2019	C
GARAGE WALL	MAY 2019	B
PROPOSED LAYOUT	MAY 2019	A
AMENDMENTS	DATE	REV.

Dimensions, areas and levels where given are only approximate and subject to site survey. All dimensions are to be checked on site. Figured dimensions only are to be taken from this drawing. This drawing is to be read in conjunction with all relevant consultants and/or specialists drawings/documents and any discrepancies or variations are to be notified to the architect before the affected work commences. This drawing is copyright and remains the property of the Architects.

bernard murray design
chartered architect
WWW.BMURRAYDESIGN.CO.UK
78 BRIDGE ROAD, UXBRIDGE, MIDDLESEX UB82QW
TEL: 07958 471714 EMAIL: BMURRAYDESIGN@YAHOO.CO.UK

PROJECT
33 SWAKELEYS DRIVE
ICKENHAM
UB10 8QD

CLIENT
MR & MRS O'DONOGHUE

DRAWING
EXISTING GROUND FLOOR PLAN

SCALE	1:50 @ A3	DRAWING NUMBER	REV.
DATE	APR 2019	1123-4	E
DRAWN	BM		