
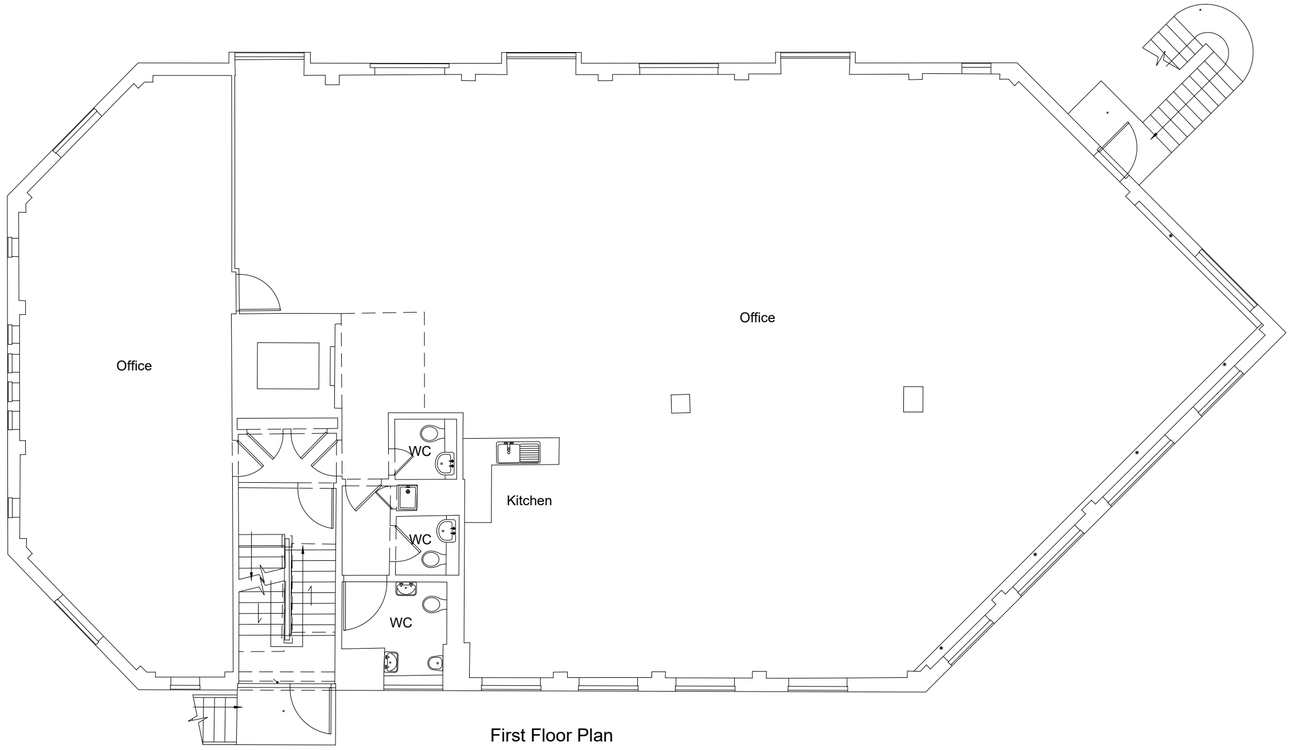


First Floor Plan

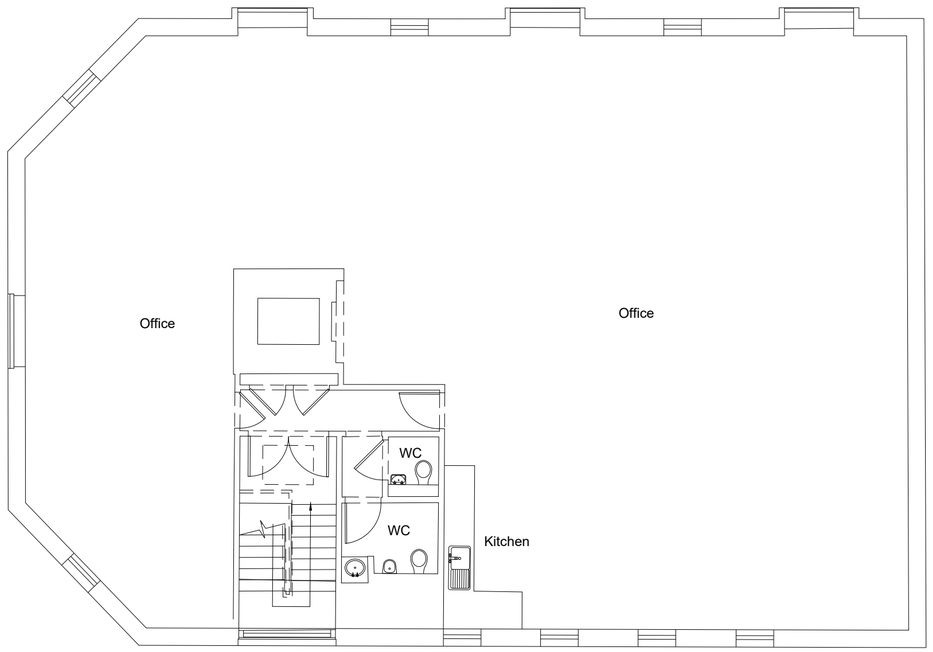

Second Floor Plan

Rev	Date	Description

Fluent®
ARCHITECTURAL DESIGN SERVICES

FLUENT
ARCHITECTURAL DESIGN SERVICES
69-71 Windmill Road, Sunbury,
Middlesex, TW16 7DT
Tel: 0800 0438838
E-mail: info@fluent-ads.co.uk
Web: fluent-ads.co.uk

Frays Court, 71 Cowley Road Uxbridge

Existing First and Second Floors

0 1 2 3 4 5

Scale: 1:100 @ A2	Dwg No.: FLU.1192.04
Date: 21.05.20	Rev: A
Drawn: N.Millin	