


Proposed Rear Elevation

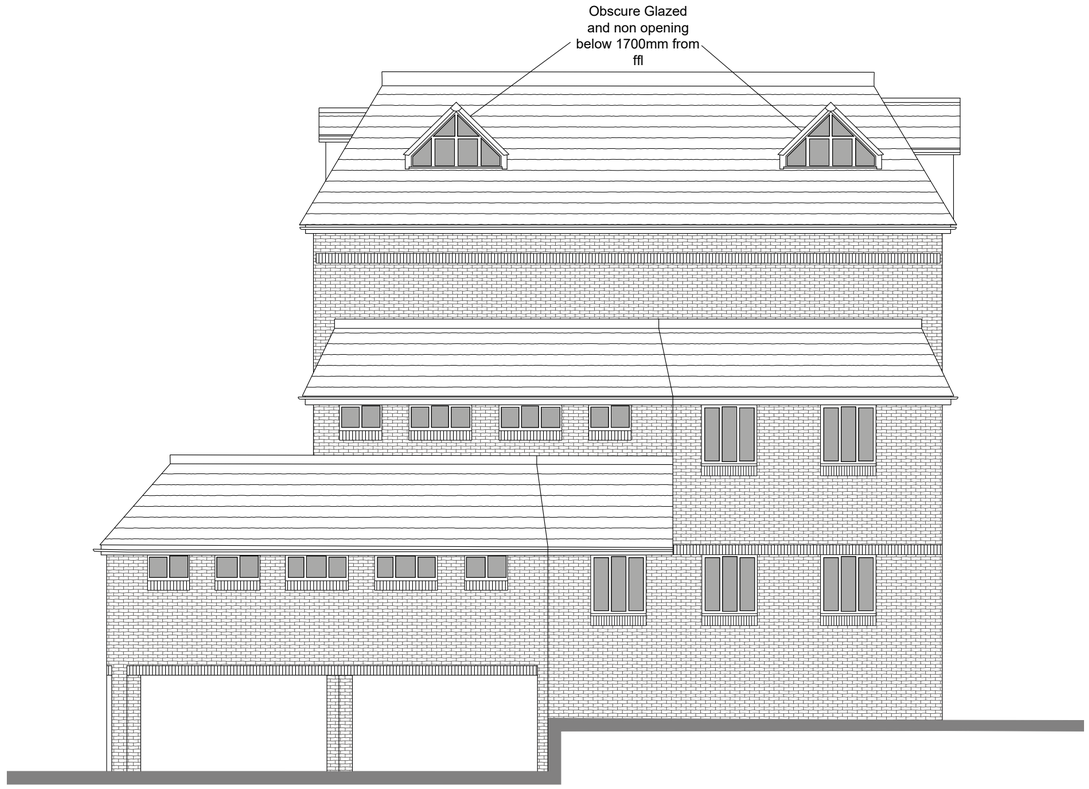

Proposed Side Elevation

Rev	Date	Description

Fluent®
ARCHITECTURAL DESIGN SERVICES

FLUENT
ARCHITECTURAL DESIGN SERVICES
69-71 Windmill Road, Sunbury,
Middlesex, TW16 7DT
Tel: 0800 0438838
E-mail: info@fluent-ads.co.uk
Web: fluent-ads.co.uk

Frays Court, 71 Cowley Road
Uxbridge

Proposed Rear and
Side Elevations

0 1 2 3 4 5

Scale 1:100 @ A2	Dwg No. FLU.1192.02.14
Date 30.05.20	Rev B
Drawn N.Millin	