
Notes:-


1. Where this drawing has been issued in electronic .dwg format it has been done so in good faith. Praktical Solutions do not take any responsibility for any inaccuracies in the electronic data, which should be checked against the paper (or .pdf) drawing issue. Any apparent discrepancies should be immediately reported to Praktical Solutions.
2. Copyright reserved. This drawing may only be used for The Client and location specified in the title block. It may not be copied or disclosed to any third party without the prior written consent of Praktical Solutions.



Approved Roof plan
(Ref 1314/APP/2024/329)
(Scale 1:50)

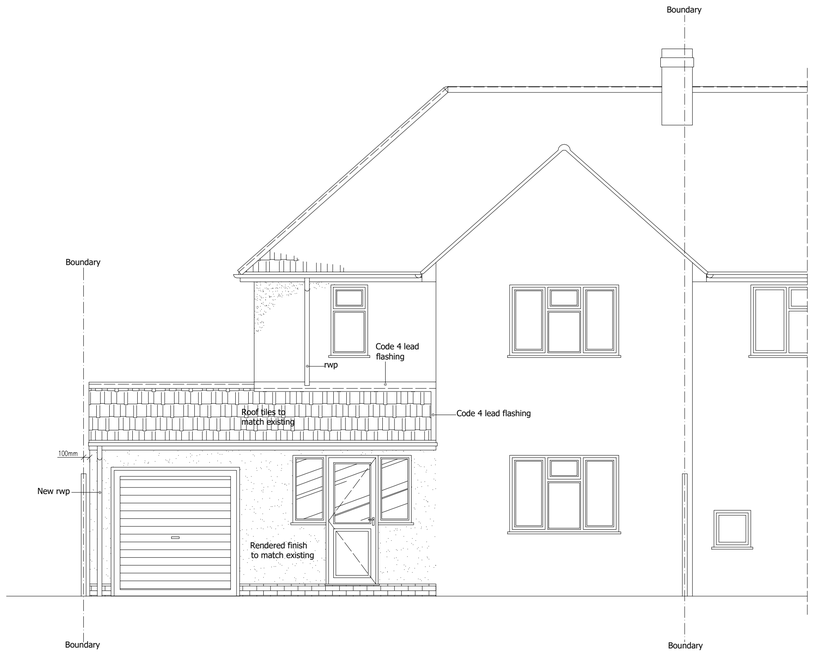

Approved Proposed front elevation
(Ref 1314/APP/2024/329)
(Scale 1:50)

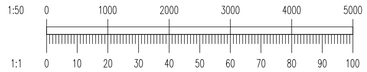

Rev.	Date	Amendment	By	Chk.

Status: Preliminary

Praktical Solutions
Consulting Engineers

Office: unit 10
Maylands Business Centre
Redbourn Rd
Hemel Hempstead, HP2 7ES
Tel. 01442 531076
Mob. 0744 9818999
Email: craiescu_andrei@praktical solutions.co.uk

Structural and Civil Engineering • Drafting services

Client	Mr. Rasvan Moroz
Job	63, Hillingdon road, Uxbridge, UB10 0AE
Title	Approved Plan & Elevations

Scale 1:50 @A1	Date May 2024	
Drawn By SH	Eng. Check AC	Tech. Check

Drawing No.	Rev.
P210653-A-150	-