MICHAEL OAKES ARCHITECTS LTD.

Michael Oakes (Director) B.A. Hons Arch, Dipl. Arch, Registered Architect

REGISTERED ARCHITECTS, DESIGNERS + ILLUSTRATORS

Telephone: 01895 235089 - E-mail: michaeloakesarchitect@googlemail.com

KEY

= Proposed structure

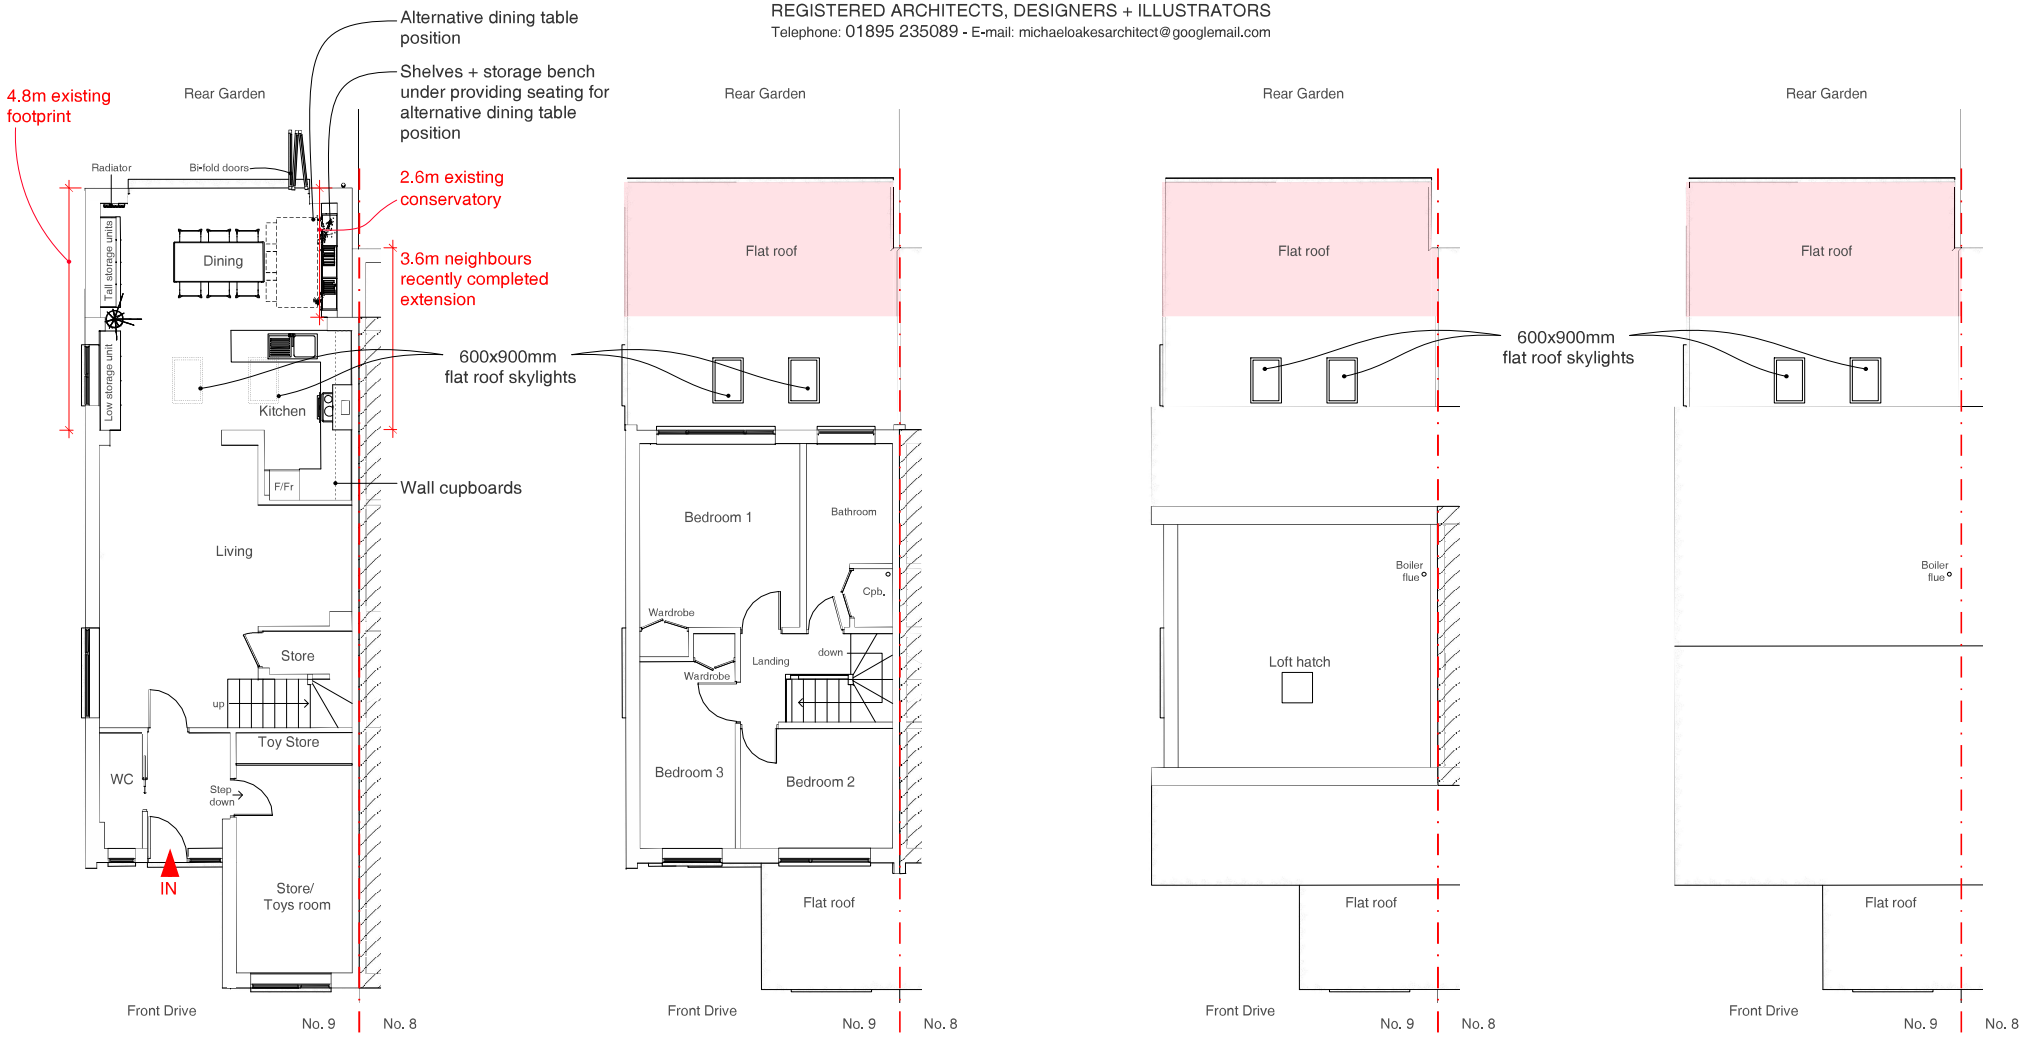

Ground Floor Plan

First Floor Plan

Loft Floor Plan

Roof Plan

Address	Client	Date
9 Kempton Close, Ickenham, UB10 8RP	Jenny + Mark Liddle	January 2022

1:100 @ A3

0 1 2 3 4 5 10m

Drawing Title

As Proposed

Floor Plans

Project no. / Stage /	Drawing no. / Revision
0331- PLA-	71_A

Revision notes: Drawn by: IR

A - First Issue

10 Parkfield Avenue, Hillingdon, Middlesex, UB10 0DF, Great Britain

Copyright © Michael Oakes Architects Ltd, 2021

Print all drawings in full colour at A3 size - Do not scale drawings