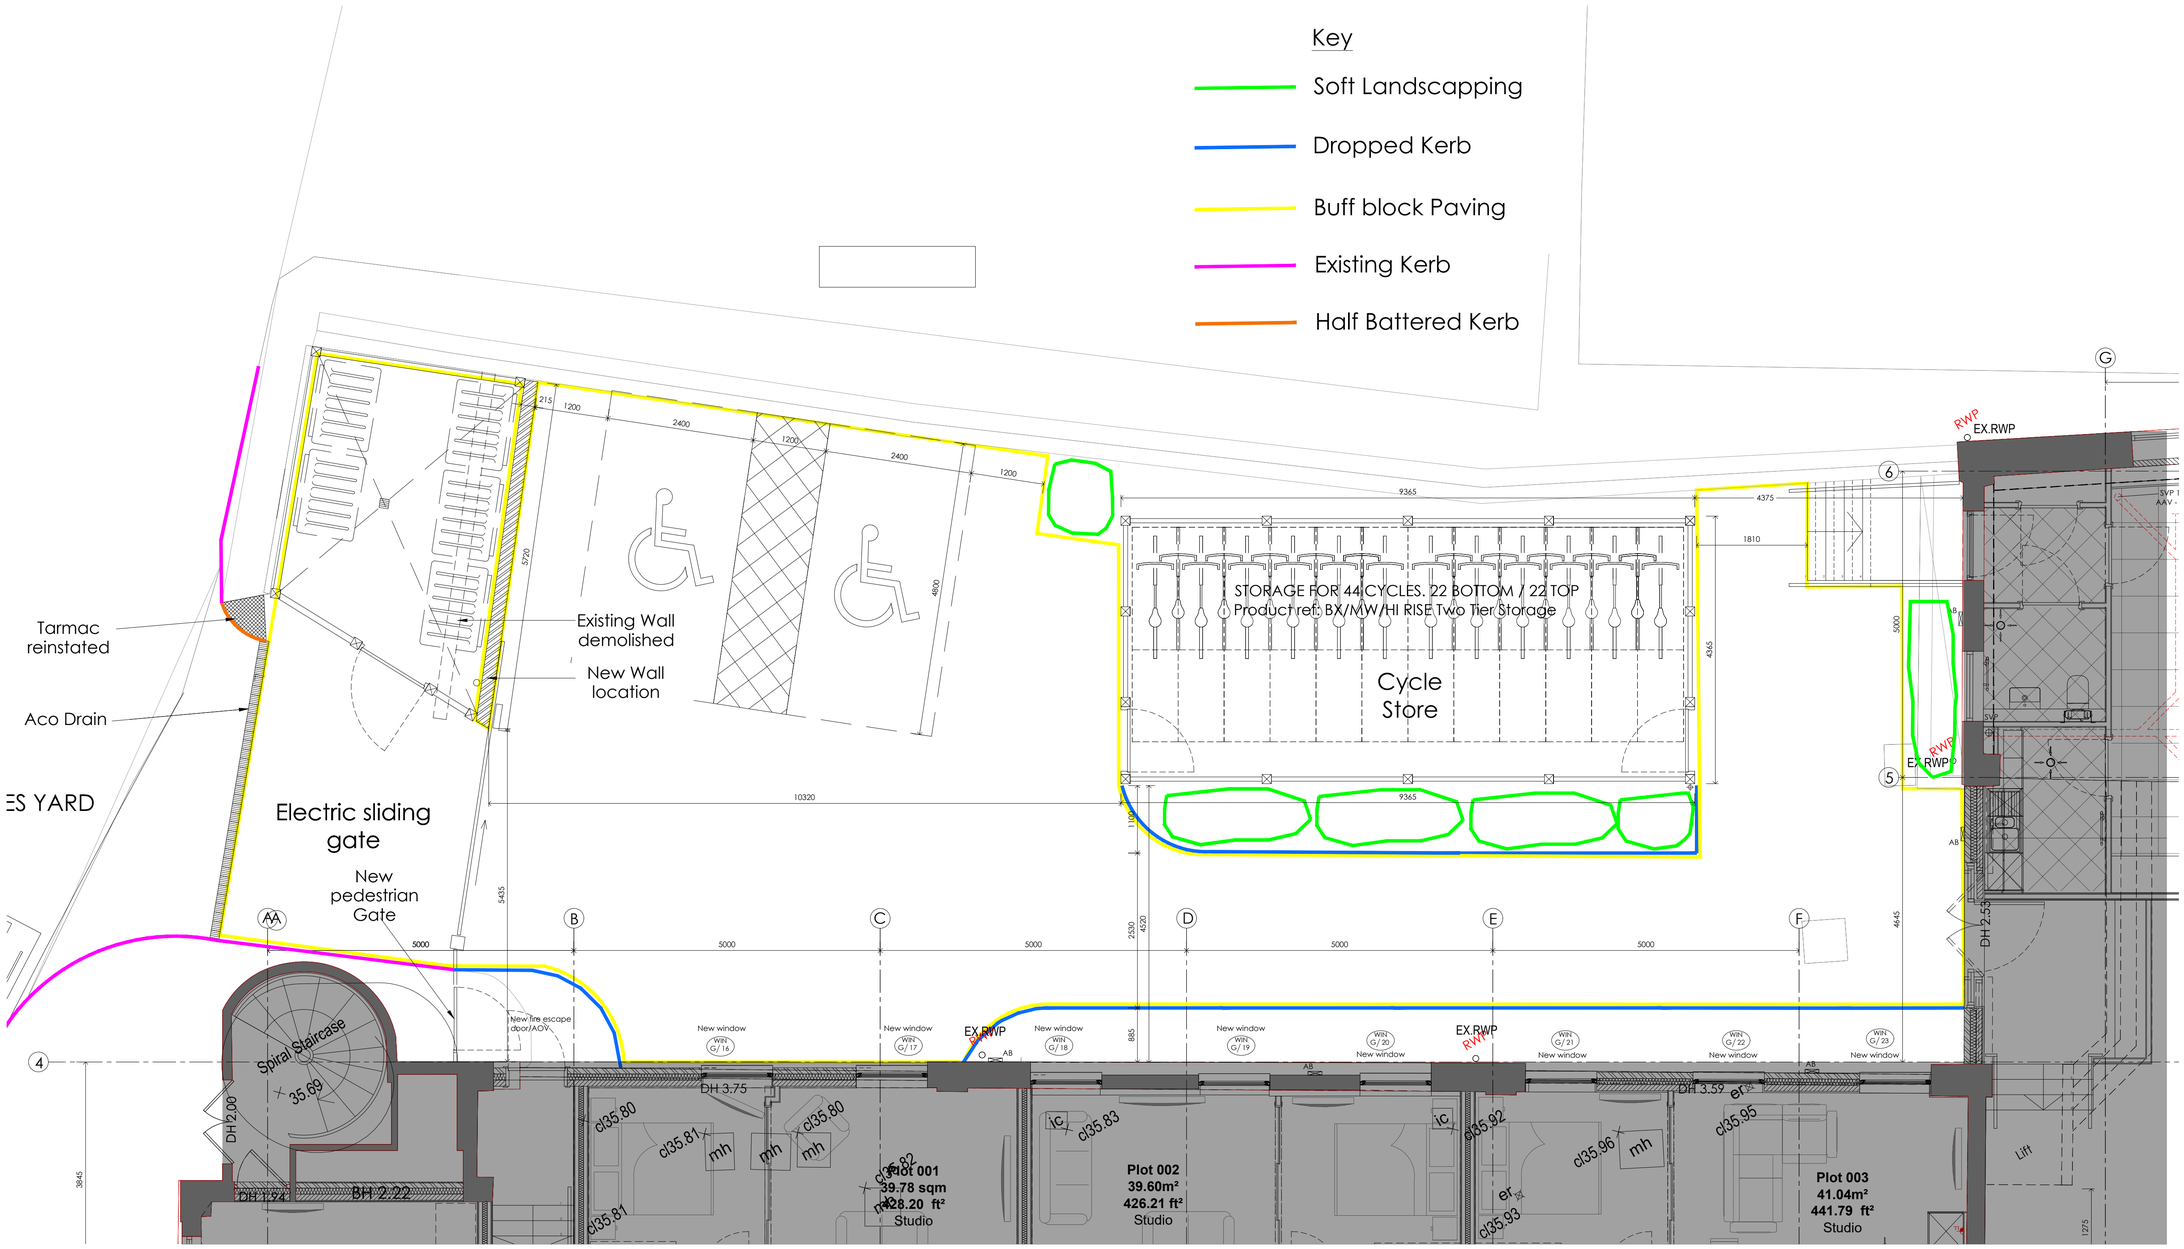


Ground Floor Plan

CDM NOTES:
CDM REGULATIONS 2015 : DESIGNERS NOTES ON SIGNIFICANT RESIDUAL RISKS

In preparing this design Hester Architects have attempted to avoid using materials and techniques which could cause future hazards whilst constructing, using, maintaining or de-commissioning the building.

The following risks could not be designed out and should be carefully monitored on site during the construction period and during any future maintenance of the structure.
These notes relate solely to information shown on this drawing. Only significant risks which are considered to be unusual, or unlikely to be obvious to a competent contractor or other designer will be highlighted. This information is subject to revision as the design develops.

Particularly hazardous areas are highlighted with ⚠ on the drawing and noted below.

Construction

Rev	Date	Notes
C2	22.08.19	Drawings updated following recent Howarth Homes comments
C1	14.08.19	Drawings updated following recent Howarth Homes comments

This document is the copyright work of hester architects ltd. unless formally assigned in writing

hester Architects limited
2 Drayton House Court
Dorchester Road
Drayton St. Leonard
Oxfordshire. OX10 7BG
T: +44(0)1865 893 900
mail@hesterarchitects.co.uk
www.hesterarchitects.co.uk

Project
Windsor Street
Uxbridge

For
Howarth Homes

Drawing Title
Site Plan

Scale		
1:50 @ A1		
Drawn by	Date	Checked
MN	Nov' 2018	PT
Job No.	Drawing No.	Rev.
18012	3 - 102	C2