

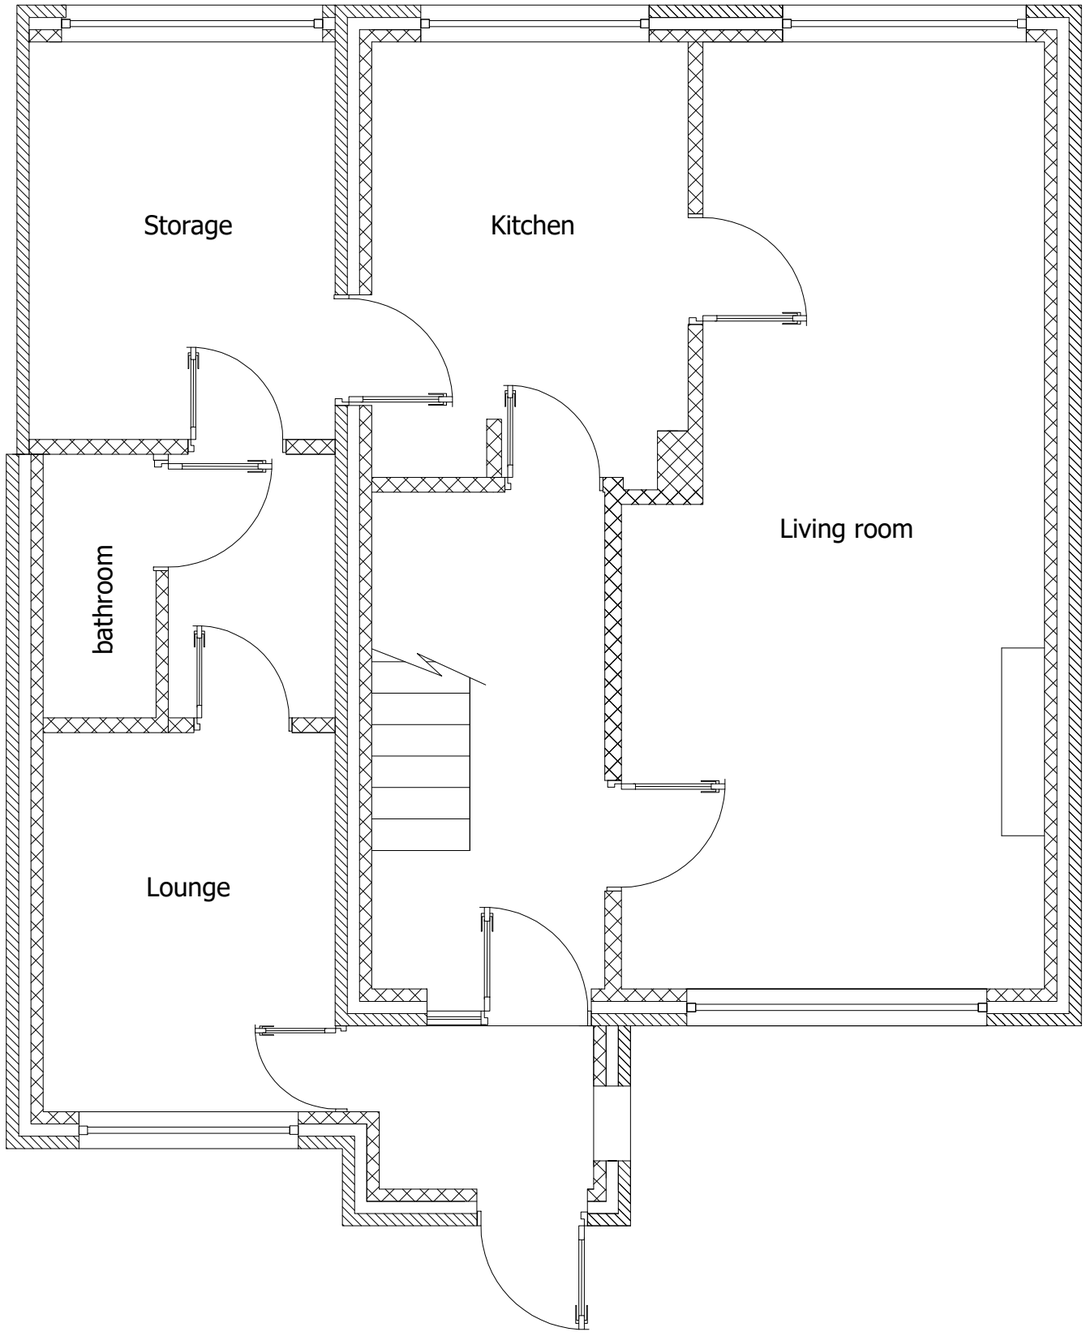



EXISTING GROUND FLOOR PLAN

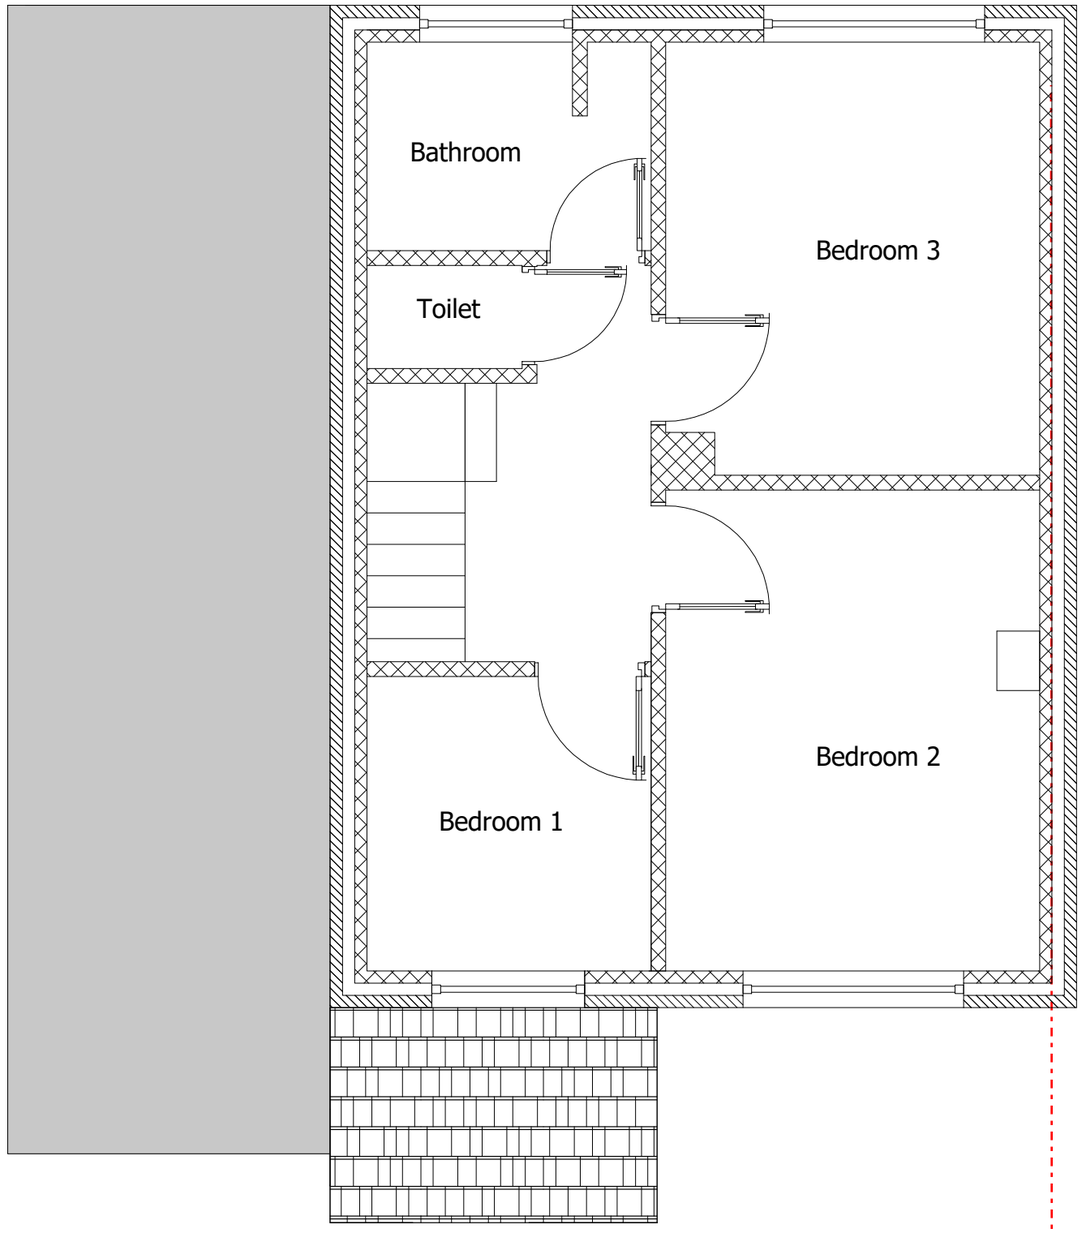

EXISTING FIRST FLOOR PLAN

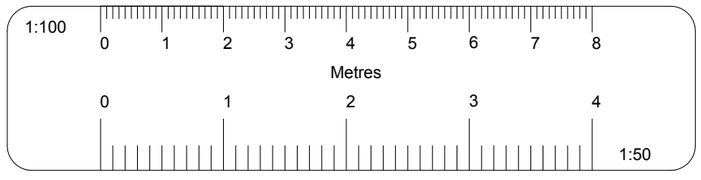

Note:
- All dimensions in mm UNO.
- All materials used for the construction of the extension to match the main house.
- Walls: Cavity masonry wall with matching render finishes.
- Roof: Flat GRP roof.
- Windows: Matching UPVC windows.

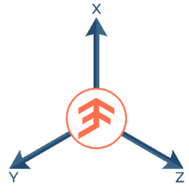


REV	DATE	DESCRIPTION	BY	CHECKED


PROJECT 80 The Greenway - UB8 2PR		TITLE Existing Plans	
DATE 15/10/2026	SCALE 1:50	CAD FILENAME	STATUS For Approval
DRAWN SA	CHECKED EF	PROJECT No. 050624	DRAWING No. EX01 / REV 01


Note:

- All dimensions in mm UNO.
- All materials used for the construction of the extension to match the main house.
- Walls: Cavity masonry wall with matching render finishes.
- Roof: Flat GRP roof.
- Windows: Matching UPVC windows.

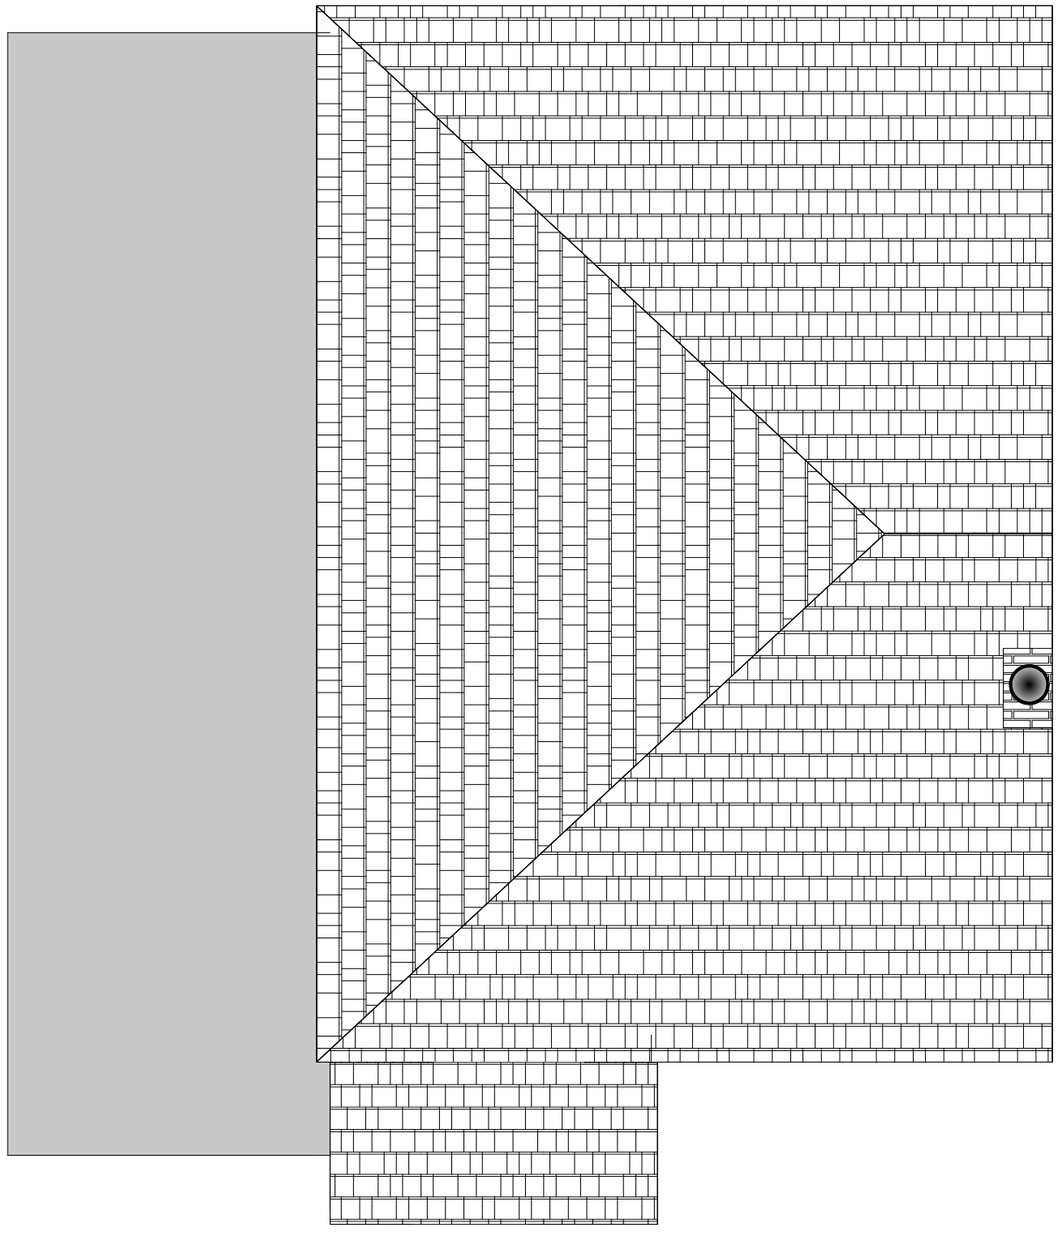

EXISTING ROOF PLAN

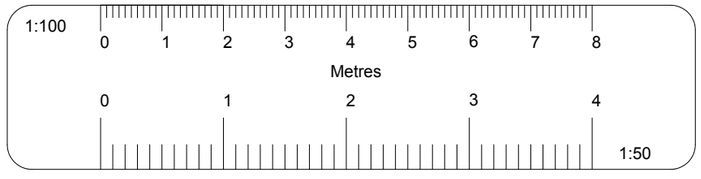

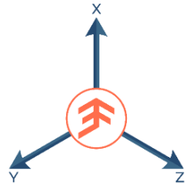

REV	DATE	DESCRIPTION	BY	CHECKED

PROJECT 80 The Greenway - UB8 2PR			TITLE Existing Plans	
DATE 15/10/2026	SCALE 1:50	CAD FILENAME		STATUS For Approval
DRAWN SA	CHECKED EF	PROJECT No. 050624	DRAWING No. EX02	REV 01

Note:


- All dimensions in mm UNO.
- All materials used for the construction of the extension to match the main house.
- Walls: Cavity masonry wall with matching render finishes.
- Roof: Flat GRP roof.
- Windows: Matching UPVC windows.




EXISTING FRONT ELEVATION



EXISTING REAR ELEVATION

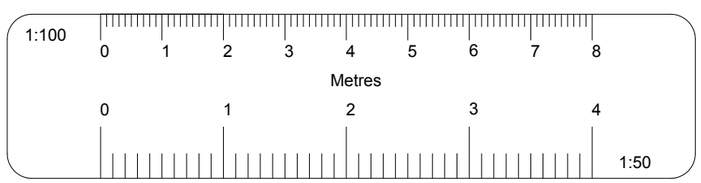


REV	DATE	DESCRIPTION	BY	CHECKED

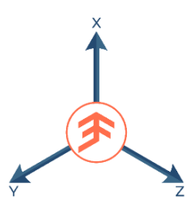


PROJECT	80 The Greenway - UB8 2PR	TITLE	Existing Elevations						
DATE	15/10/2026	SCALE	1:50	CAD FILENAME		STATUS	For Approval		
DRAWN	SA	CHECKED	EF	PROJECT No.	050624	DRAWING No.	EX03	REV	01


Note:

- All dimensions in mm UNO.
- All materials used for the construction of the extension to match the main house.
- Walls: Cavity masonry wall with matching render finishes.
- Roof: Flat GRP roof.
- Windows: Matching UPVC windows.

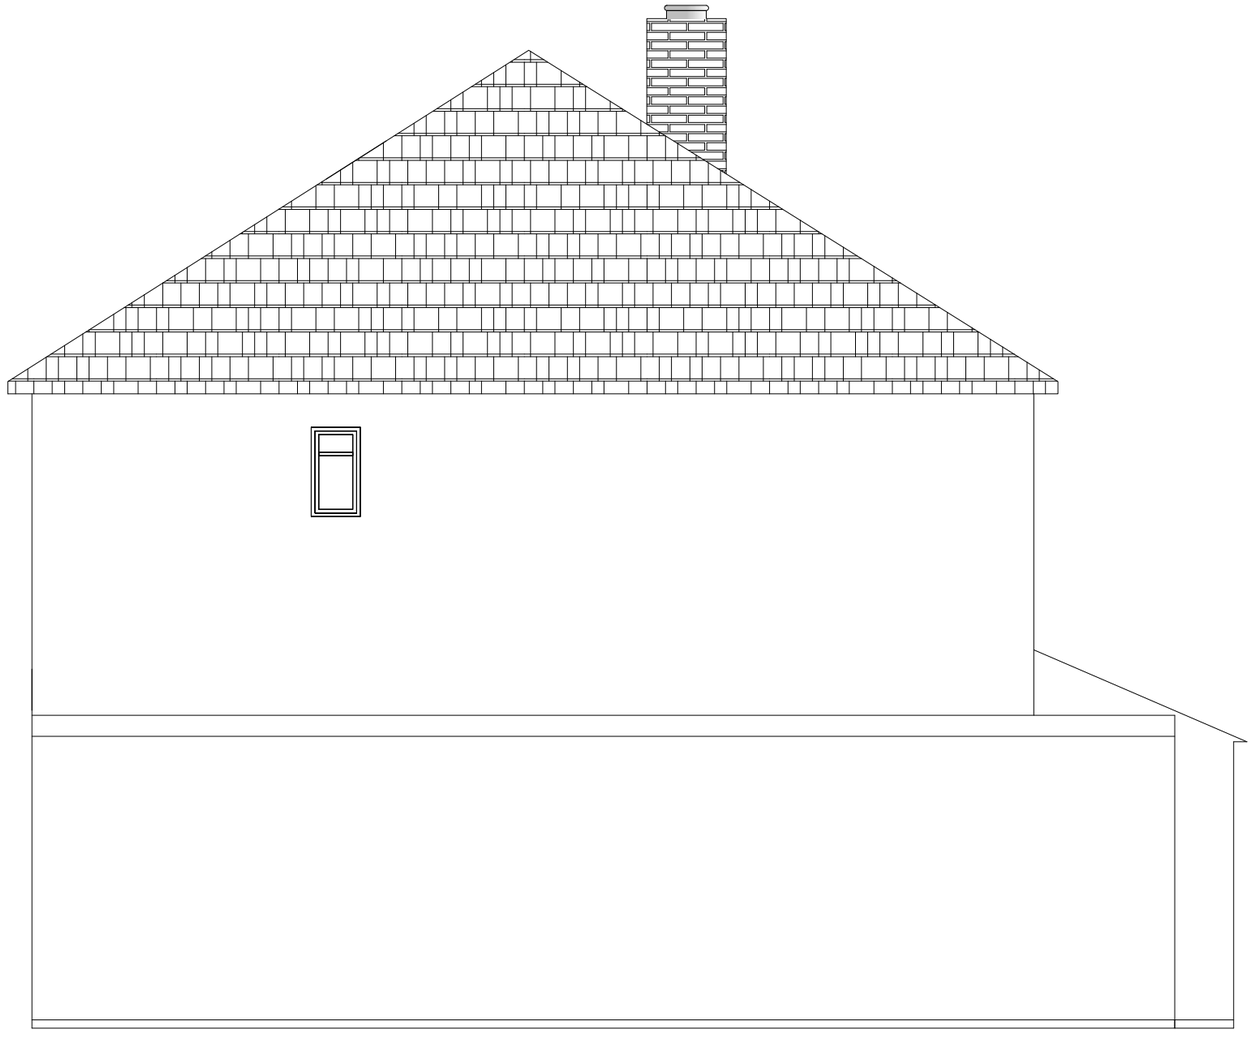

EXISTING SIDE 1 ELEVATION

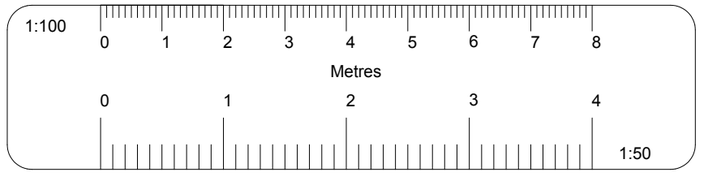

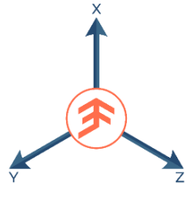


REV	DATE	DESCRIPTION	BY	CHECKED


PROJECT 80 The Greenway - UB8 2PR			TITLE Existing Elevations	
DATE 15/10/2026	SCALE 1:50	CAD FILENAME		STATUS For Approval
DRAWN SA	CHECKED EF	PROJECT No. 050624	DRAWING No. EX04	REV 01

Note:


- All dimensions in mm UNO.
- All materials used for the construction of the extension to match the main house.
- Walls: Cavity masonry wall with matching render finishes.
- Roof: Flat GRP roof.
- Windows: Matching UPVC windows.

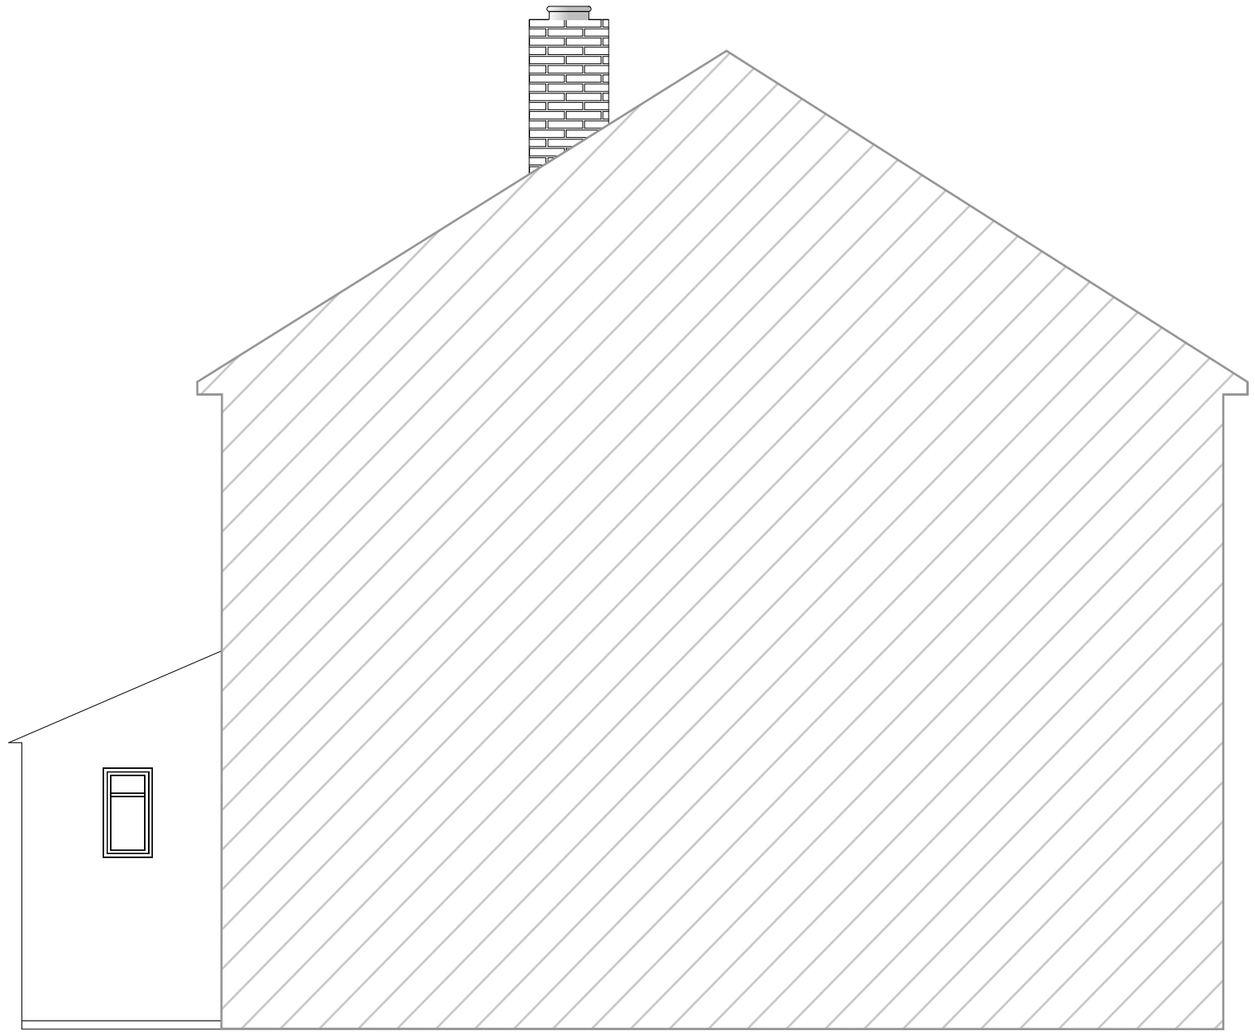


EXISTING SIDE 2 ELEVATION

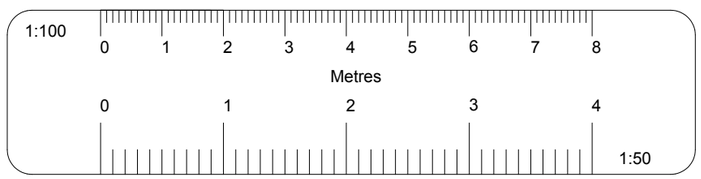

REV	DATE	DESCRIPTION	BY	CHECKED

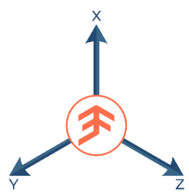

PROJECT	80 The Greenway - UB8 2PR	TITLE	Existing Elevations				
DATE	15/10/2026	SCALE	1:50	CAD FILENAME		STATUS	For Approval
DRAWN	SA	CHECKED	EF	PROJECT No.	050624	DRAWING No.	EX05	REV	01

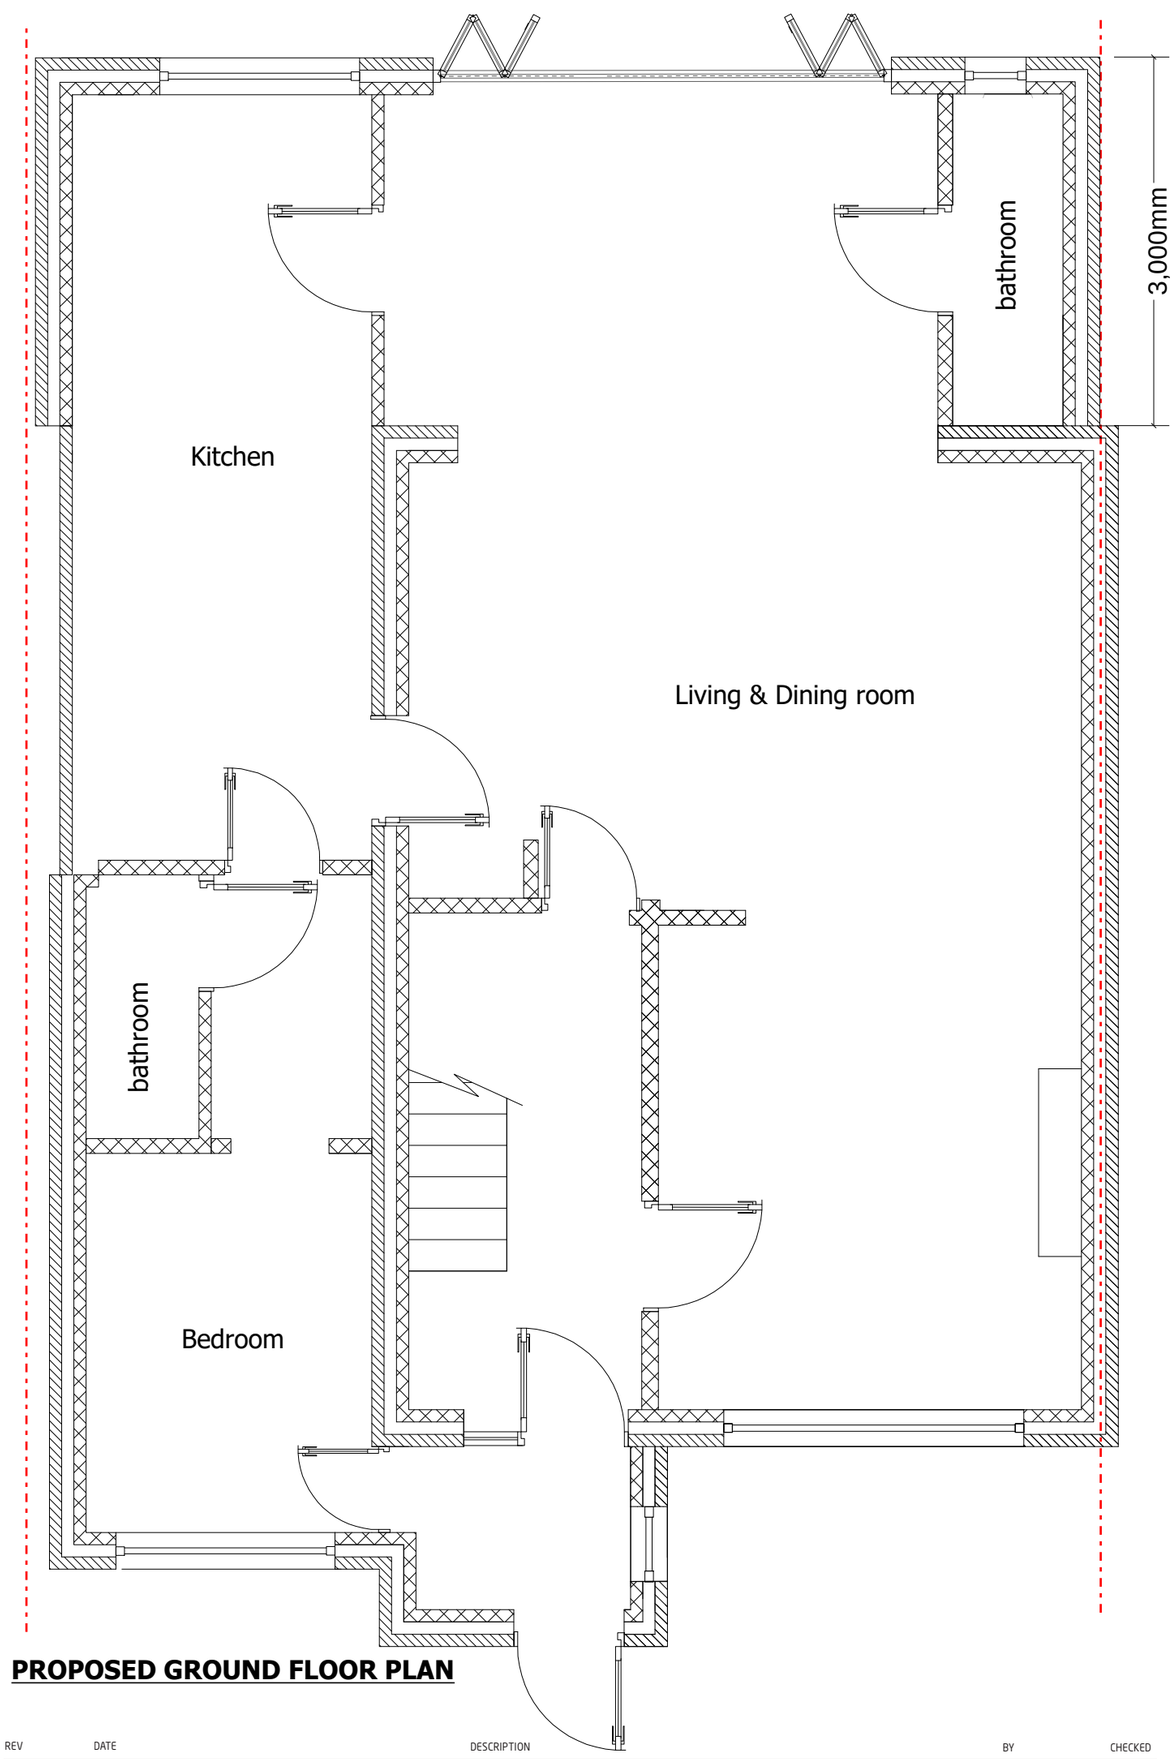


PROPOSED GROUND FLOOR PLAN


REV	DATE	DESCRIPTION	BY	CHECKED

Note:

- All dimensions in mm UNO.
- All materials used for the construction of the extension to match the main house.
- Walls: Cavity masonry wall with matching render finishes.
- Roof: Flat GRP roof.
- Windows: Matching UPVC windows.

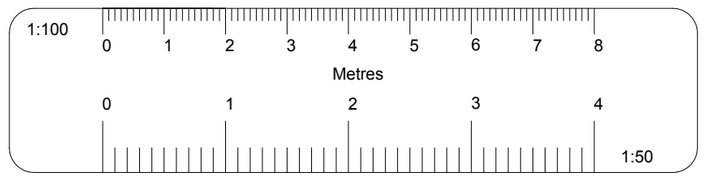

PROJECT 80 The Greenway - UB8 2PR		TITLE Proposed Plans	
DATE 15/10/2026	SCALE 1:50	CAD FILENAME	STATUS For Approval
DRAWN SA	CHECKED EF	PROJECT No. 050624	DRAWING No. PR01	REV 01

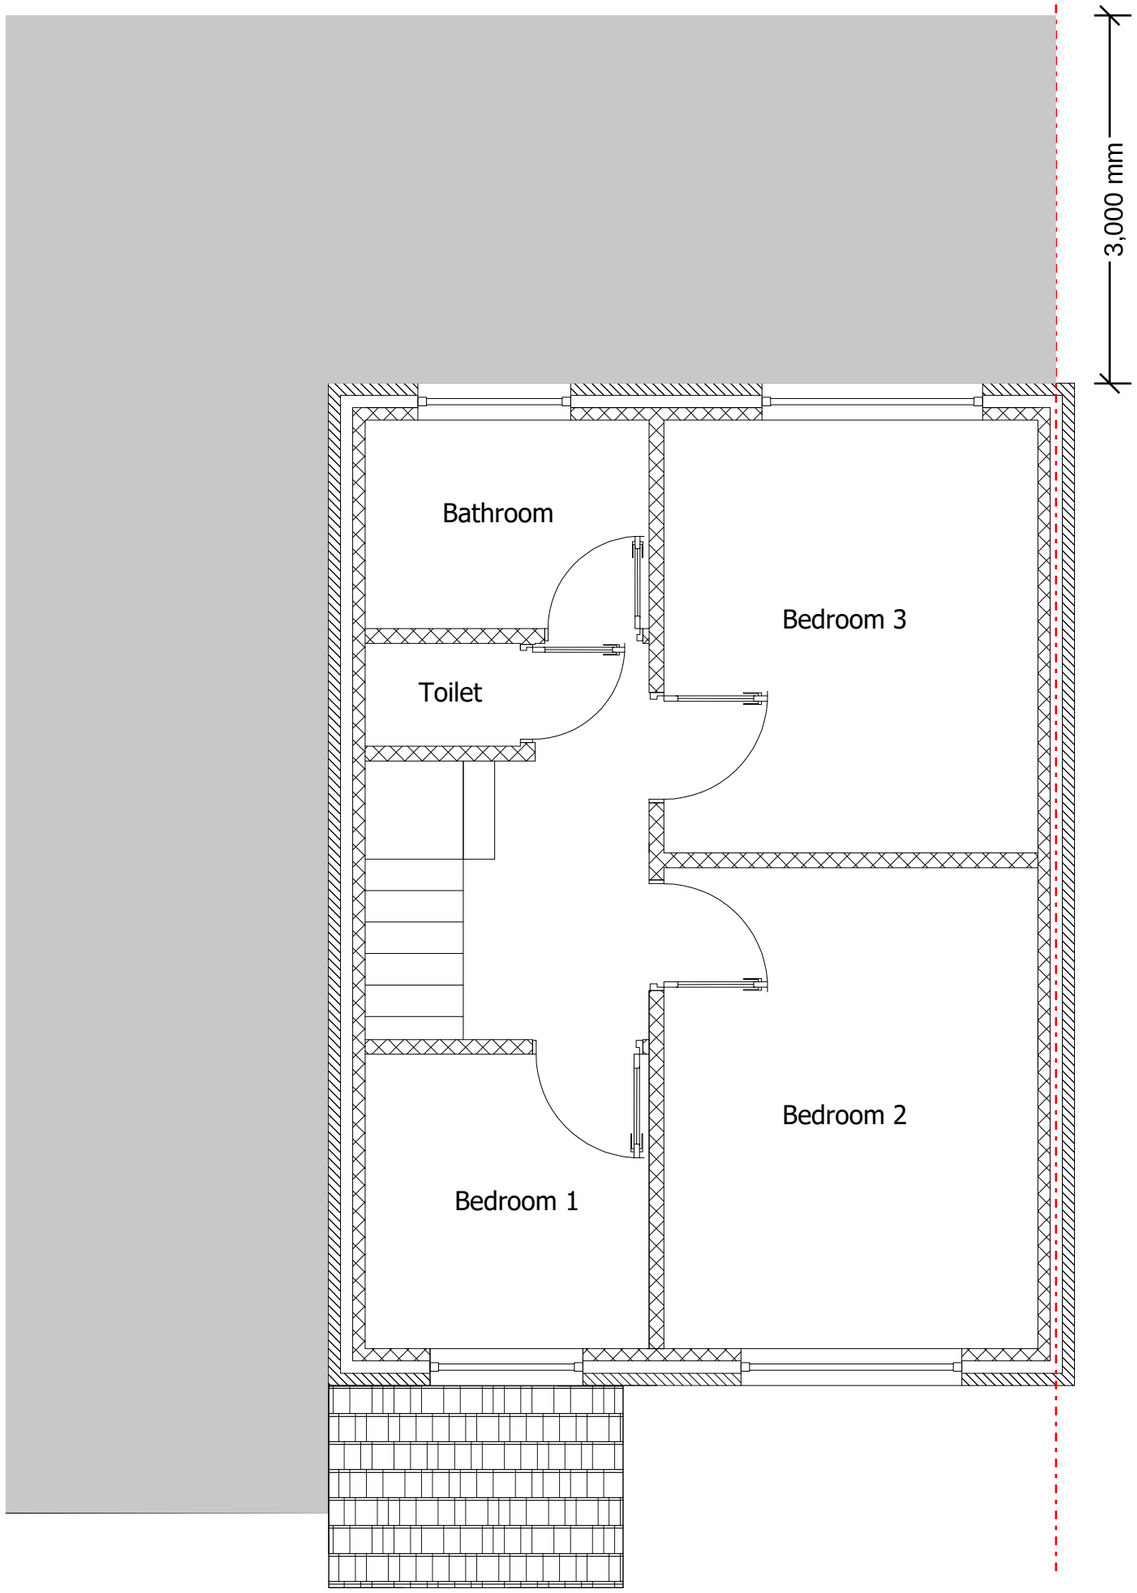



PROPOSED FIRST FLOOR PLAN

REV	DATE	DESCRIPTION	BY	CHECKED


Note:

- All dimensions in mm UNO.
- All materials used for the construction of the extension to match the main house.
- Walls: Cavity masonry wall with matching render finishes.
- Roof: Flat GRP roof.
- Windows: Matching UPVC windows.

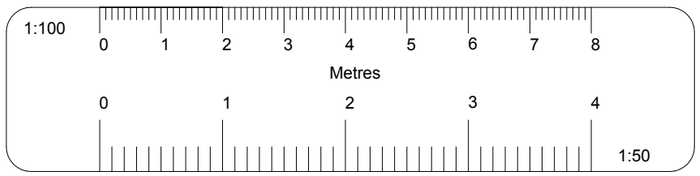

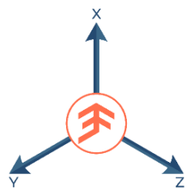


PROJECT 80 The Greenway - UB8 2PR		TITLE Proposed Plans	
DATE 15/10/2026	SCALE 1:50	CAD FILENAME	STATUS For Approval
DRAWN SA	CHECKED EF	PROJECT No. 050624	DRAWING No. PR02	REV 01

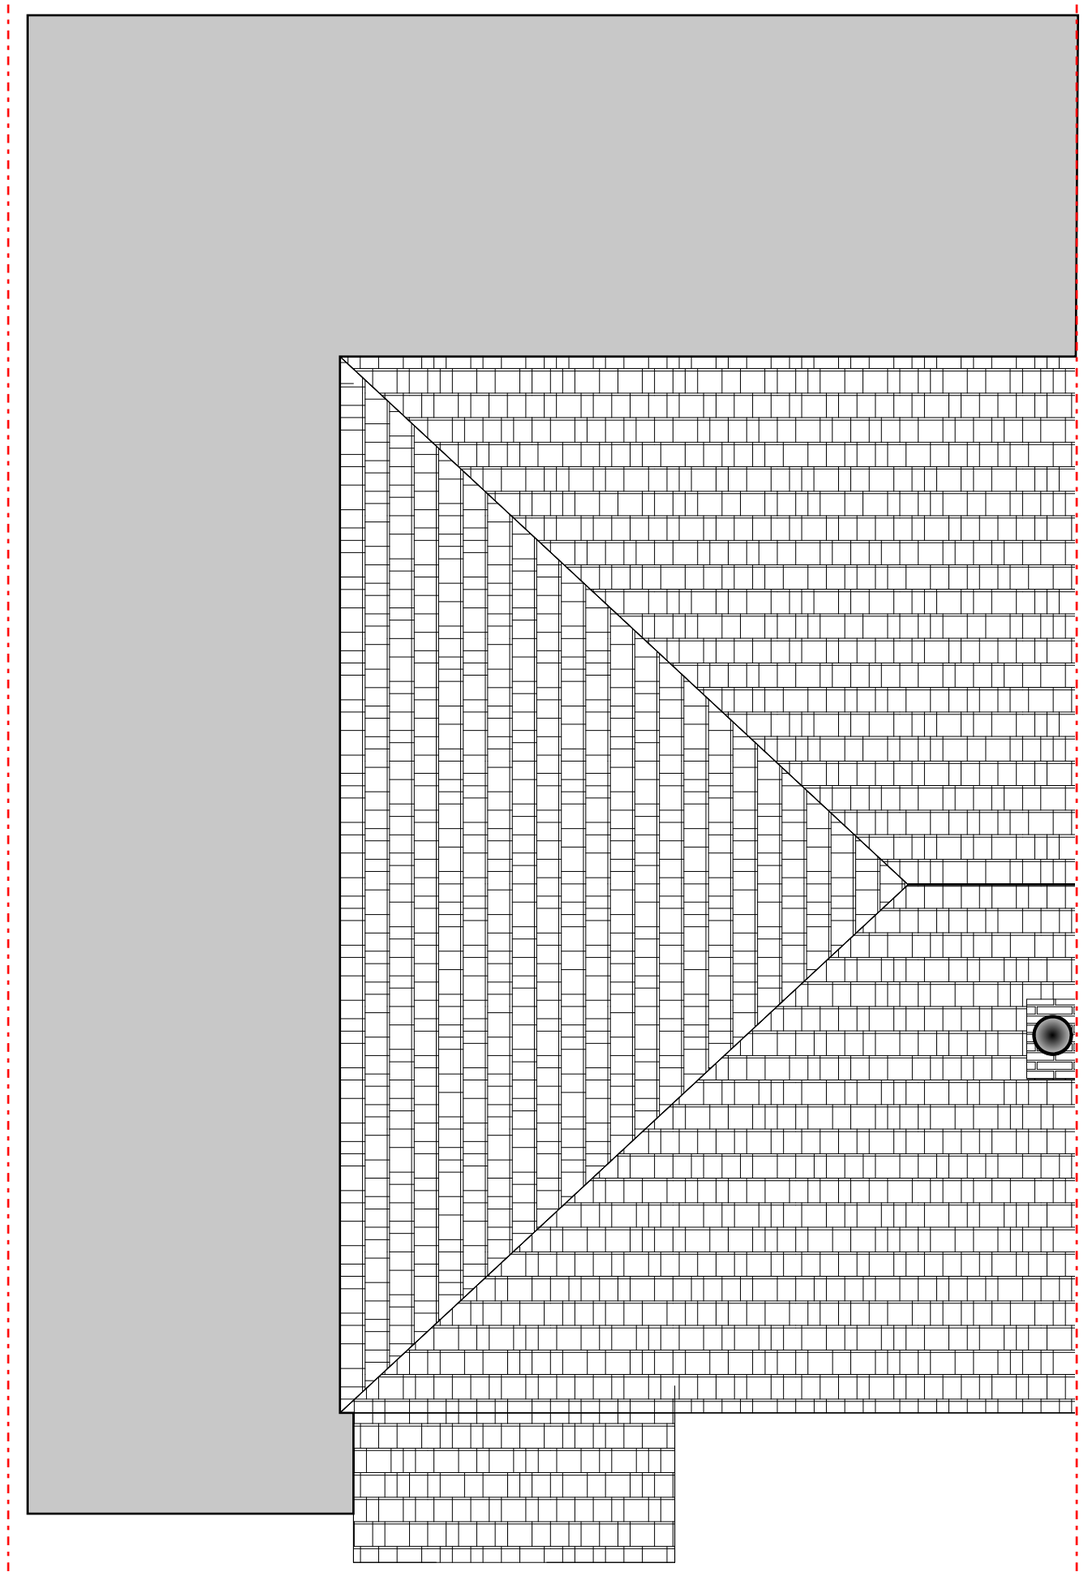


PROPOSED ROOF PLAN

Note:

- All dimensions in mm UNO.
- All materials used for the construction of the extension to match the main house.
- Walls: Cavity masonry wall with matching render finishes.
- Roof: Flat GRP roof.
- Windows: Matching UPVC windows.

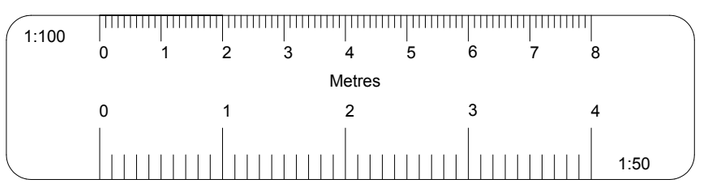

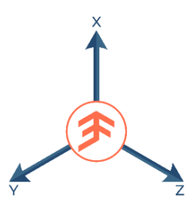

REV	DATE	DESCRIPTION	BY	CHECKED

PROJECT 80 The Greenway - UB8 2PR		TITLE Proposed Plans	
DATE 15/10/2026	SCALE 1:50	CAD FILENAME	STATUS For Approval
DRAWN SA	CHECKED EF	PROJECT No. 050624	DRAWING No. PR03	REV 01

Note:


- All dimensions in mm UNO.
- All materials used for the construction of the extension to match the main house.
- Walls: Cavity masonry wall with matching render finishes.
- Roof: Flat GRP roof.
- Windows: Matching UPVC windows.




PROPOSED FRONT ELEVATION



PROPOSED REAR ELEVATION

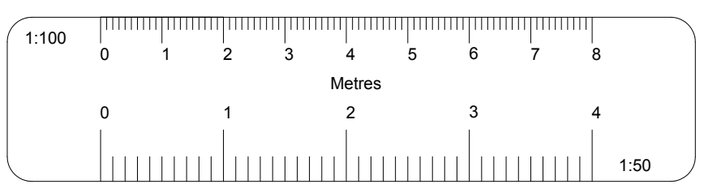


REV	DATE	DESCRIPTION	BY	CHECKED

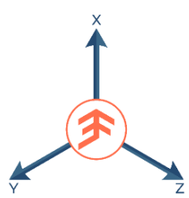


PROJECT 80 The Greenway - UB8 2PR			TITLE Proposed Elevations	
DATE 15/10/2026	SCALE 1:50	CAD FILENAME		STATUS For Approval
DRAWN SA	CHECKED EF	PROJECT No. 050624	DRAWING No. PR04	REV 01

Note:


- All dimensions in mm UNO.
- All materials used for the construction of the extension to match the main house.
- Walls: Cavity masonry wall with matching render finishes.
- Roof: Flat GRP roof.
- Windows: Matching UPVC windows.

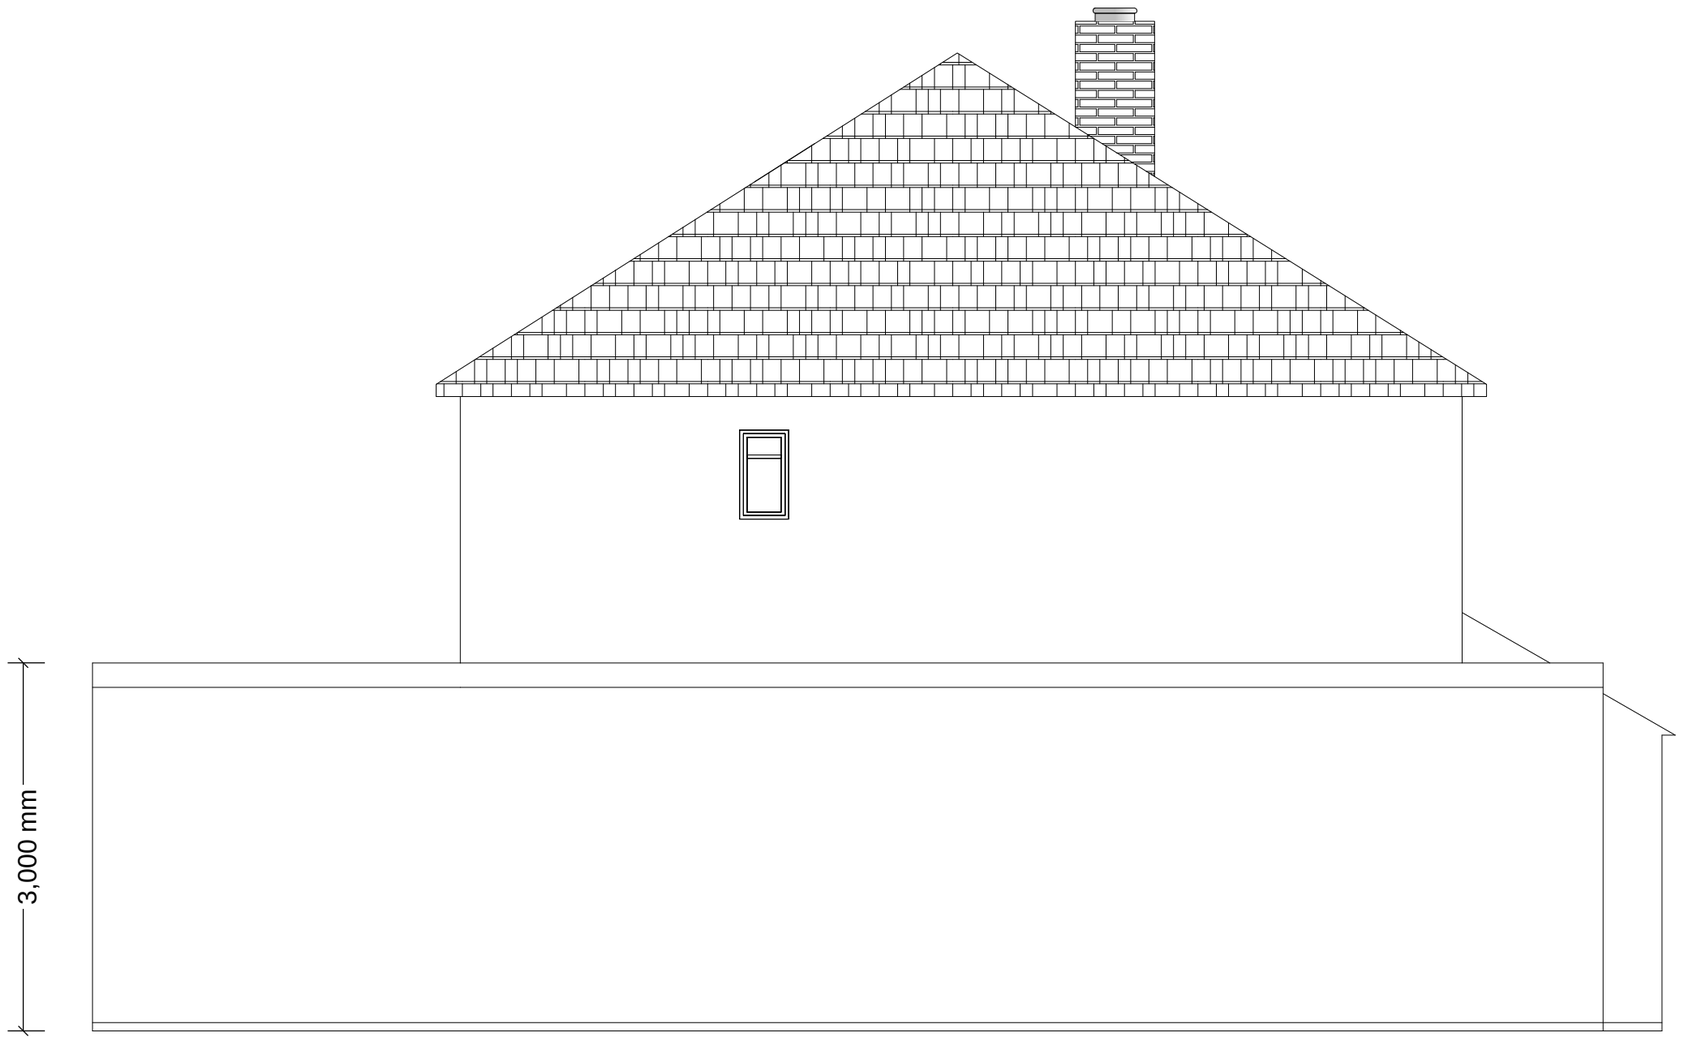

PROPOSED SIDE 1 ELEVATION

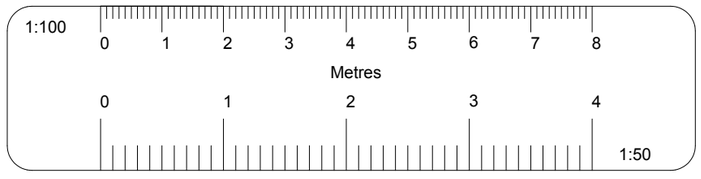


REV	DATE	DESCRIPTION	BY	CHECKED

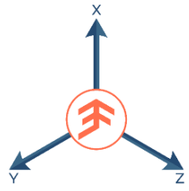


PROJECT	80 The Greenway - UB8 2PR	TITLE	Proposed Elevations				
DATE	15/10/2026	SCALE	1:50	CAD FILENAME		STATUS	For Approval
DRAWN	SA	CHECKED	EF	PROJECT No.	050624	DRAWING No.	PR05	REV	01


Note:

- All dimensions in mm UNO.
- All materials used for the construction of the extension to match the main house.
- Walls: Cavity masonry wall with matching render finishes.
- Roof: Flat GRP roof.
- Windows: Matching UPVC windows.

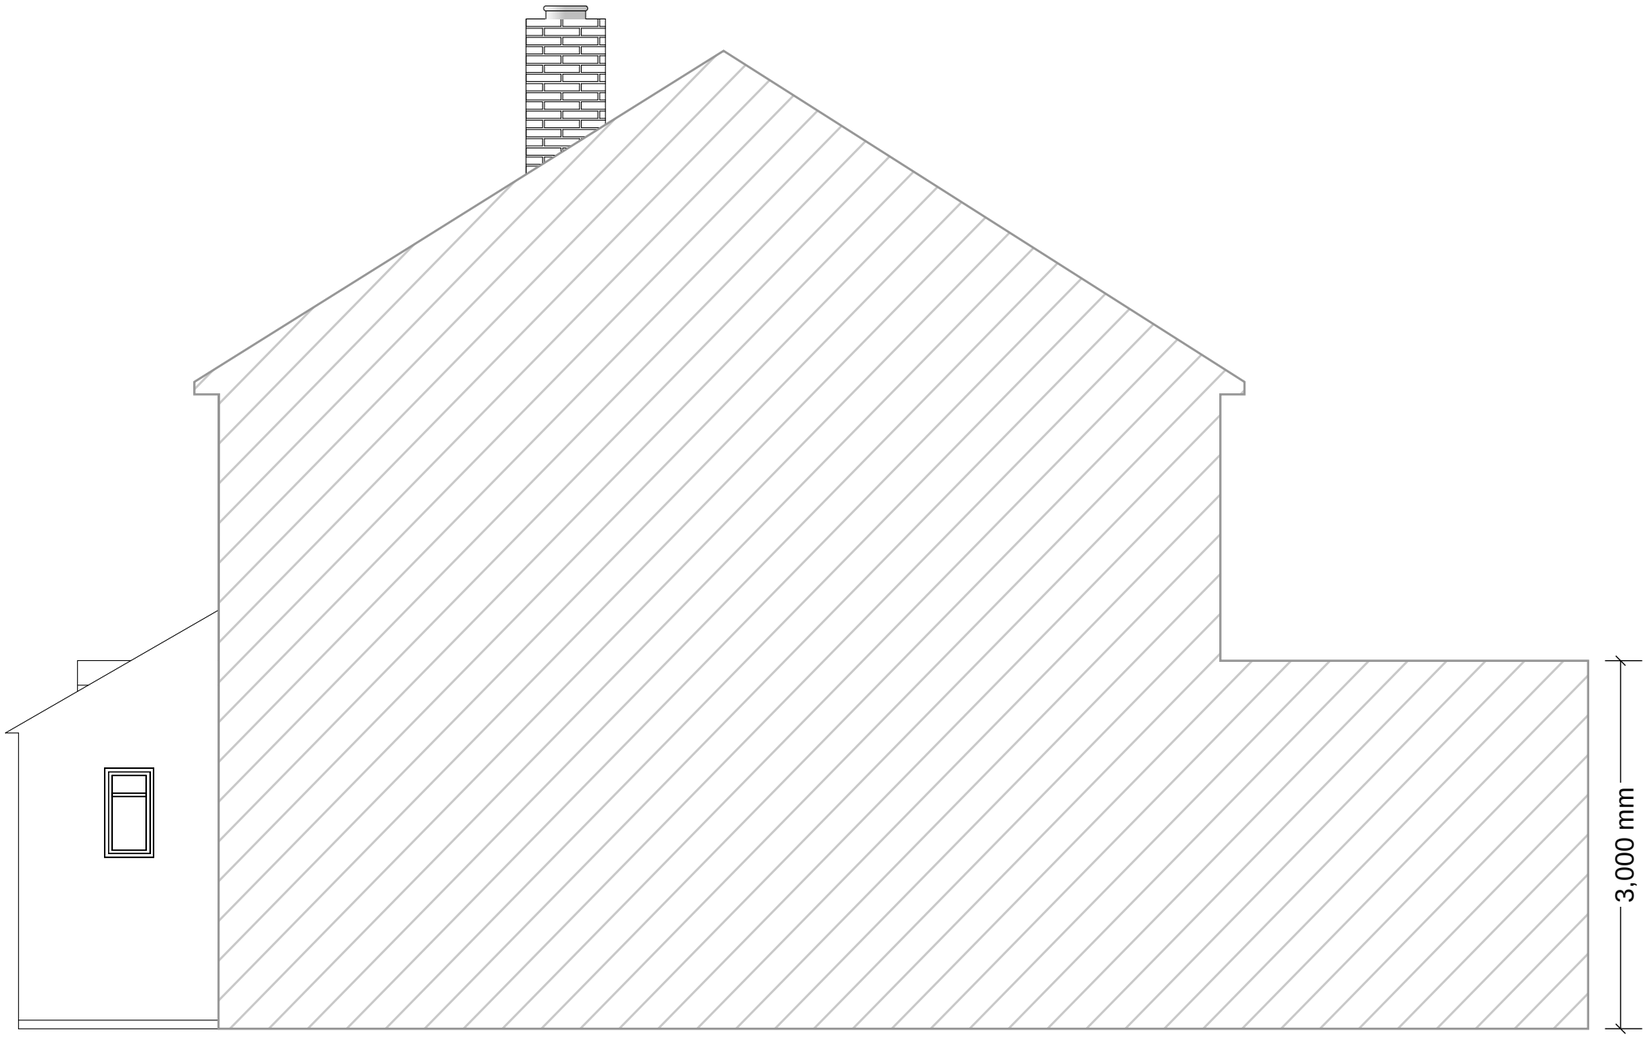

PROPOSED SIDE 2 ELEVATION

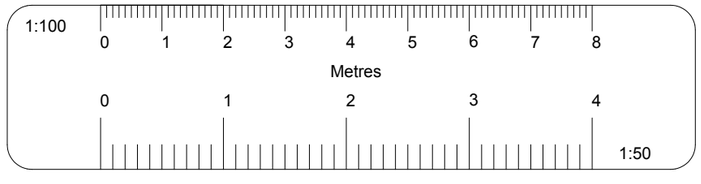

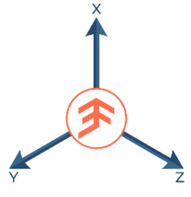

REV	DATE	DESCRIPTION	BY	CHECKED

PROJECT 80 The Greenway - UB8 2PR		TITLE Proposed Elevations	
DATE 15/10/2026	SCALE 1:50	CAD FILENAME	STATUS For Approval
DRAWN SA	CHECKED EF	PROJECT No. 050624	DRAWING No. PR06	REV 01