
Site Plan

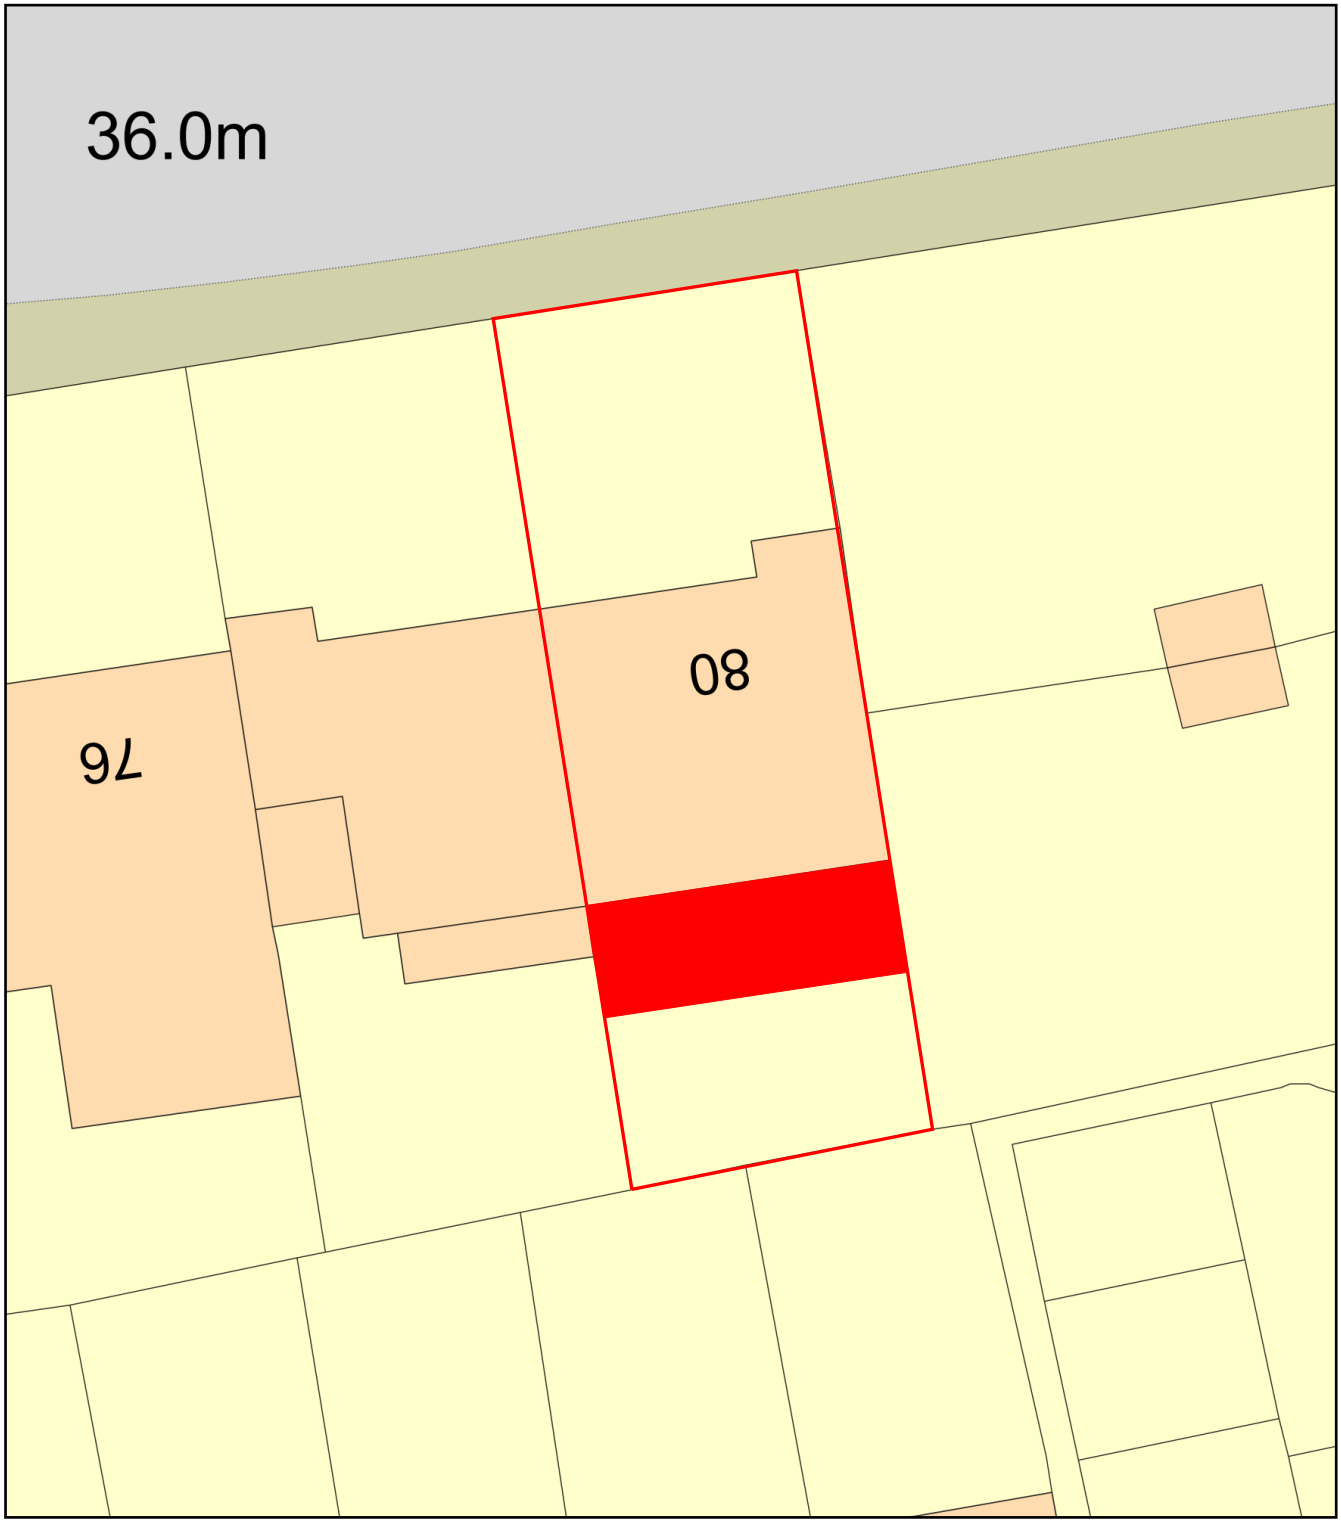

0 10
Metres

N

ReQuestaPlan

Plan Produced for: E&F Engineering Ltd

Date Produced: 20 Oct 2026

Plan Reference Number: TQRQM26293161722194

Scale: 1:200 @ A4

© Crown copyright and database rights 2025 OS 100042766