SCALE BAR
SCALI
0 1m 2m

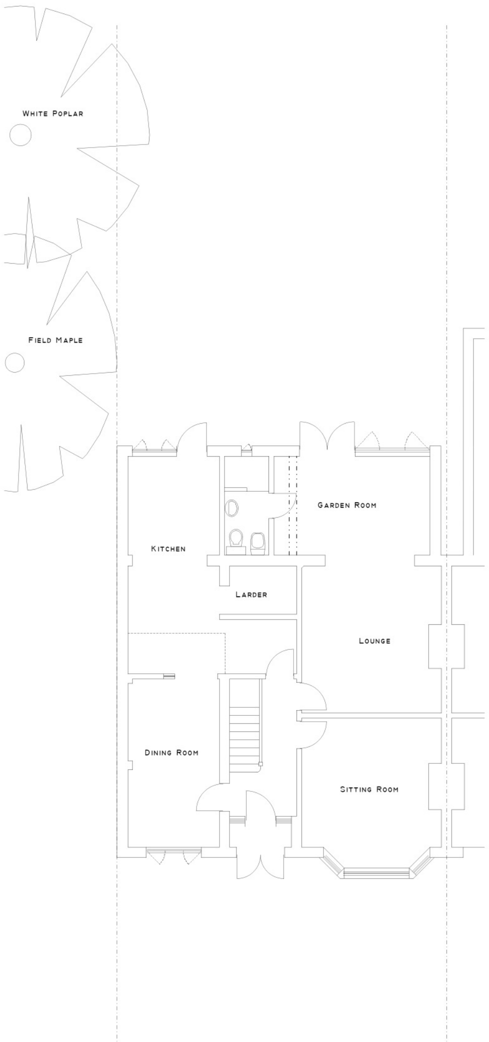

EXISTING FLOOR PLAN

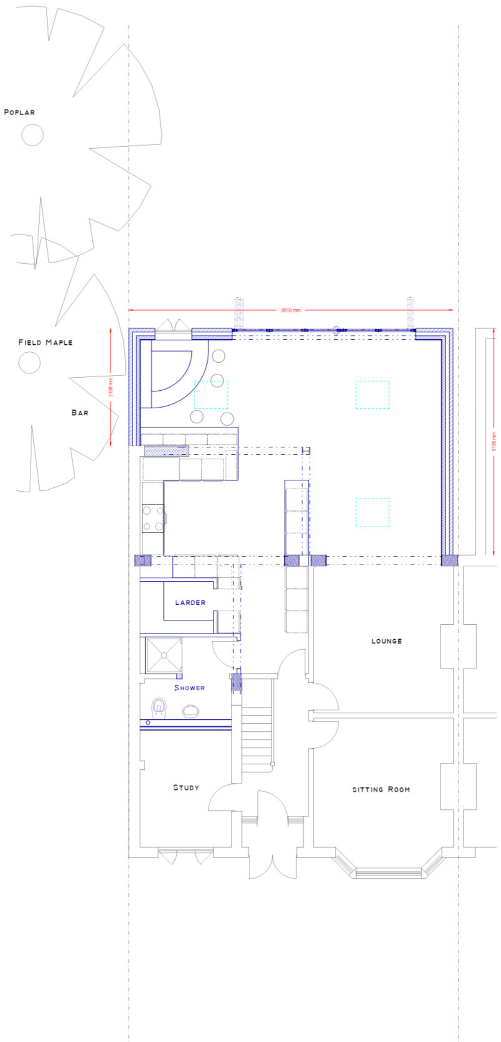

PROPOSED FLOOR PLAN

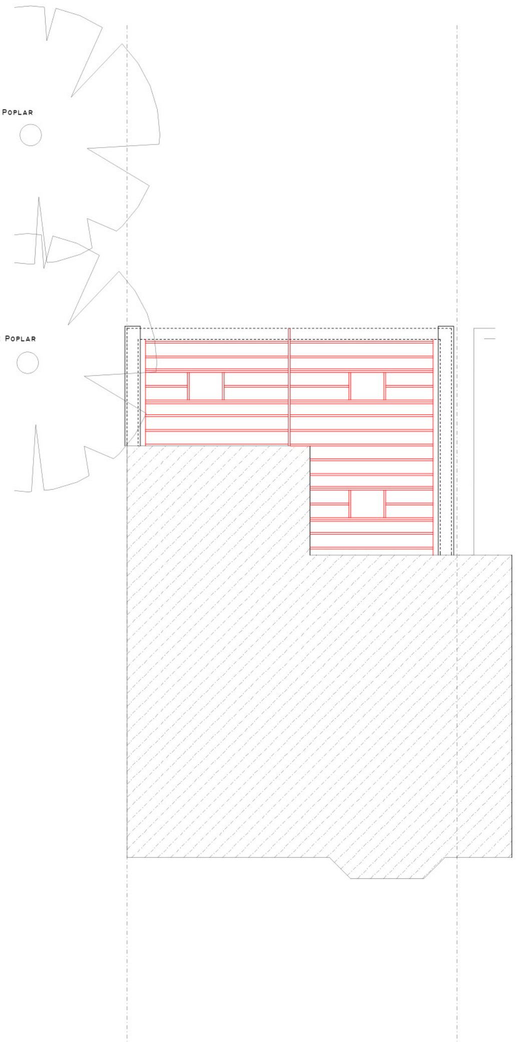

PROPOSED ROOF PLAN

84 Swakeleys Road
Ickenham
UB10 8BB

PLAN	Existing and Proposed Floor Plans
PROJECT	Single Storey Rear Extension

General Notes:
1. All dimensions to be checked on site prior to construction any discrepancies should be reported to the highford design
2. All drawings are indicative of architects visual requirements only and show design intent only.
As this is a computer drawing scale of drawings can vary on printing check on site for setting-out
Copyright: **Highford Design 2020**
This drawing should not be used to calculate areas for the purpose of valuations. All dimensions to be checked on site by contractor and such dimensions to be their responsibility. Do not scale drawing

DWG No
01
Rev: -

Date: May 2020
Project: 84 Swakeleys Road
Scale 1:50 @ A0
Checked: AW
Drawing Title: Existing anf Proposed Plans
Status: Planning
Job No: 271

27 Bellamy Close, Ickenha
email: info@highforddesign.co.uk -
telephone: 01895 622575 -

E 1:50
3m 4m 5m

ford
n and Build Limited

n, Middlesex. UB10 8SJ
web: www.highforddesign.co.uk
mobile: 07557 390205