

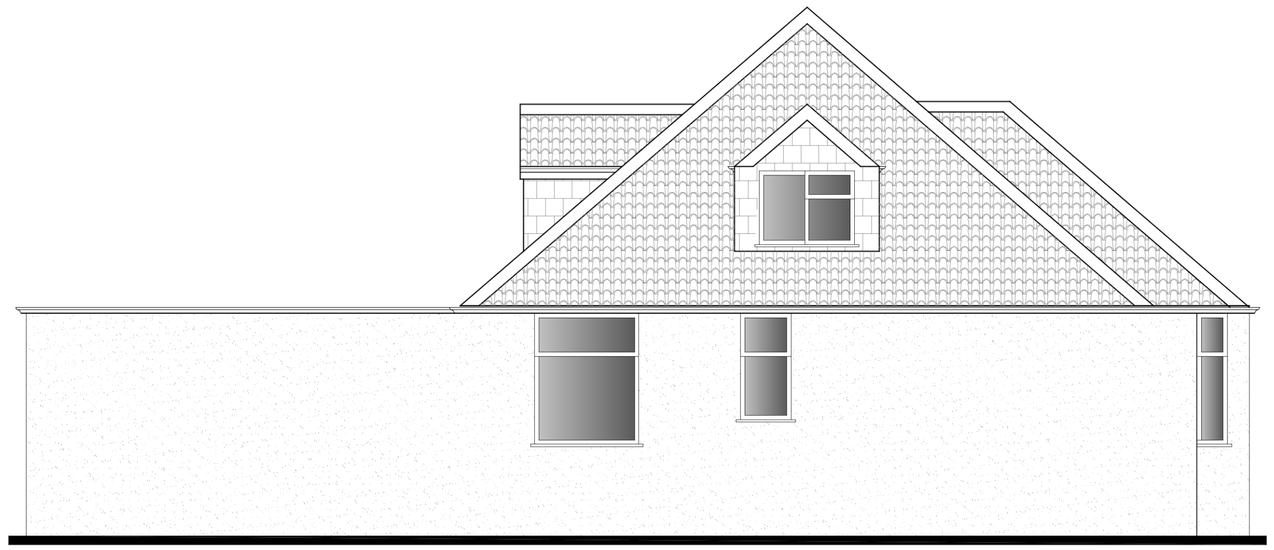



EXISTING NORTH WEST ELEVATION
SCALE 1:50@A1

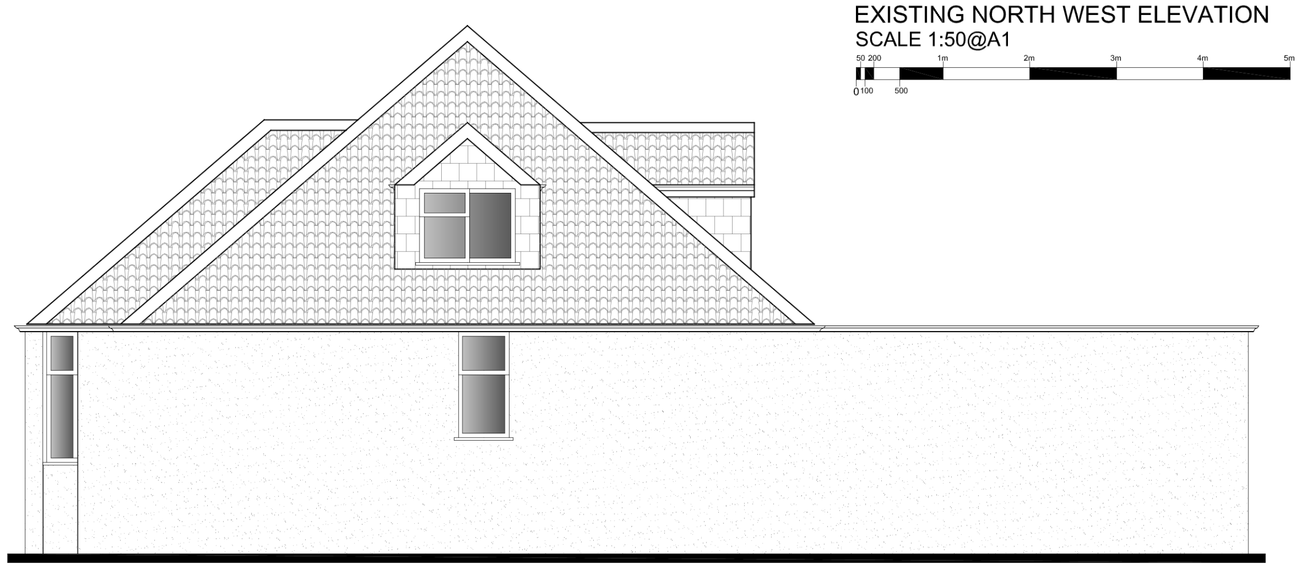


EXISTING SOUTH EAST ELEVATION
SCALE 1:50@A1

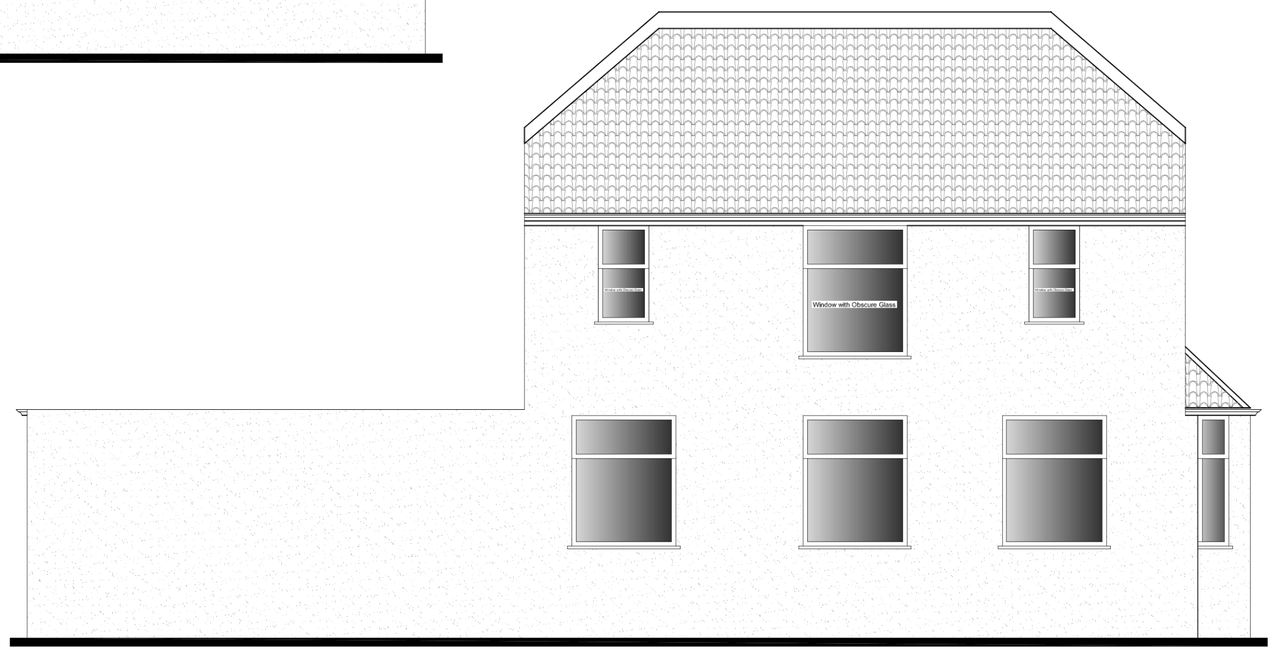


PROPOSED NORTH WEST ELEVATION
SCALE 1:50@A1

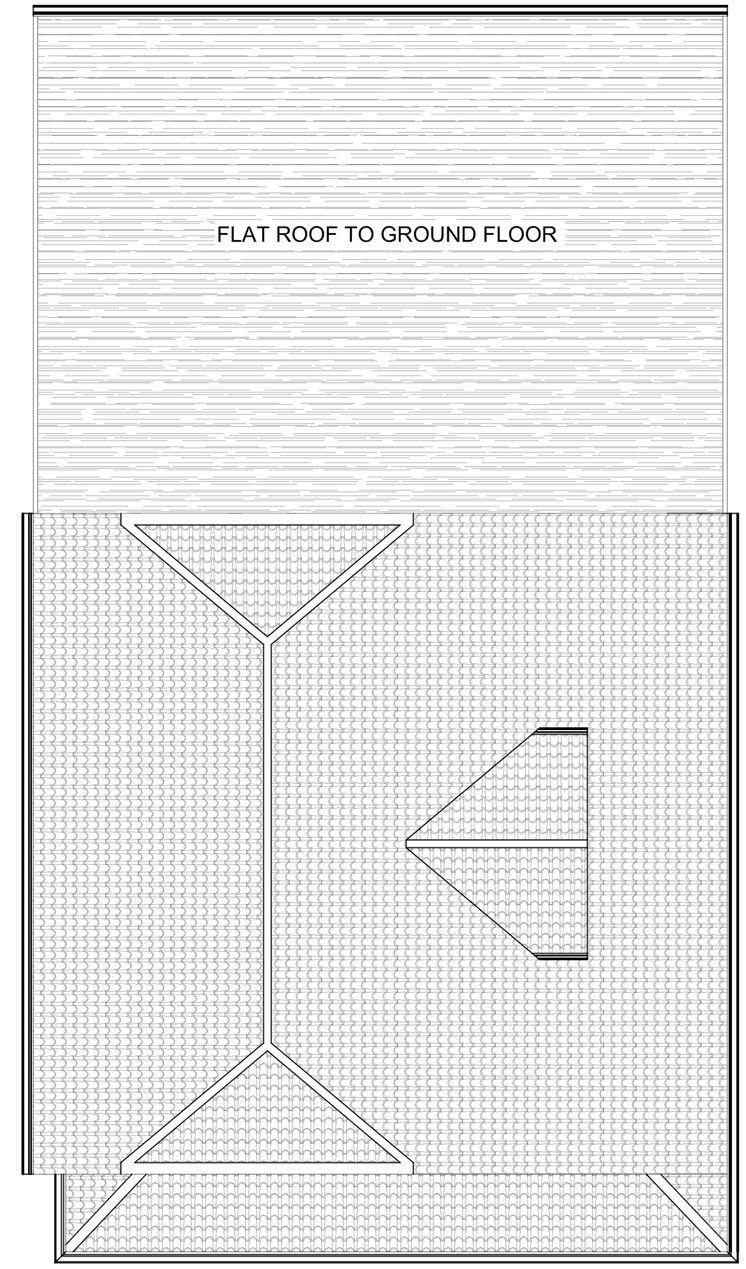


PROPOSED ROOF PLAN
SCALE 1:50@A1

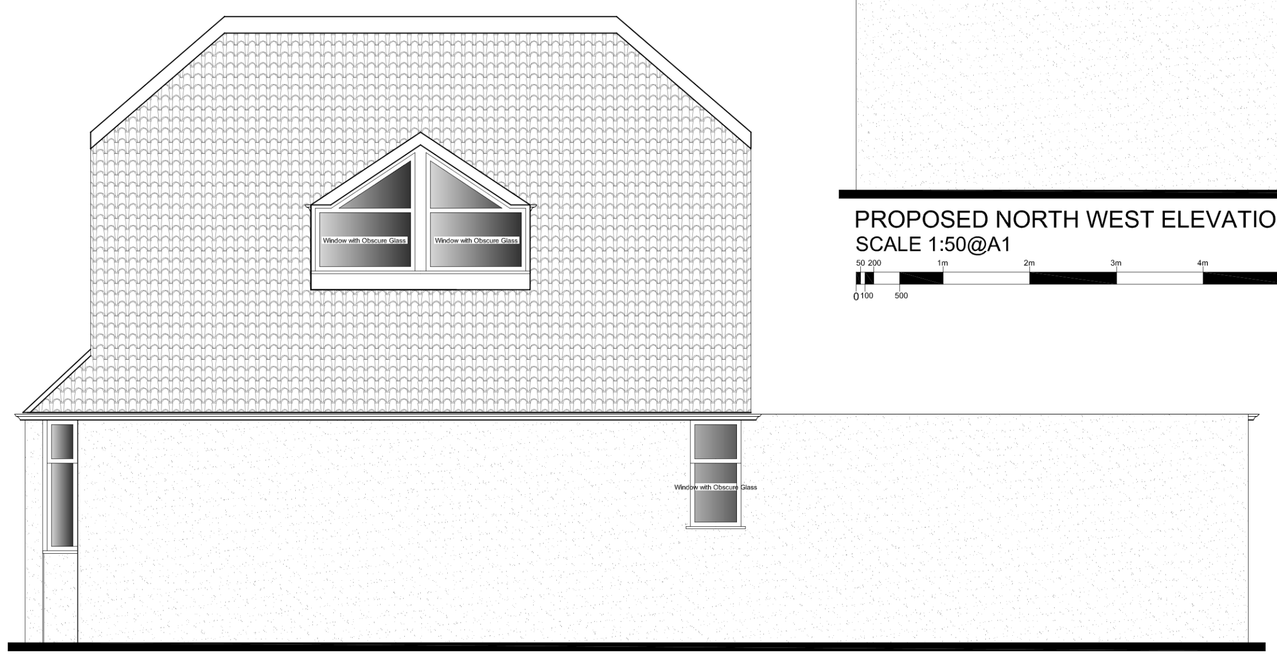


PROPOSED SOUTH EAST ELEVATION
SCALE 1:50@A1

**161**

NOTES:

| | |
|---|---|
| 1 | All New (Exterior) Materials to be Matched with Existing (Exterior) Materials of Existing Dwelling House |
| 2 | All the New Windows on the Walls would be Obscure Glazed and Non Opening Unless the Parts of the Windows which can be Opened are more than 1.7 Meters Above the Floor of the Room in which window is Installed. |
| 3 | All the Roof Lights on the Roof Slope would be Obscure Glazed and Non Opening Unless the Part of the Windows which can be Opened are more than 1.7 Meters Above the Floor of the Room in which Window is Installed. |

JOB

11, Mahlon Avenue, Ruislip
HA4 6SY

TITLE

EXISTING & PROPOSED ELEVATIONS
PROPOSED ROOF PLAN

| | |
|---|---|
| DATE: NOVEMBER 2020 | DRAWN: SMTN |
| SCALE: 1:50 @ A1 | CHECKED: |

STAGE: PLANNING

DRAWING NR: 161/PP/004b

DOTS
aRCHITECTURAL sERVICES ltd
from survey to planning to construction