
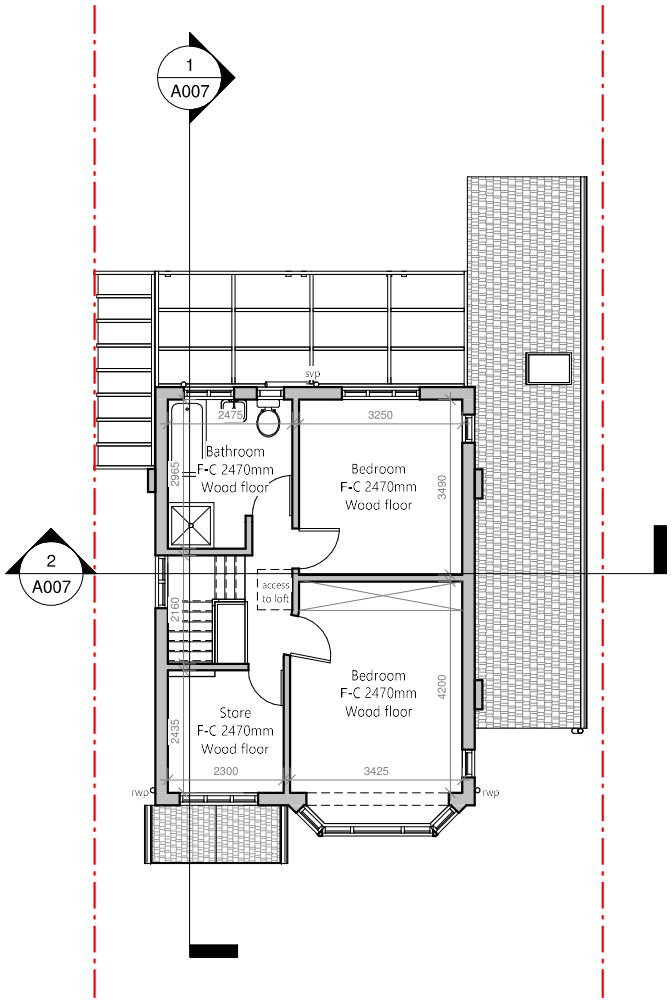


1 Existing First Floor
1 : 100

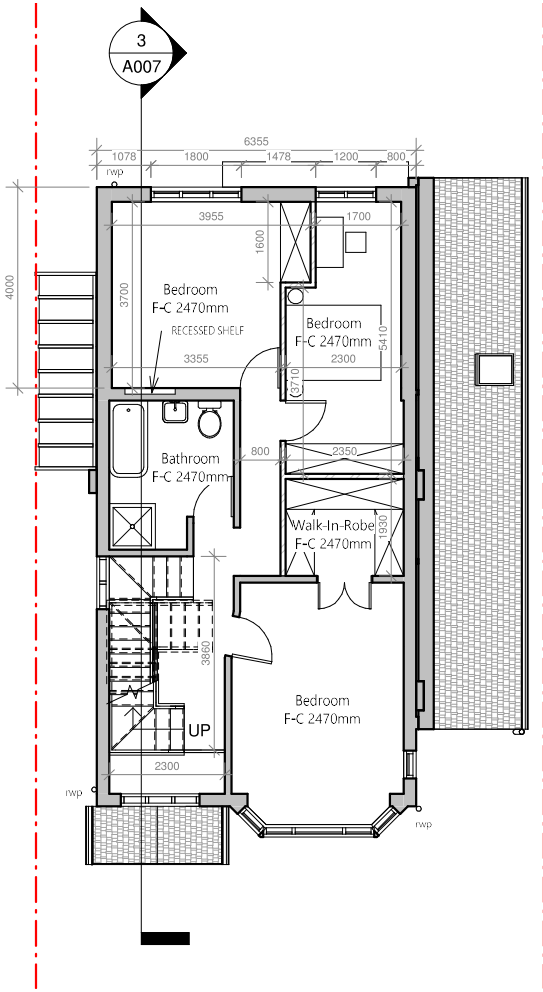

2 Proposed First Floor
1 : 100

AUTODESK.

www.autodesk.com/revit

No.	Description	Date

24 Greenacres Ave, Ickenham, Uxbridge
UB10 8HQ

Double Storey Rear Extension & Loft Conversion

First Floor Plan

Project number	Project Number
Date	20.01.2022
Drawn by	KEVCADS
Checked by	KEVCADS

A002

Scale 1 : 100

1/20/2022 5:38:04 PM