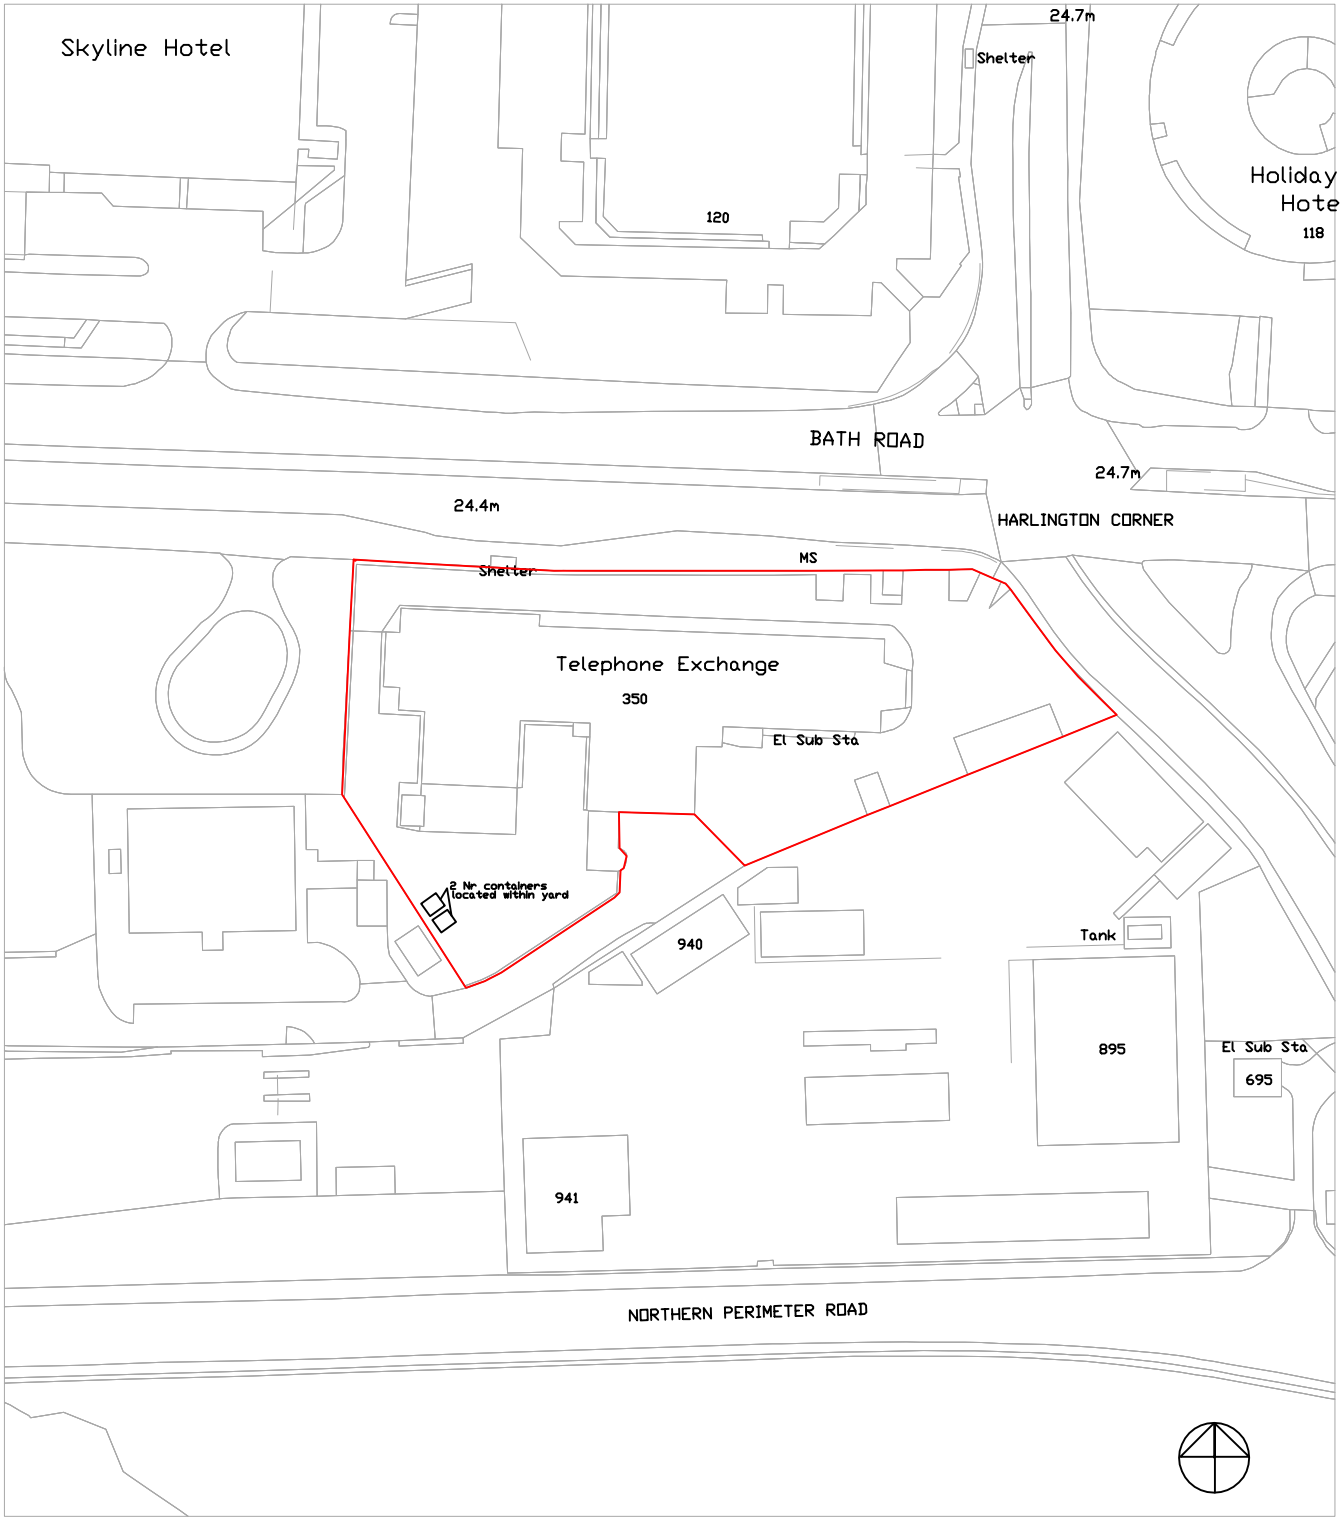

ReQuestAPlan
Map number: TQROM21048120252158
Your Expert TO
Map Produced for BT
© Crown copyright and database rights 2025 OS 100042766
Project ID:
Date of Purchase: 27-02-2025
1 Years Subscription from 27-02-2025 for 1 workstation

10 m 50 m 100 m

Site Plan Scale 1:1250 @A4