

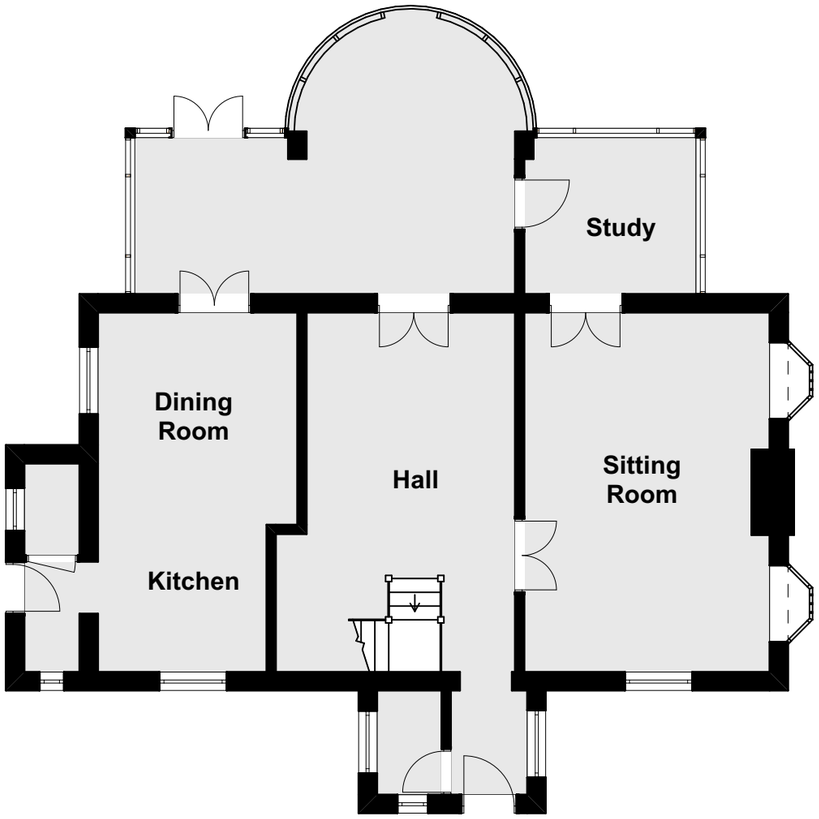


Existing Ground Floor Plan
Scale 1:100

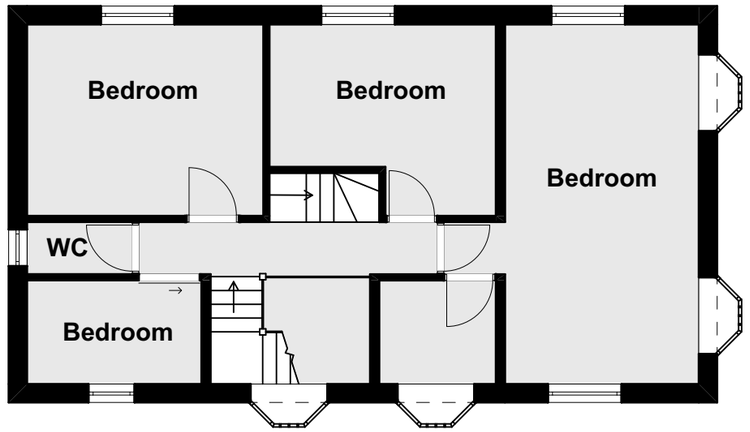

Existing First Floor Plan
Scale 1:100

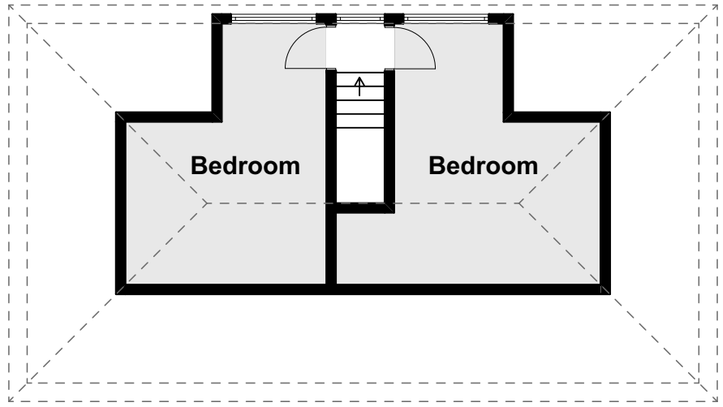

Existing Loft Floor Plan
Scale 1:100



Scale Bar 1:100

Drawing: **Existing Floor Plan**	HG HOMECRAFT GLOBAL LTD
Client: **47 Sweetcraft Lane, UB10**	3 Pennine Parade ,Pennine Drive London ,NW2 1NT Mobile: 07801 445580 Email: info@homecraftglobal.com
Note: All dimensions to be checked on site Disclaimer: Floor Plan measurements are approximate and are for illustrative purposes only. You or your advisors should conduct a careful, independent investigation of the property to determine to your satisfaction as to the suitability of the property for your space requirements	Scale@A3,**1:100** Drawing Date : 03.2026 Drawing Number : A2647/01/EX/PL